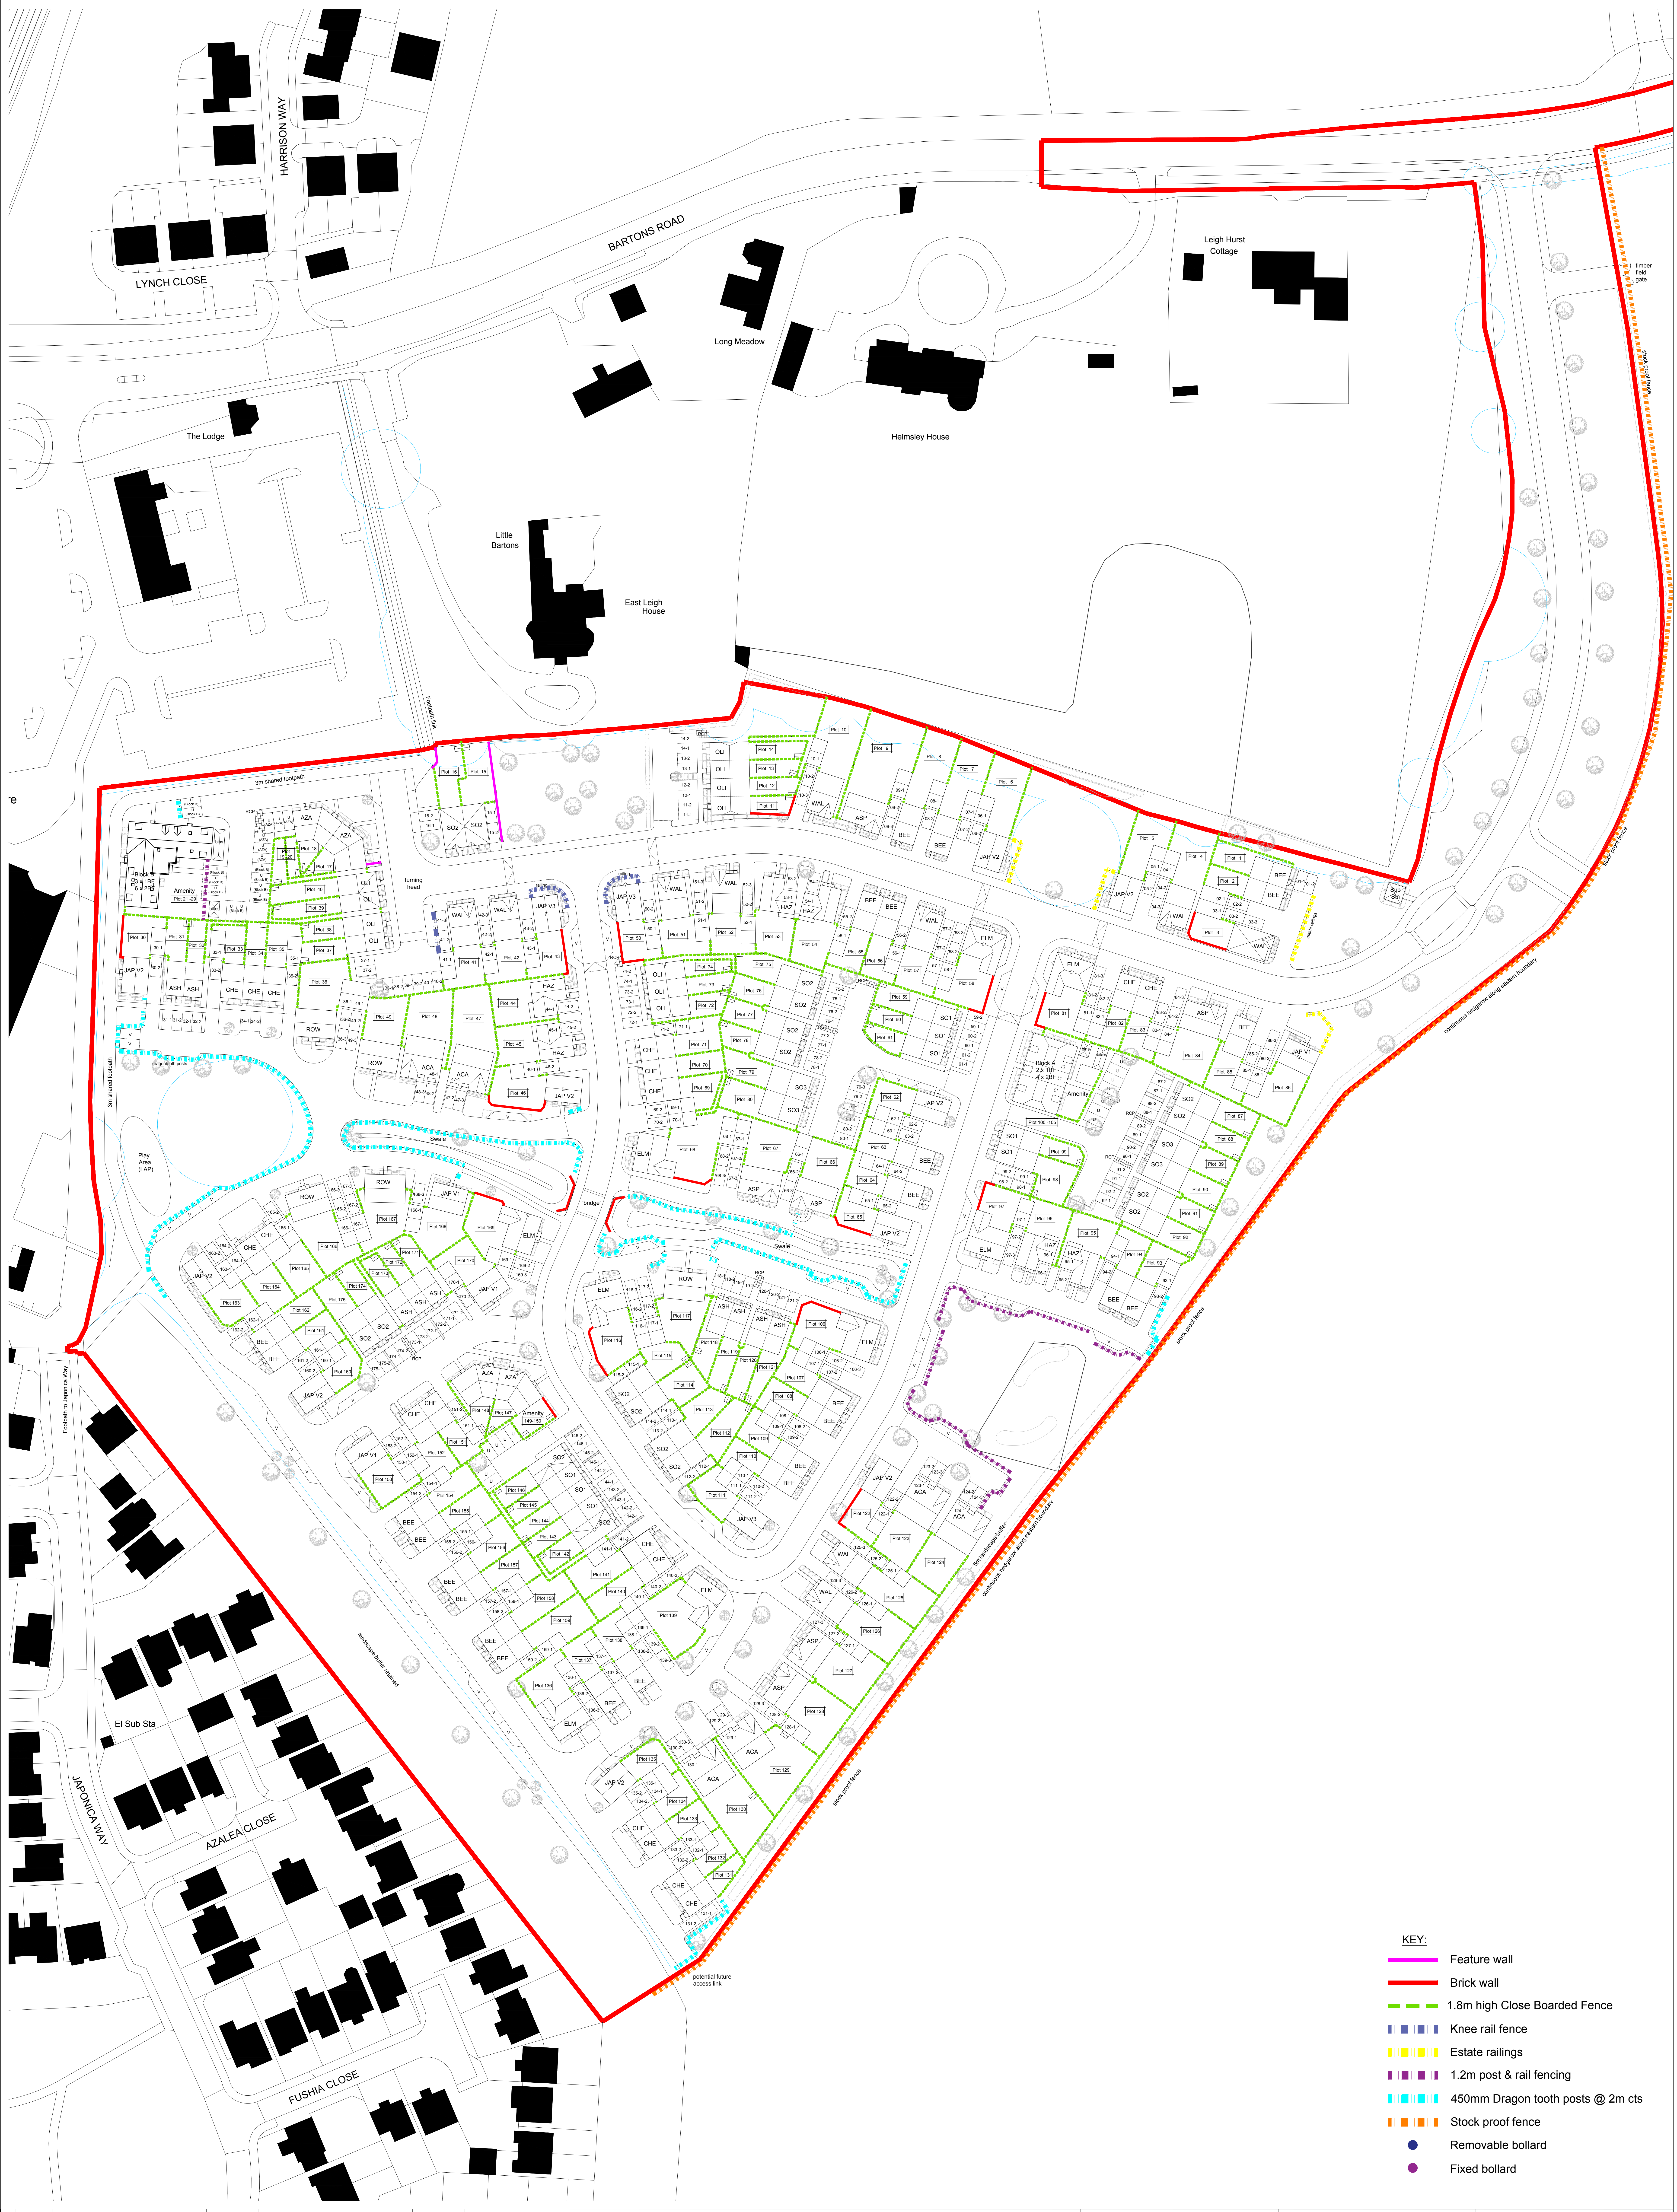

KEY:

- 🟪 Feature wall
- 🟥 Brick wall
- 🟩 1.8m high Close Boarded Fence
- 🟦 Knee rail fence
- 🟨 Estate railings
- 🟪 1.2m post & rail fencing
- 🟦 450mm Dragon tooth posts @ 2m cts
- 🟧 Stock proof fence
- ● Removable bollard
- ● Fixed bollard

REV.	DATE	REVISIONS:	By
A	24/05/18	Redline adjusted to match Outline Application.	GE
B	04/09/18	Post & wire fence around swales replaced with dragontooth posts. Plot 25/26 moved southwards to ease cycleway junction.	GE
C	18/10/18	Planning officer comments incorporated.	GE
D	26/10/18	Planning consultation comments incorporated.	GE
E	06/11/18	Post and rail fencing changed to post and rail type.	GE
F	07/11/18	ACD soft landscaping updated, plot 149-150 garden fencing changed.	GE
G	29/11/18	Plots 15 & 16 orientation changed.	GE

STATUS:

Planning

CLIENT:	Bellway Homes Limited (Wessex)	PROJECT:	Land South of Bartons Road Havant
SCALE:	1:500 (A0 ORIGINAL)	DRAWING:	Boundary Materials Layout
DRAWN: GE DATE: Mar 2018	17300	P104	G

Broadmede House
Farnham Business Park
Weydon Lane
Farnham
Surrey
GU9 8QT
Tel. 01252 267878
admin@osparchitecture.com
www.osparchitecture.com

OSP ARCHITECTURE
O'KEEFE SCANLON LIMITED

© COPYRIGHT EXISTS ON THE DESIGNS AND INFORMATION SHOWN ON THIS DRAWING

This drawing may be scaled or cross referenced to the scale bar for planning application purposes only. Do not scale for any other purpose, use figured dimensions only. Subject to site survey and all necessary consents. All dimensions to be checked by user and any discrepancies, errors or omissions to be reported to the Architect before work commences. This drawing is to be read in conjunction with all other relevant materials.