

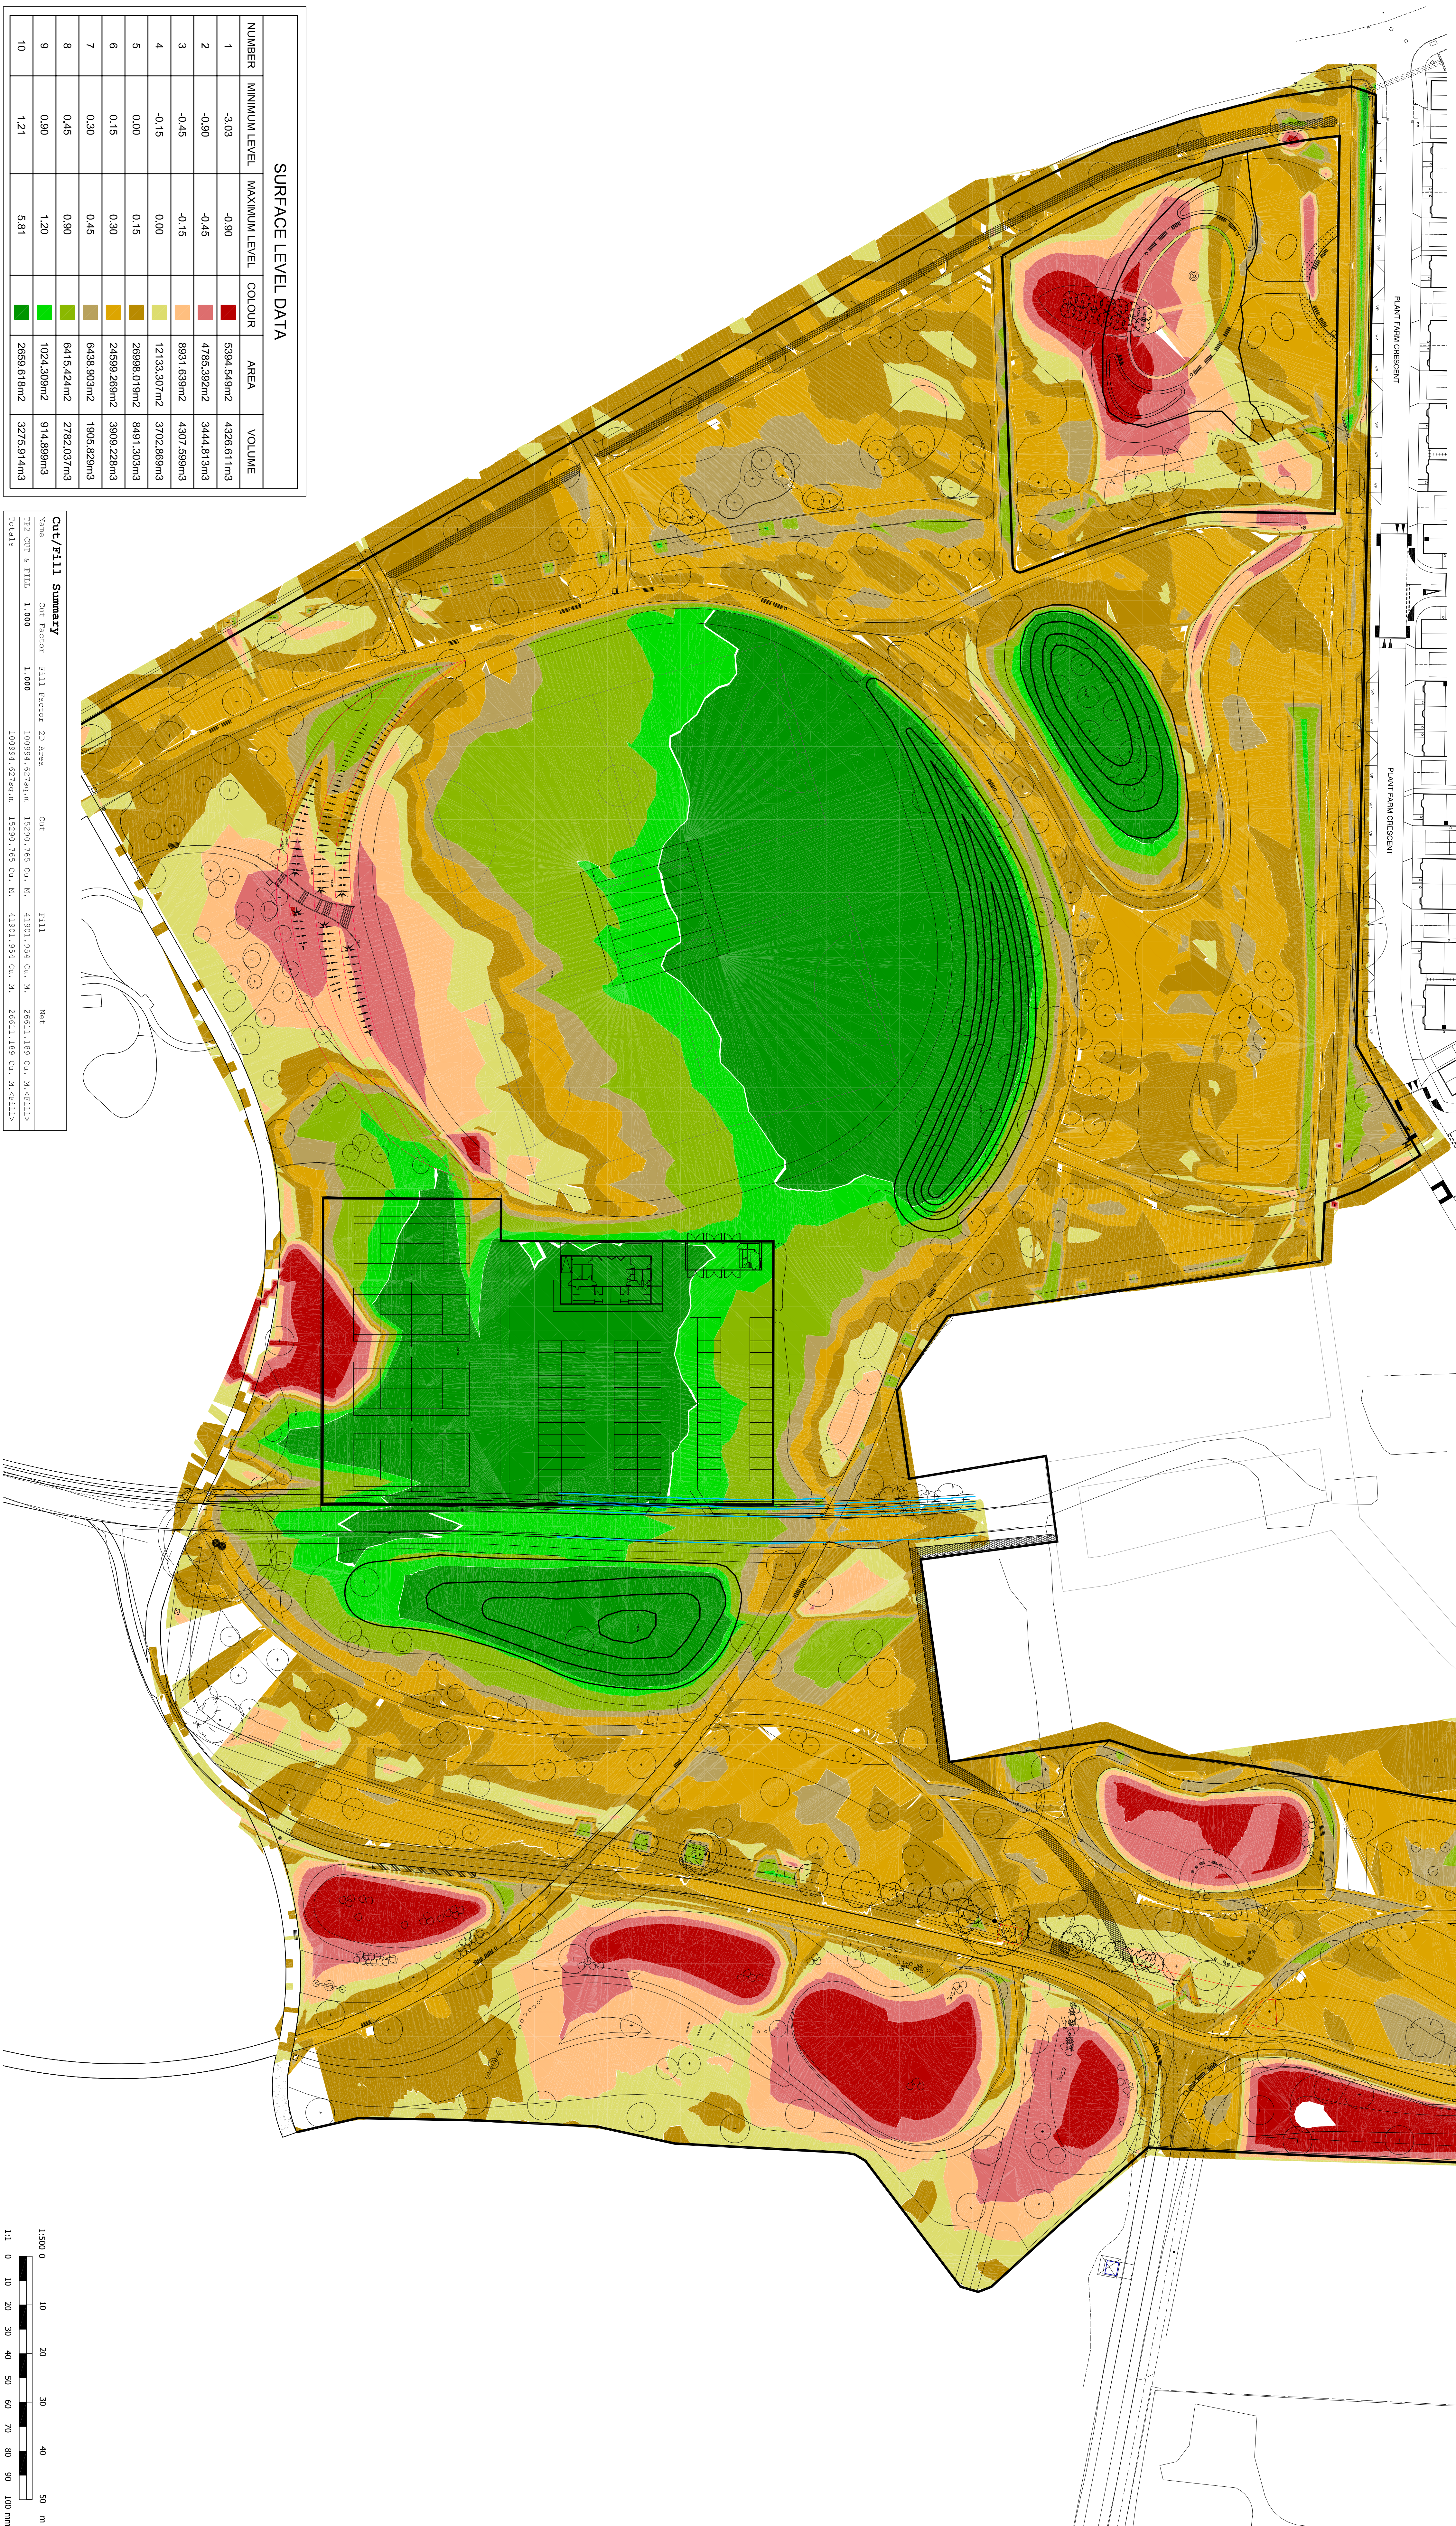


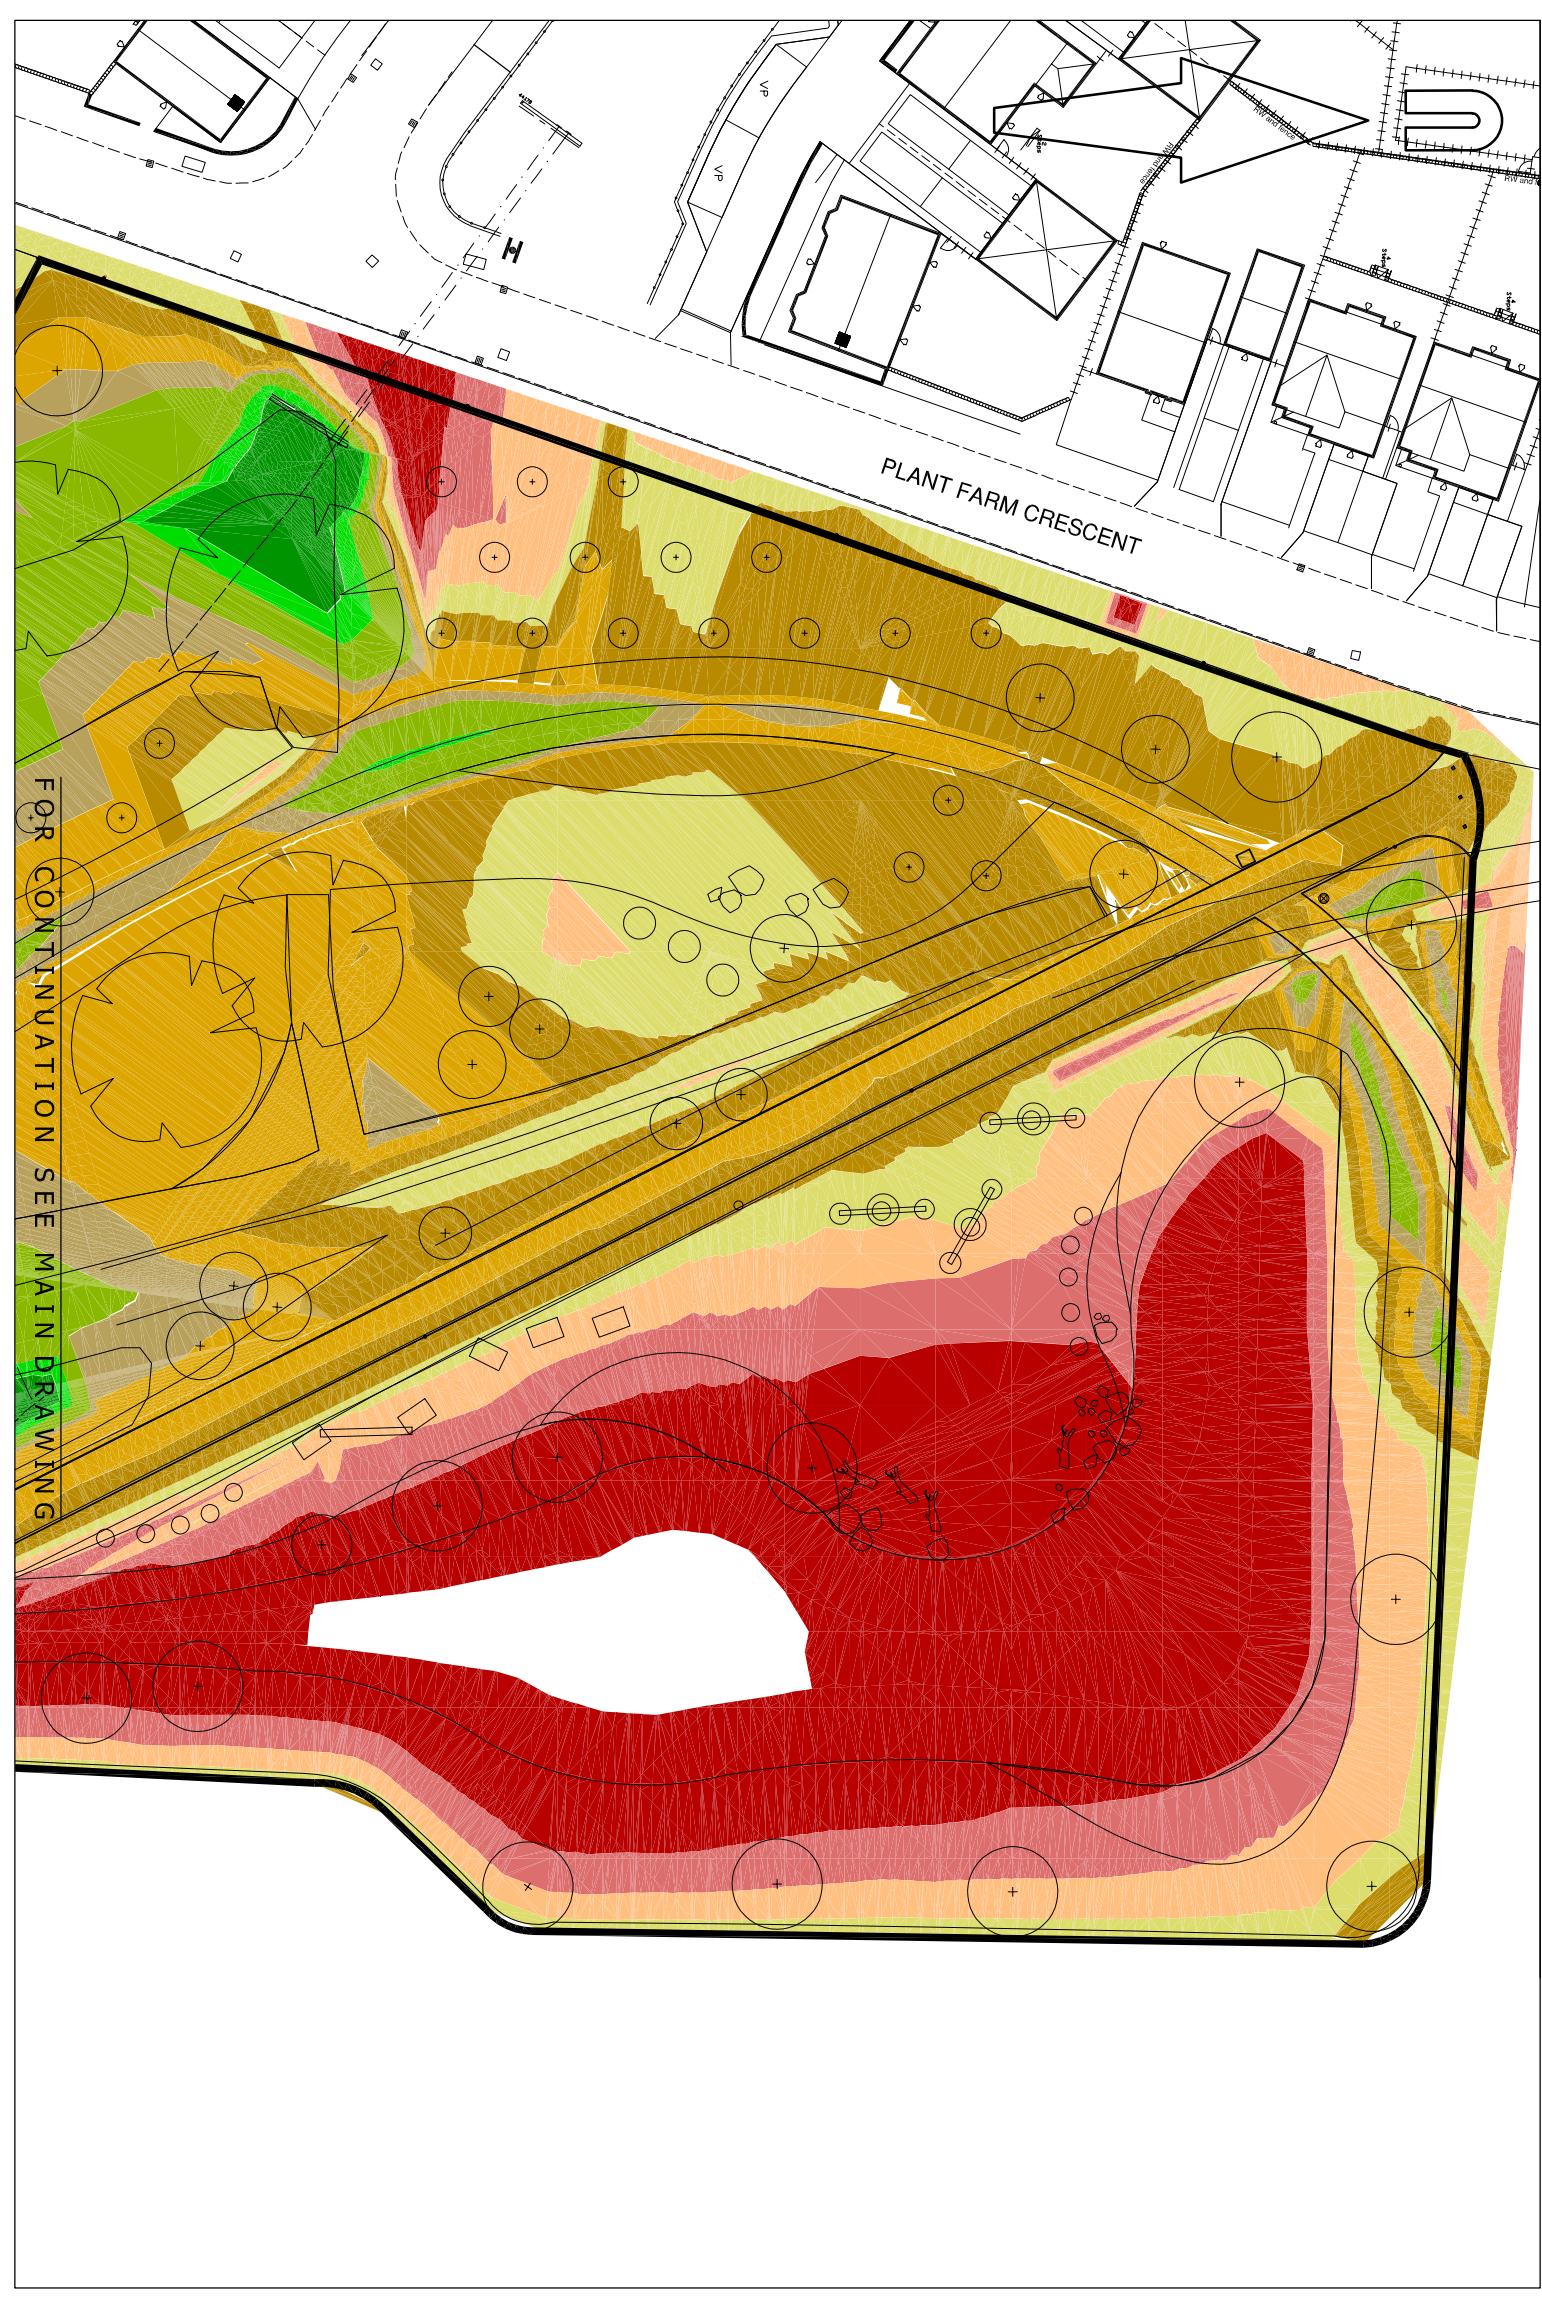

SURFACE LEVEL DATA				
NUMBER	MINIMUM LEVEL	MAXIMUM LEVEL	COLOR	VOLUME
1	-3.03	-0.30		5394.549m2 4326.611m3
2	-0.90	-0.45		4765.392m2 3444.819m3
3	-0.45	-0.15		8931.623m2 4207.959m3
4	-0.15	0.00		12133.307m2 3702.869m3
5	0.00	0.15		26898.019m2 8491.303m3
6	0.15	0.30		24699.269m2 3809.229m3
7	0.30	0.45		6438.903m2 1905.629m3
8	0.45	0.90		6415.024m2 2782.037m3
9	0.90	1.20		1024.309m2 914.899m3
10	1.21	5.81		2669.619m2 3275.914m3

Cut/Fill Summary			
Name	Cut Factor	Fill Factor	2D Area
TP2 Cut & Fill	1.000		
		Cut	Fill
			Net
			Cu. M. <Fill>
Totals			
		100994.6278q.m	15290.765 Cu. M.
		15290.765 Cu. M.	41901.954 Cu. M.
			26611.188 Cu. M. <Fill>

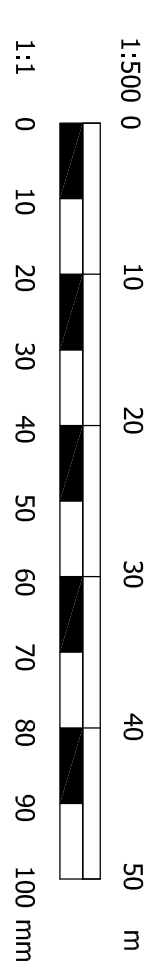

FOR INFORMATION
NOT FOR CONSTRUCTION

rev.	amendment	checked	date
A	Revised to Galinger Comments December 2018	RAH	07/12/2018

[illegible]

PROPOSED CUT & FILL PLAN

drawing number	rev.
GTWVILLE_TP2/ET/01	A