
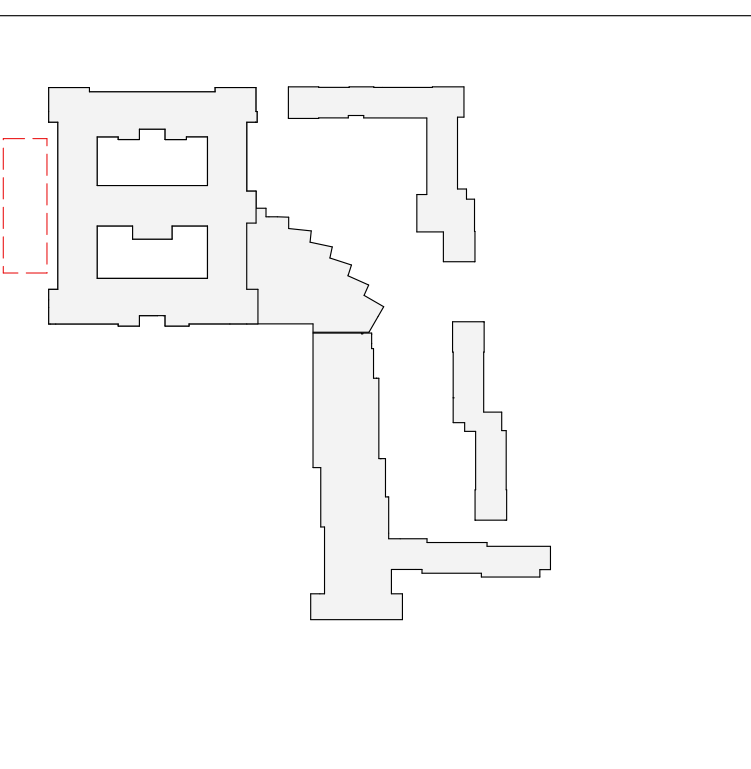


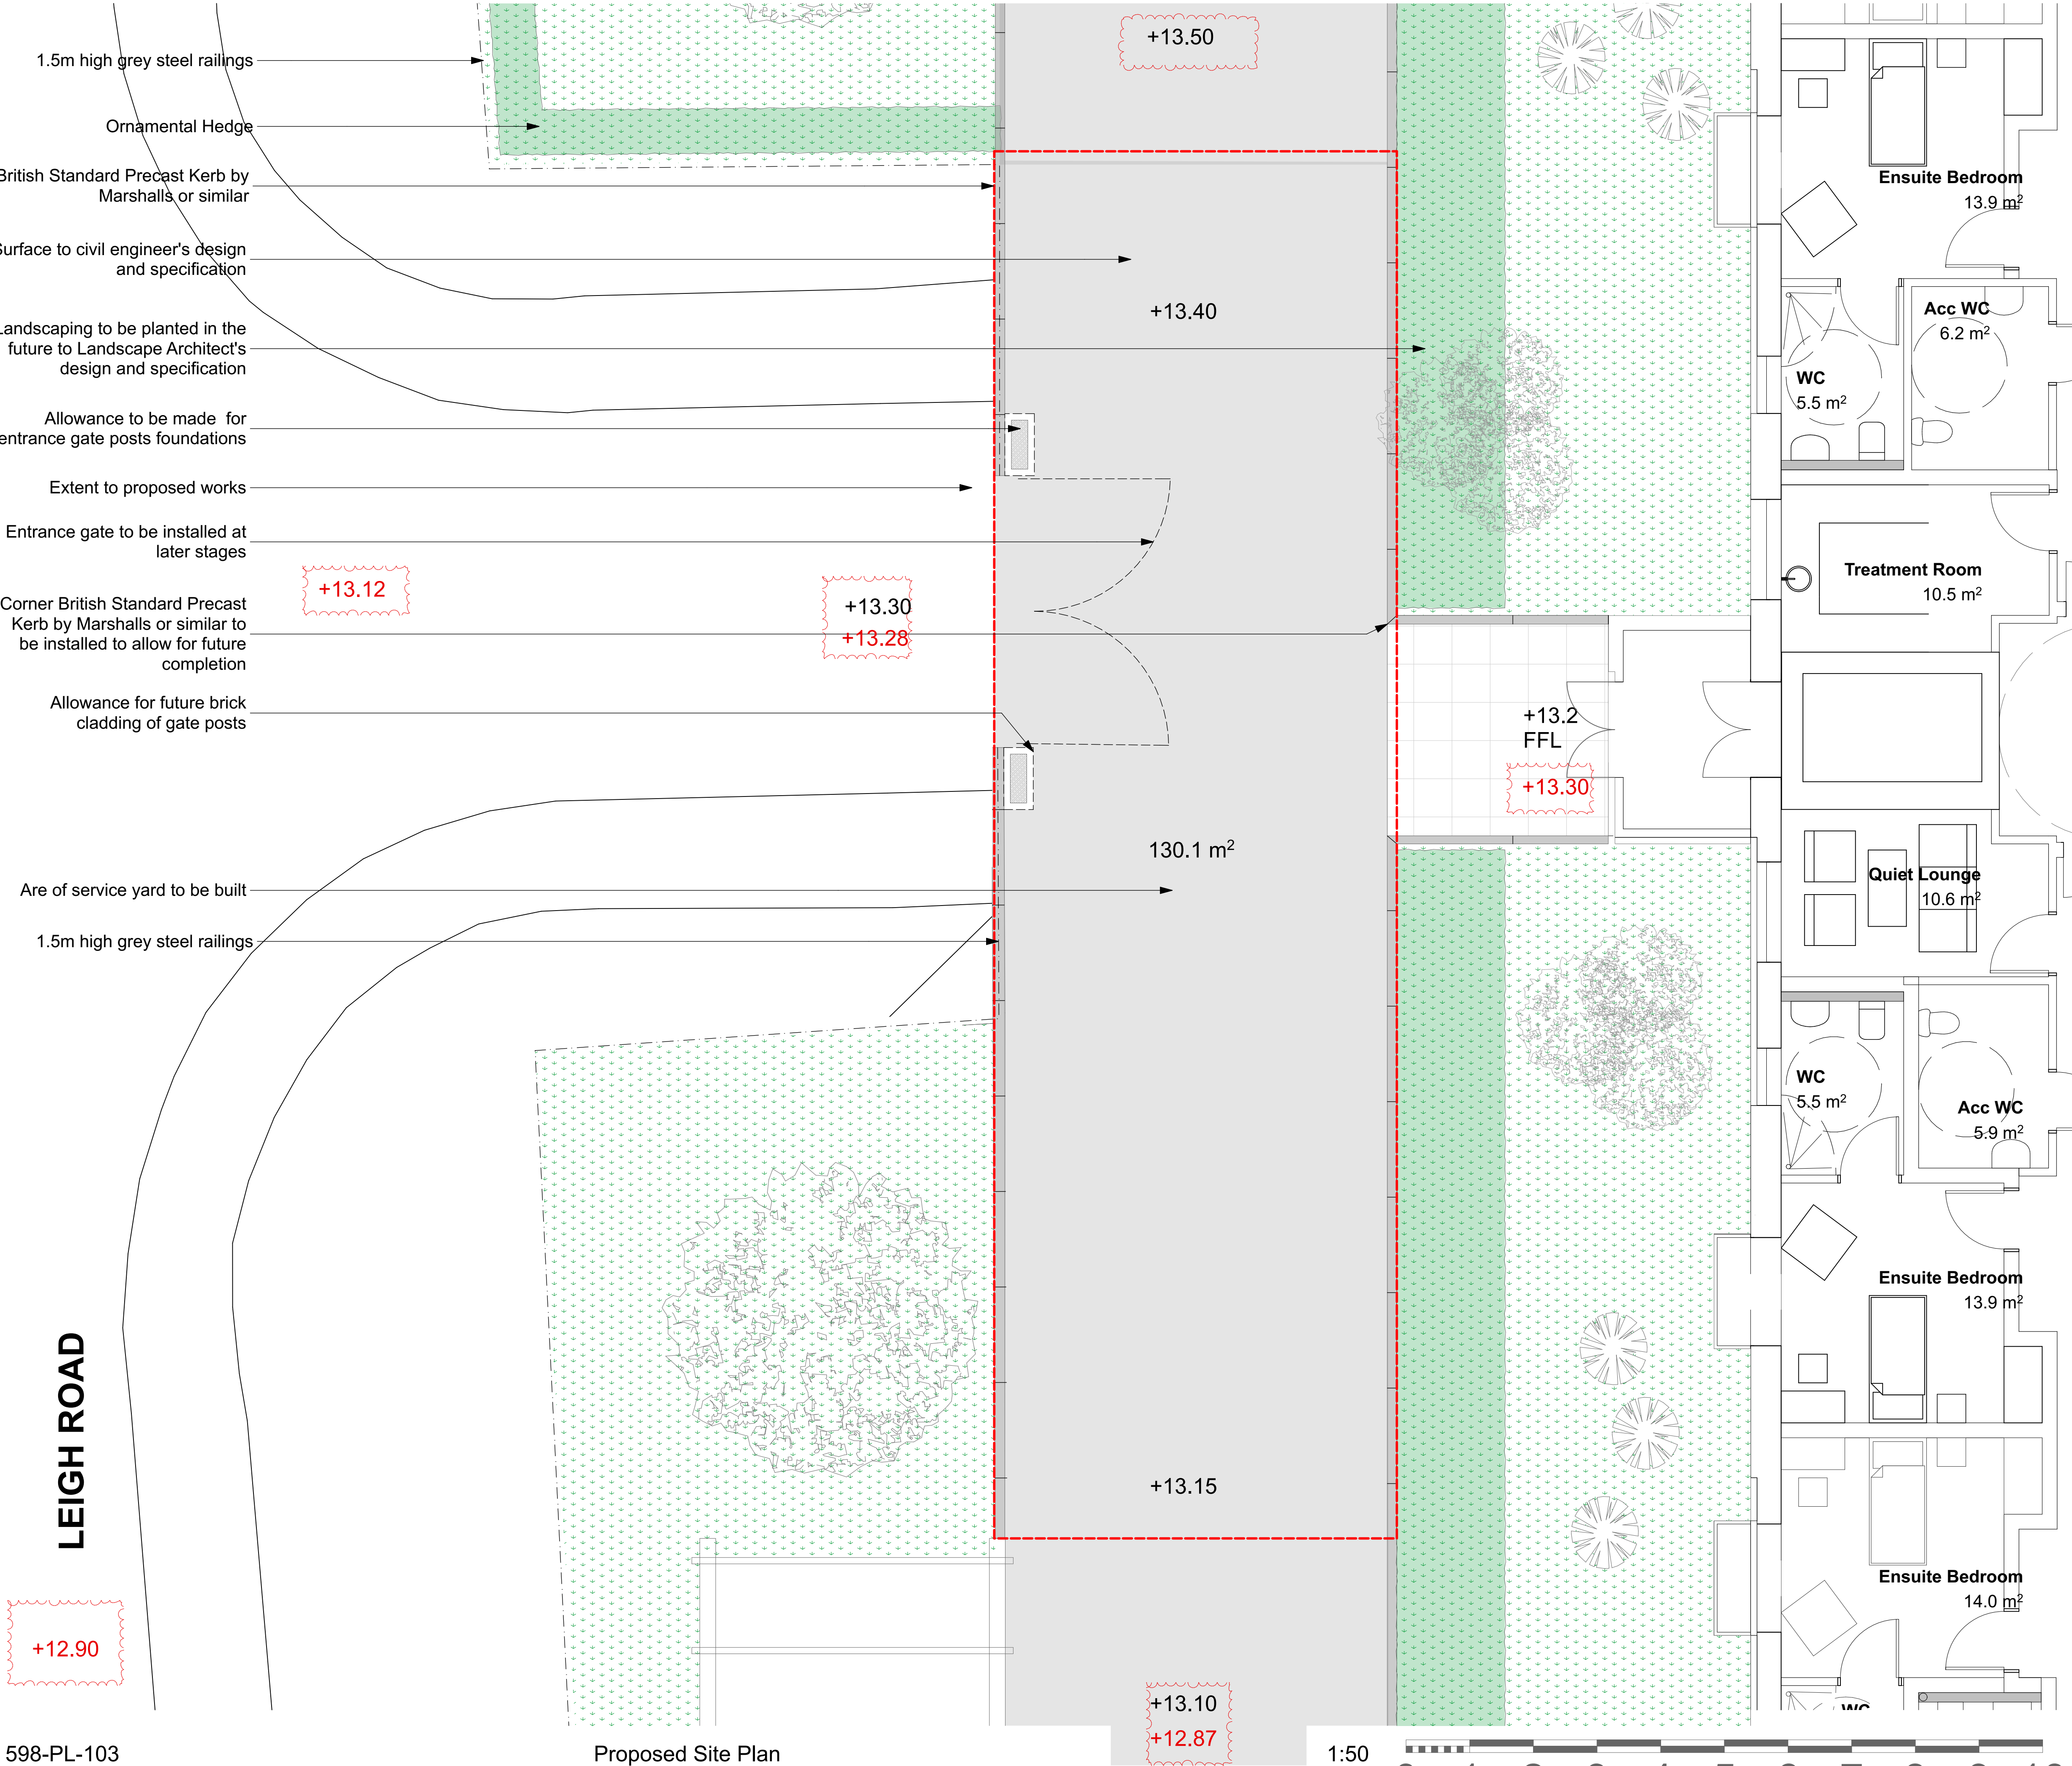

© Penoyre & Prasad LLP  
Do not scale from this drawing.  
Dimensions are to be verified on site prior to construction  
Ordnance Survey Data reproduced by permission of Ordnance Survey®, on behalf of Her Majesty's Stationery Office. © Crown Copyright. All rights reserved.

- Note:**
1. Before excavation, contractors and subcontractor to carry out GPR (ground penetrating radar) survey to establish positions of existing public brown water and storm water sewers.
  2. Contractor and subcontractors to establish a suitable delivery strategy to minimise heavy traffic over Leigh Road to minimise stress on existing storm water sewer underneath Leigh Road.
  3. During construction, main contractor to ensure that site is kept clean avoiding any mud and clay to flow to the existing storm water sewer.
  4. Levels in red show existing levels

|     |          |            |                            |
|-----|----------|------------|----------------------------|
| A   | 10/10/18 | RS/GP      | Existing site levels added |
| Rev | Date     | Prep/Check | Description                |

Penoyre & Prasad

28-42 Banner Street  
London EC1Y 8QE  
020 7250 3477  
penoyreprasad.com

Client

Hampshire County Council

Project

Oak Park Health & Wellbeing Campus

Drawing Title

Proposed Service Yard Area

Drawing Status

Planning

Date

20/08/18

Scale

1:50@A1 / 1:100 @ A3

Drawing Number

598-PL-103

Revision

A