
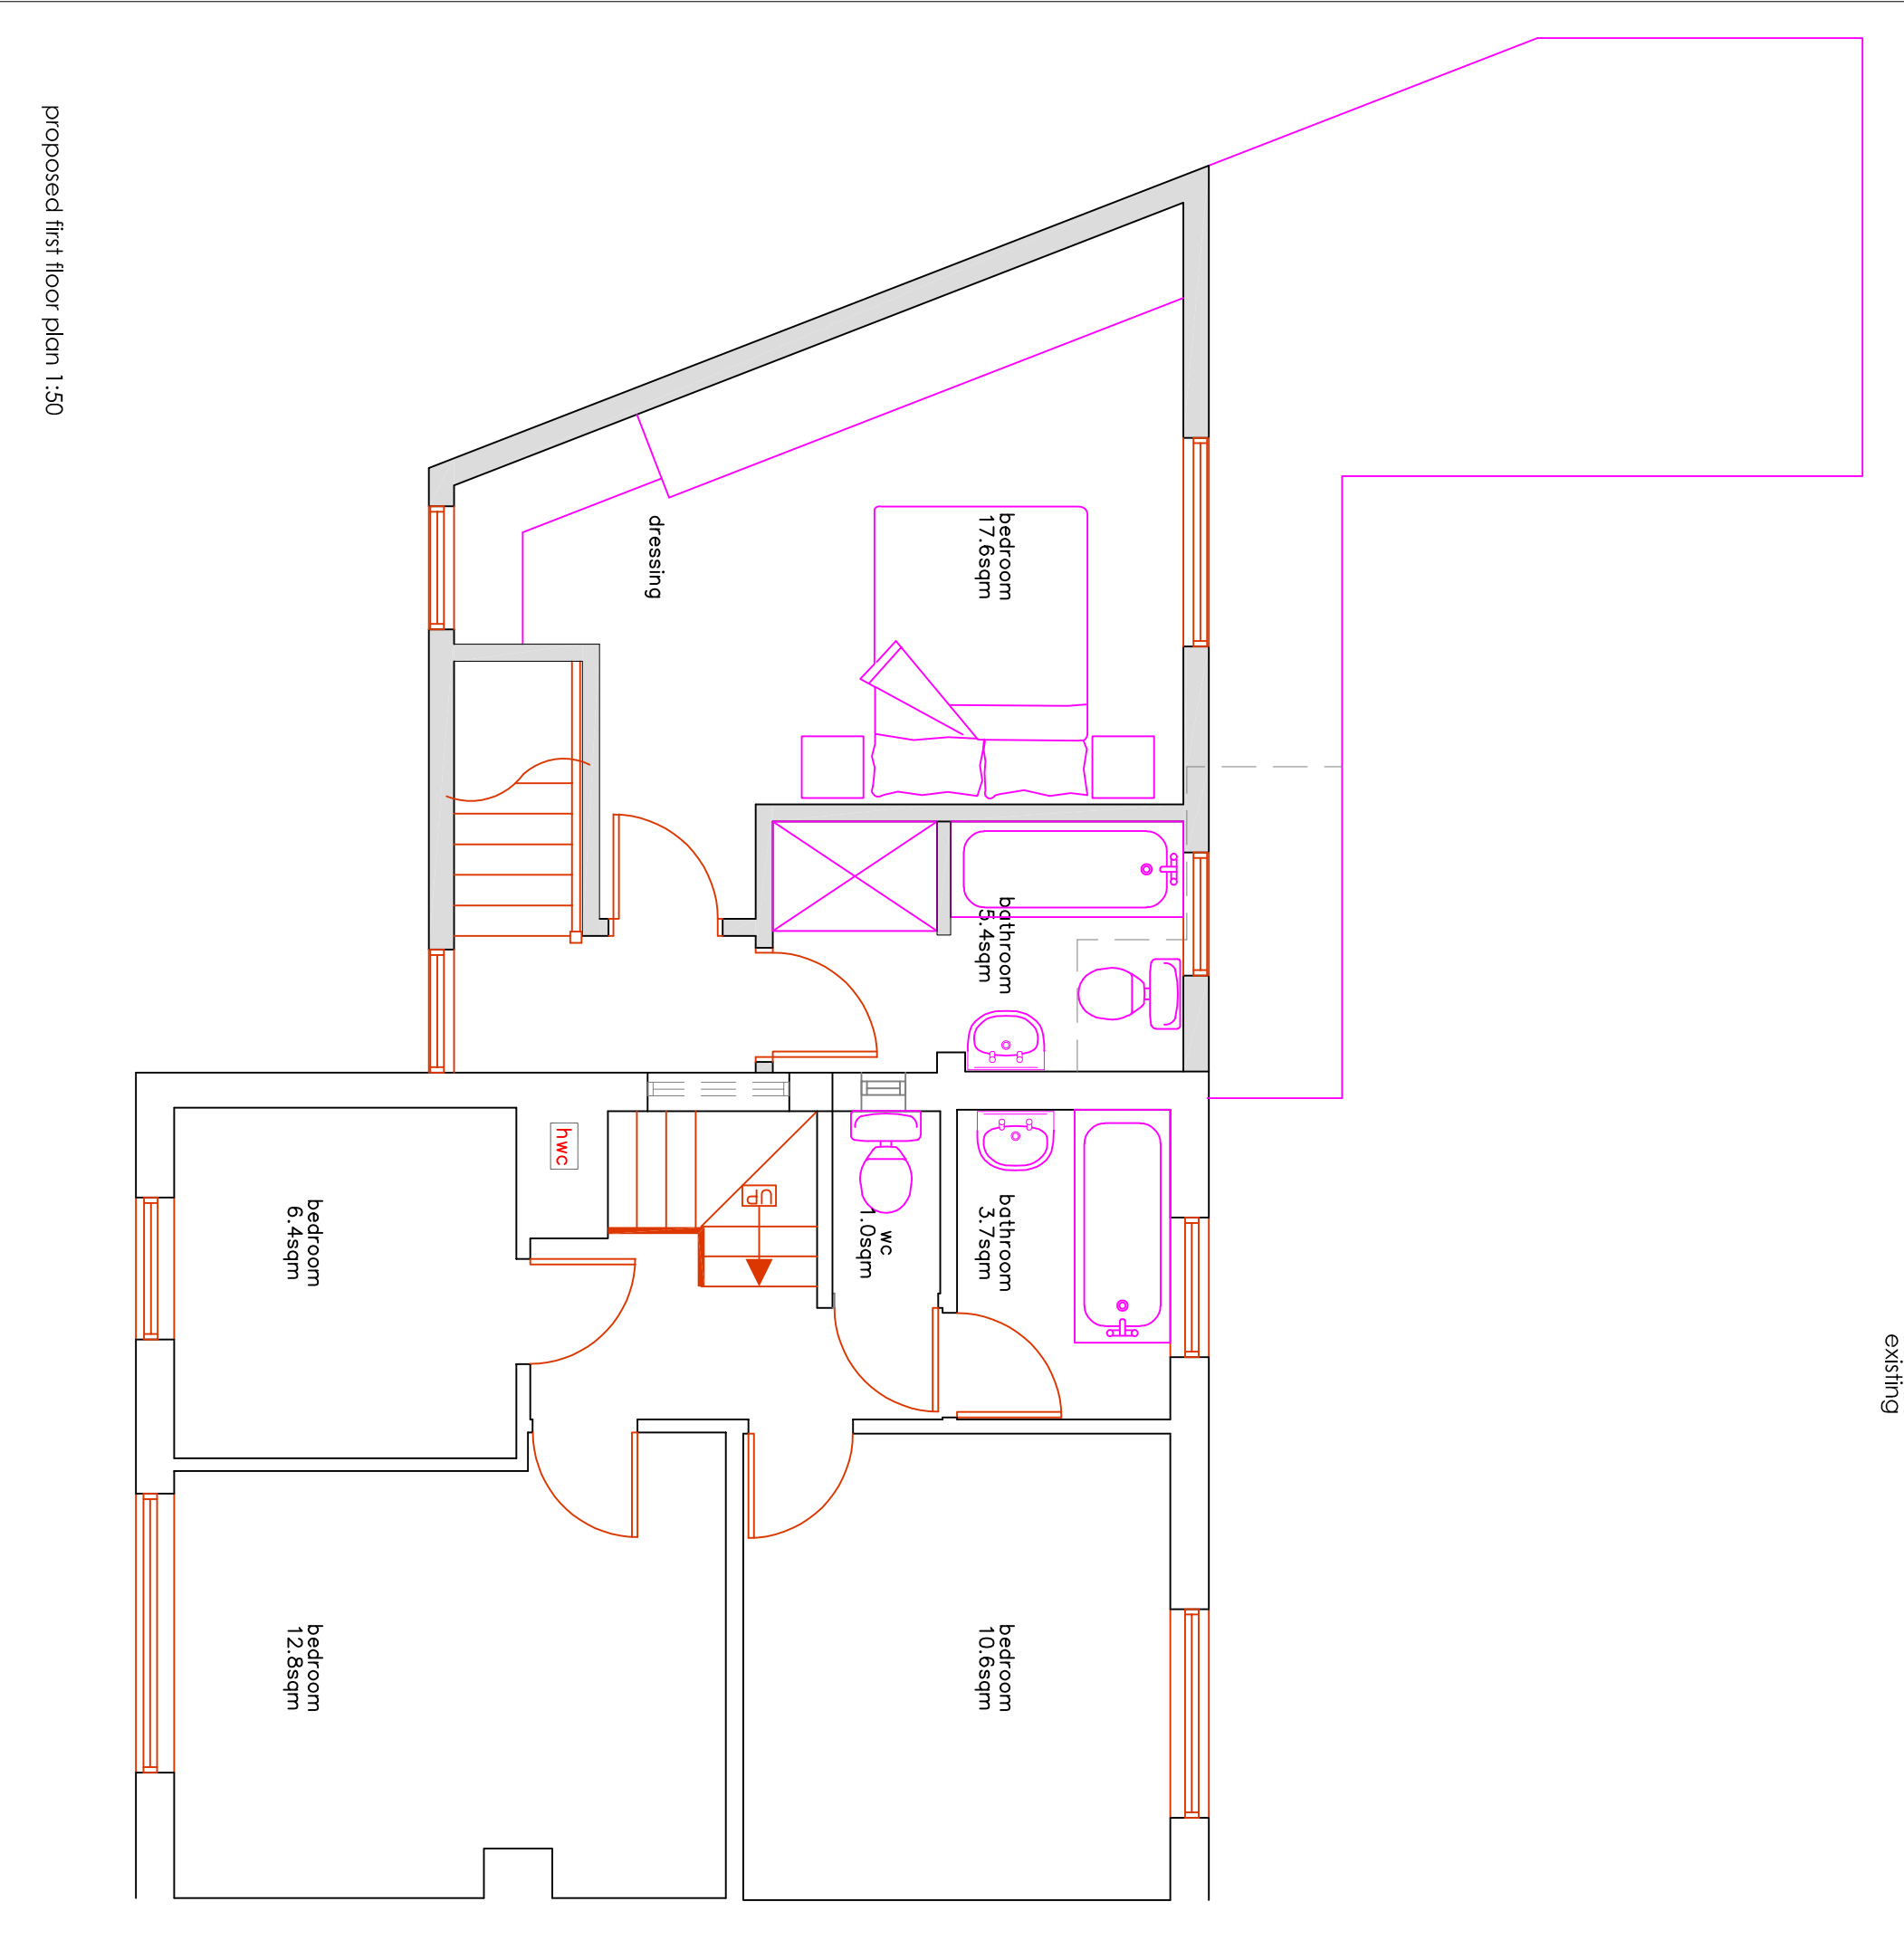
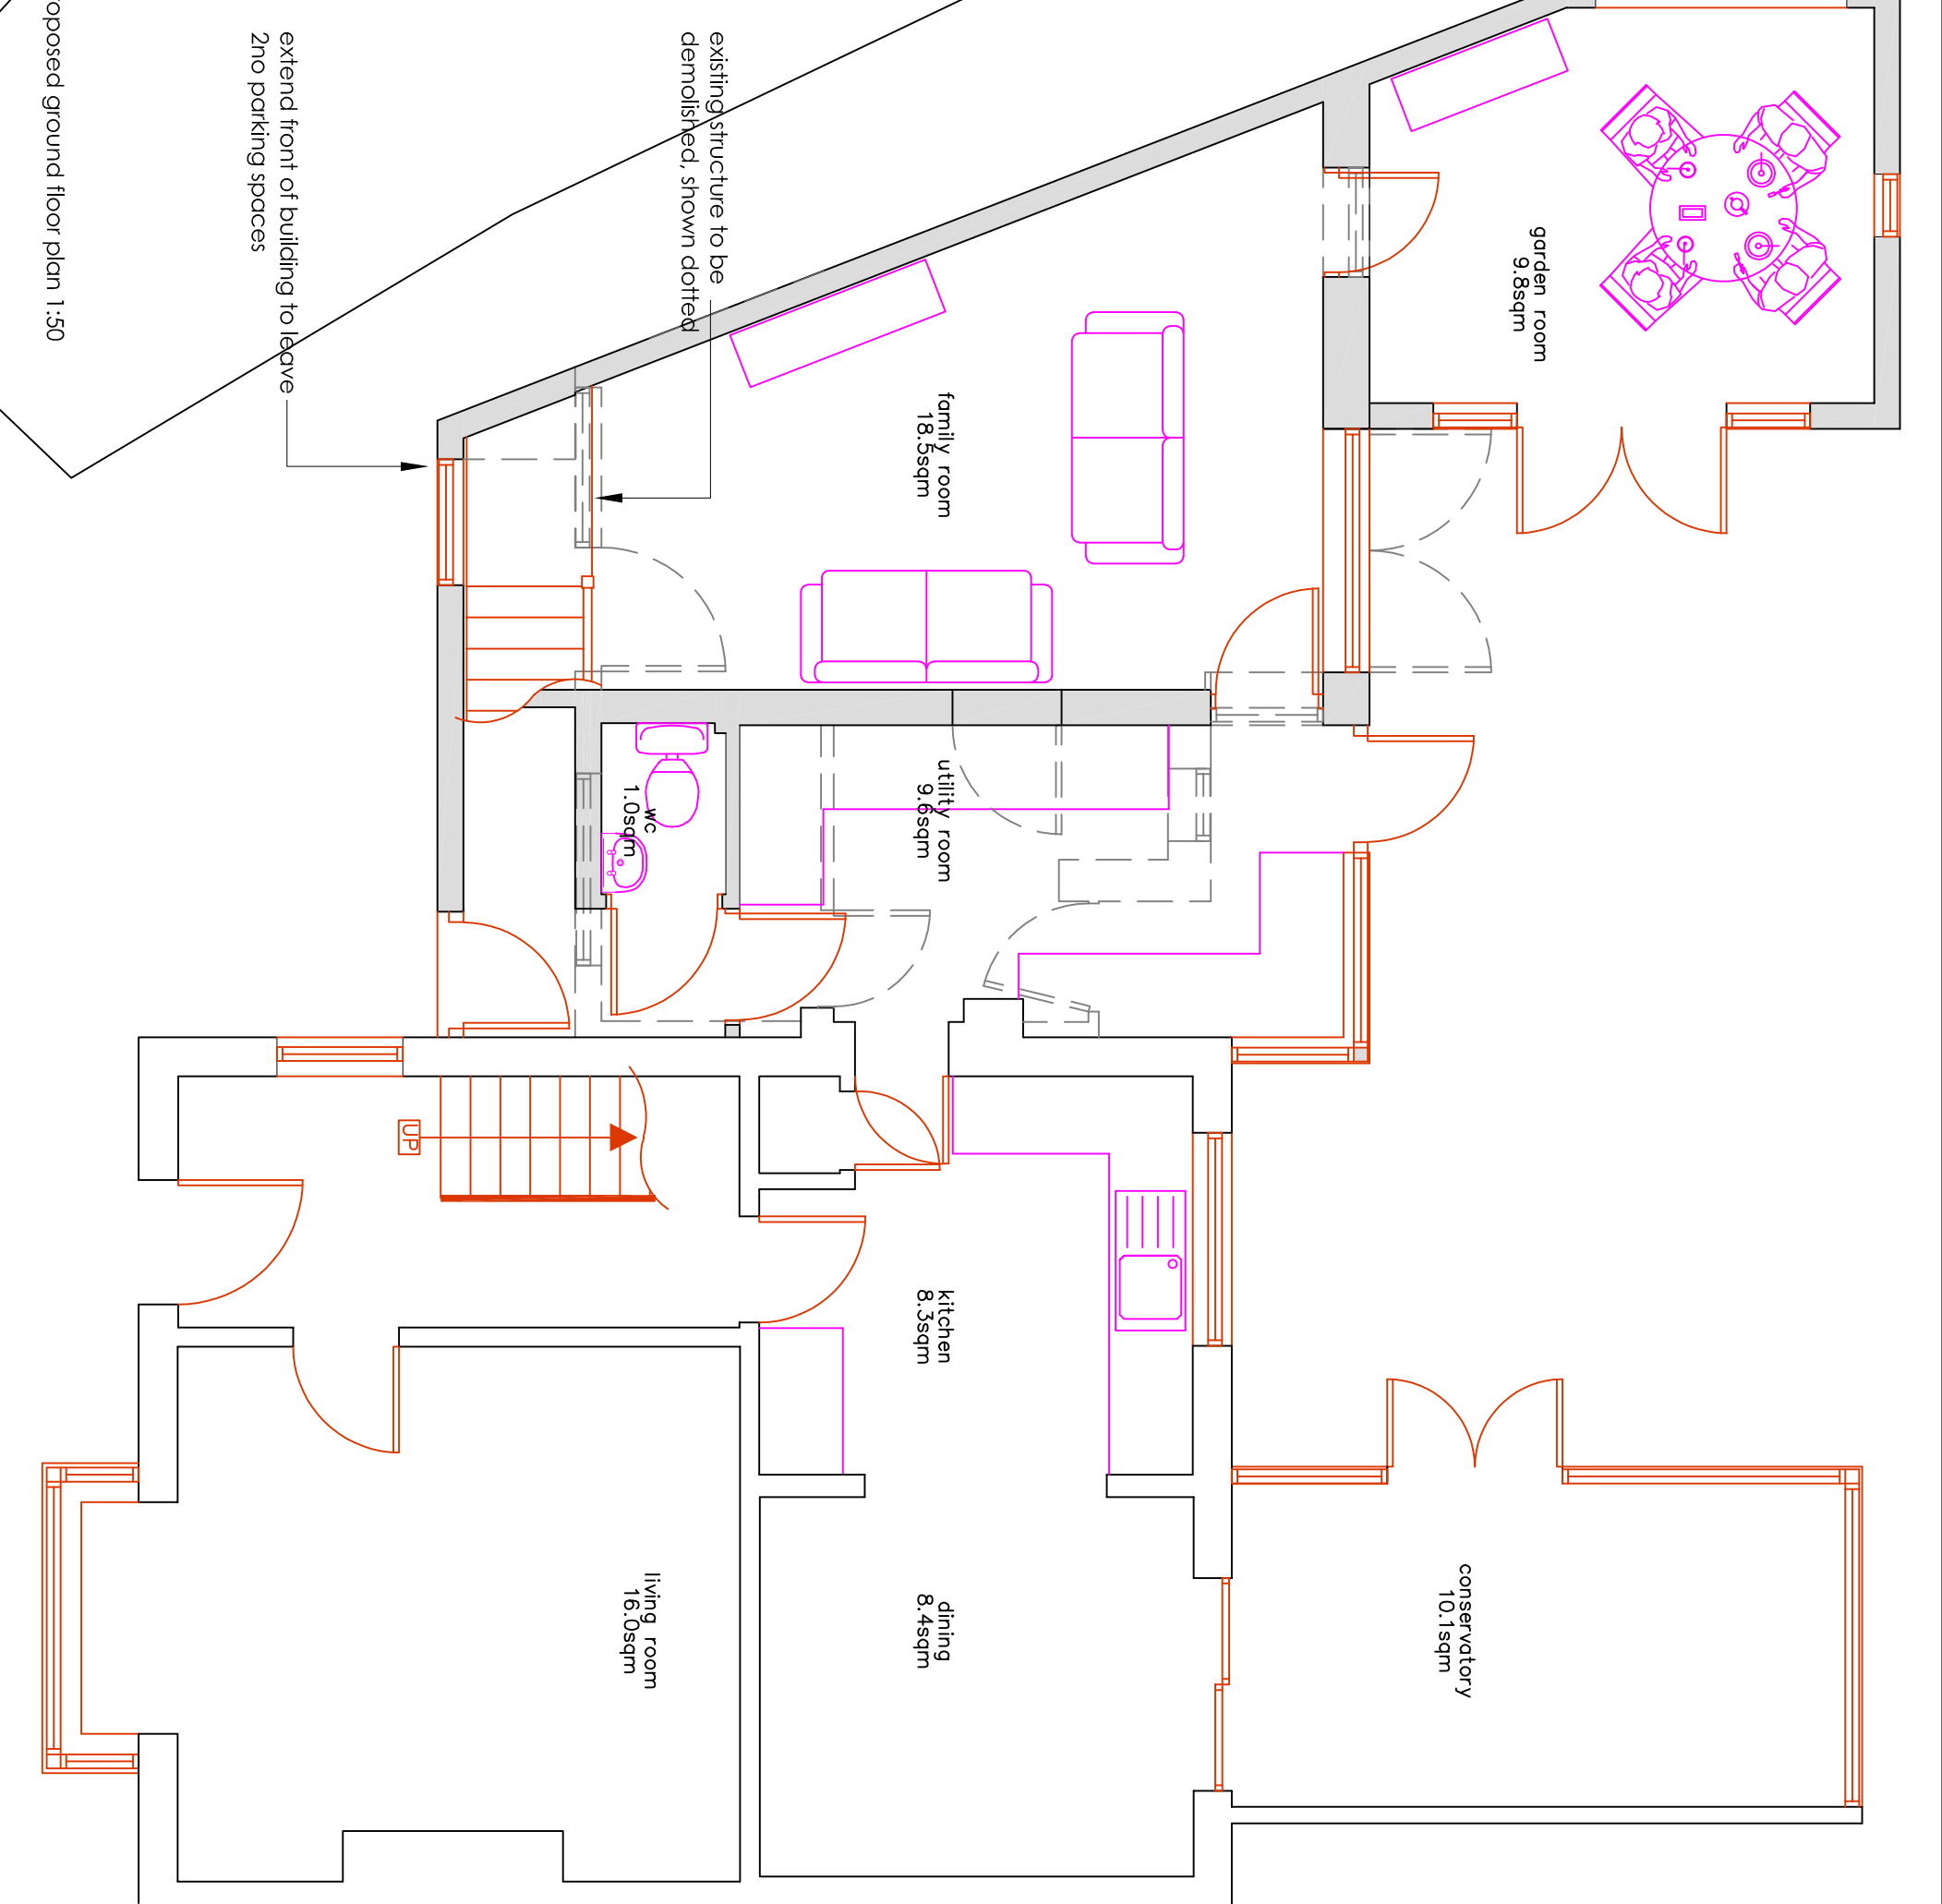
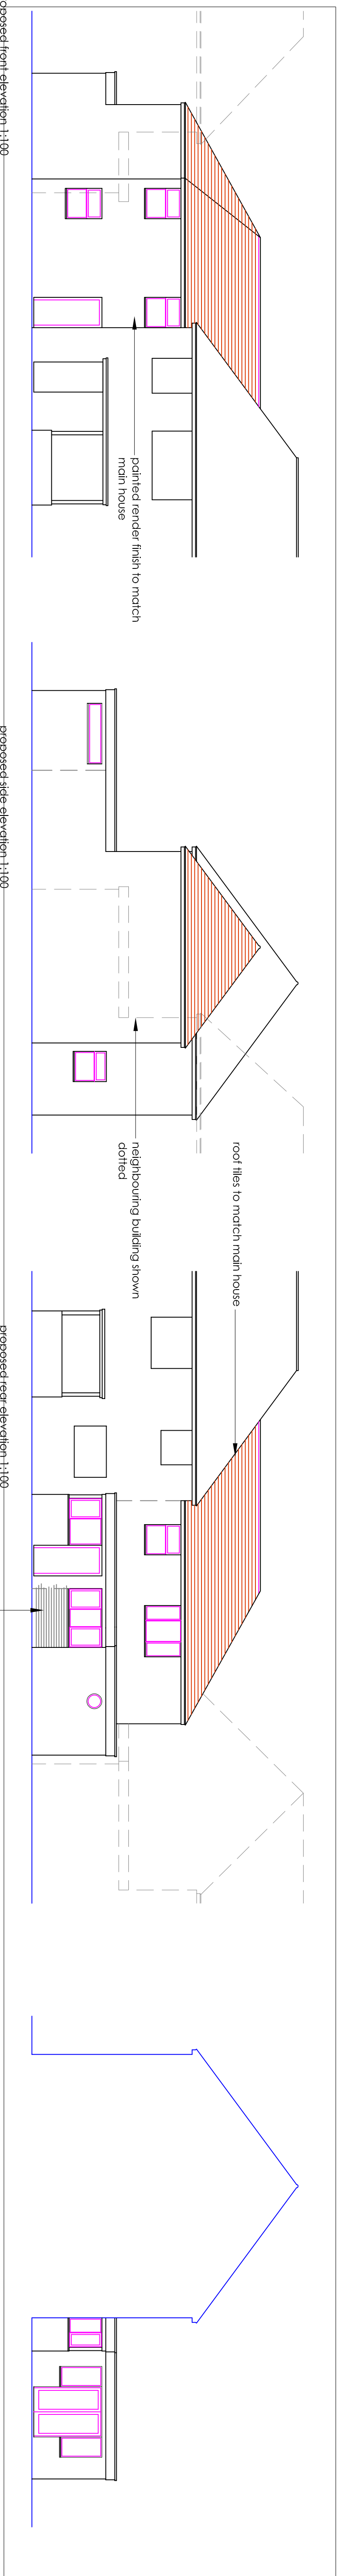
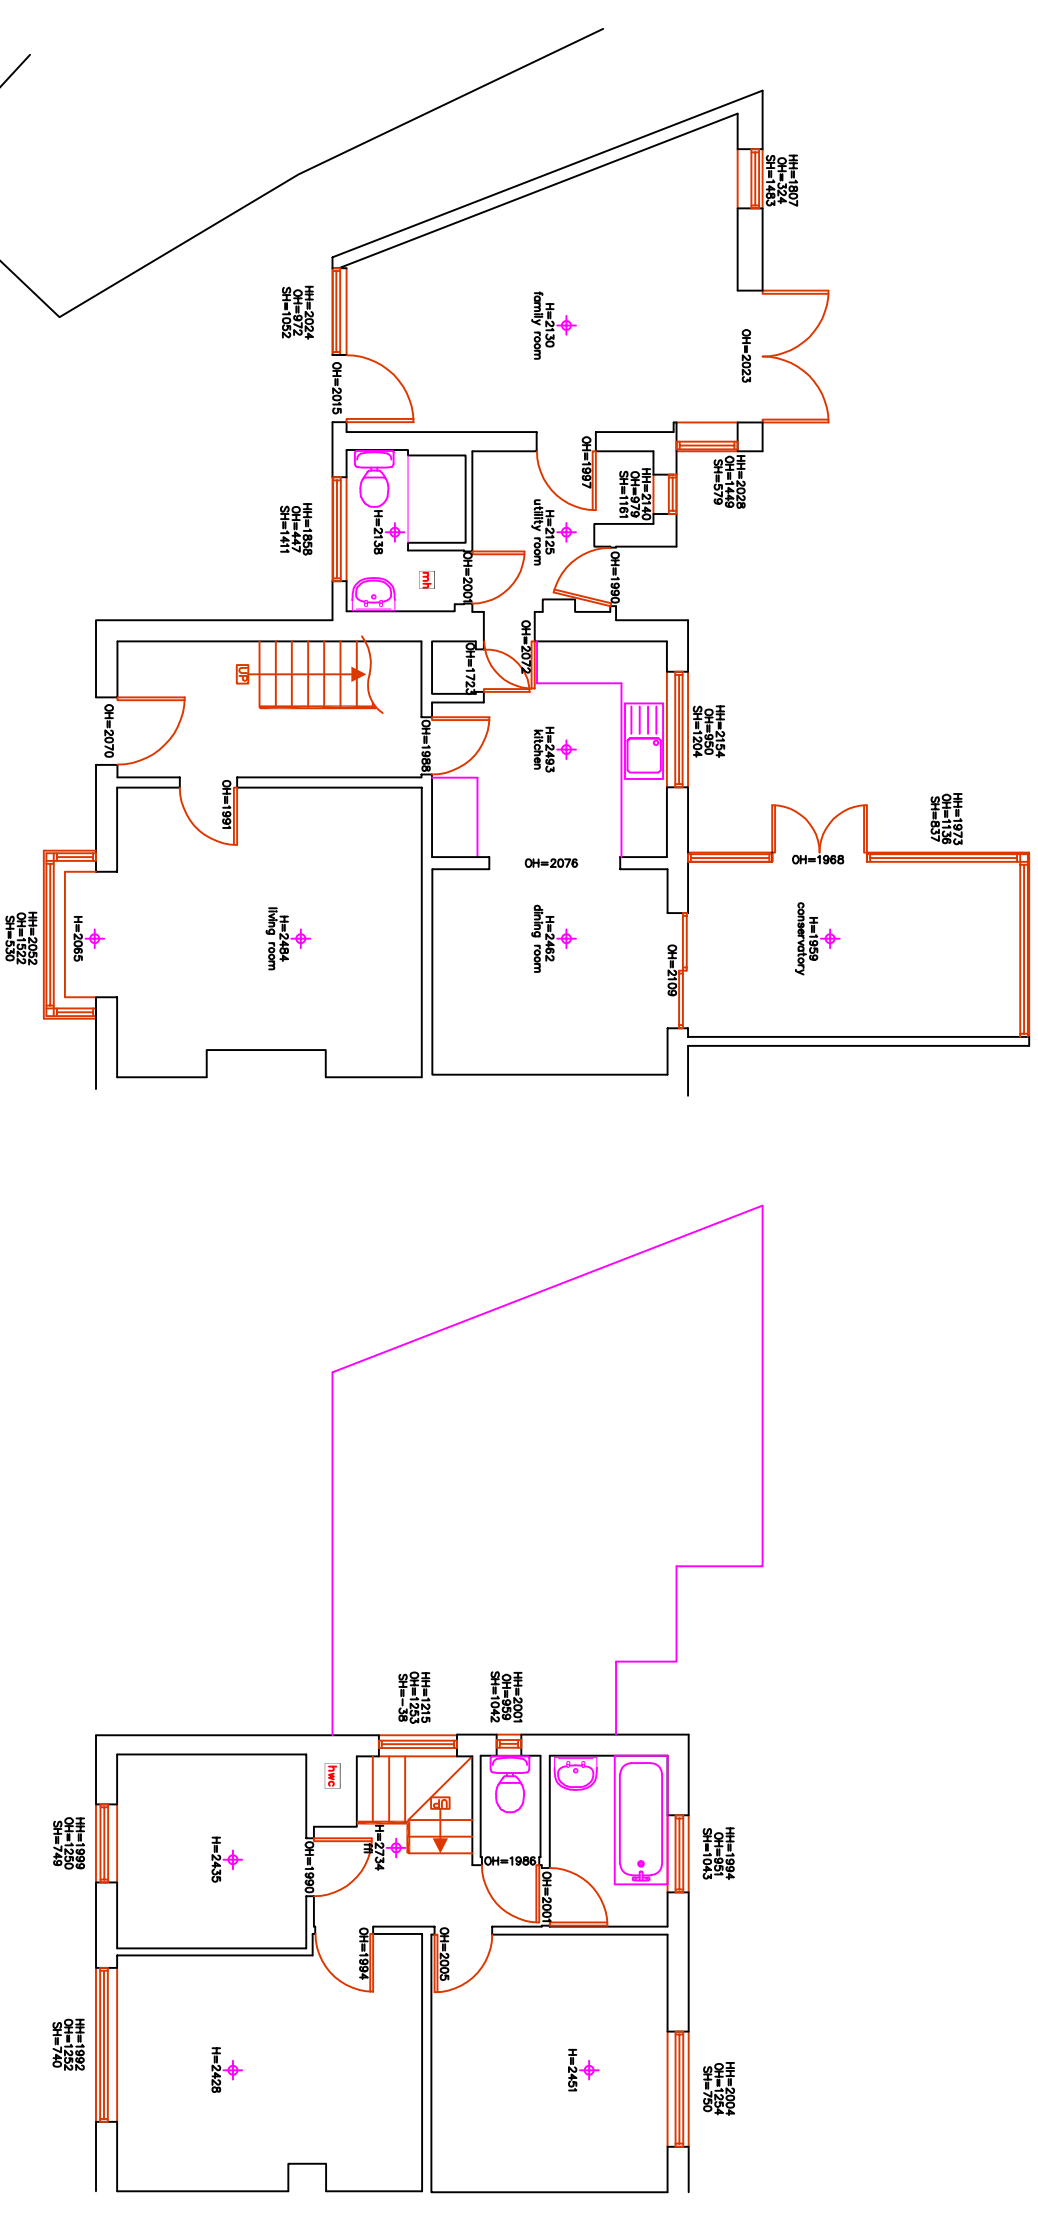


NOTES:
Do not accurately at time of life circumstances. Do not scale from printed drawings except for planning purposes.
Levels are related to the Ordnance Survey QPS Active Network (A) and transformed using the OSN115 & OSN115 model.

While every effort has been made to achieve accuracy on the plan, CRITICAL dimensions, levels and floor levels should be checked prior to design and construction.
Visible features in the vicinity of the boundaries as shown above, may not represent the extent of legally conveyed ownership.

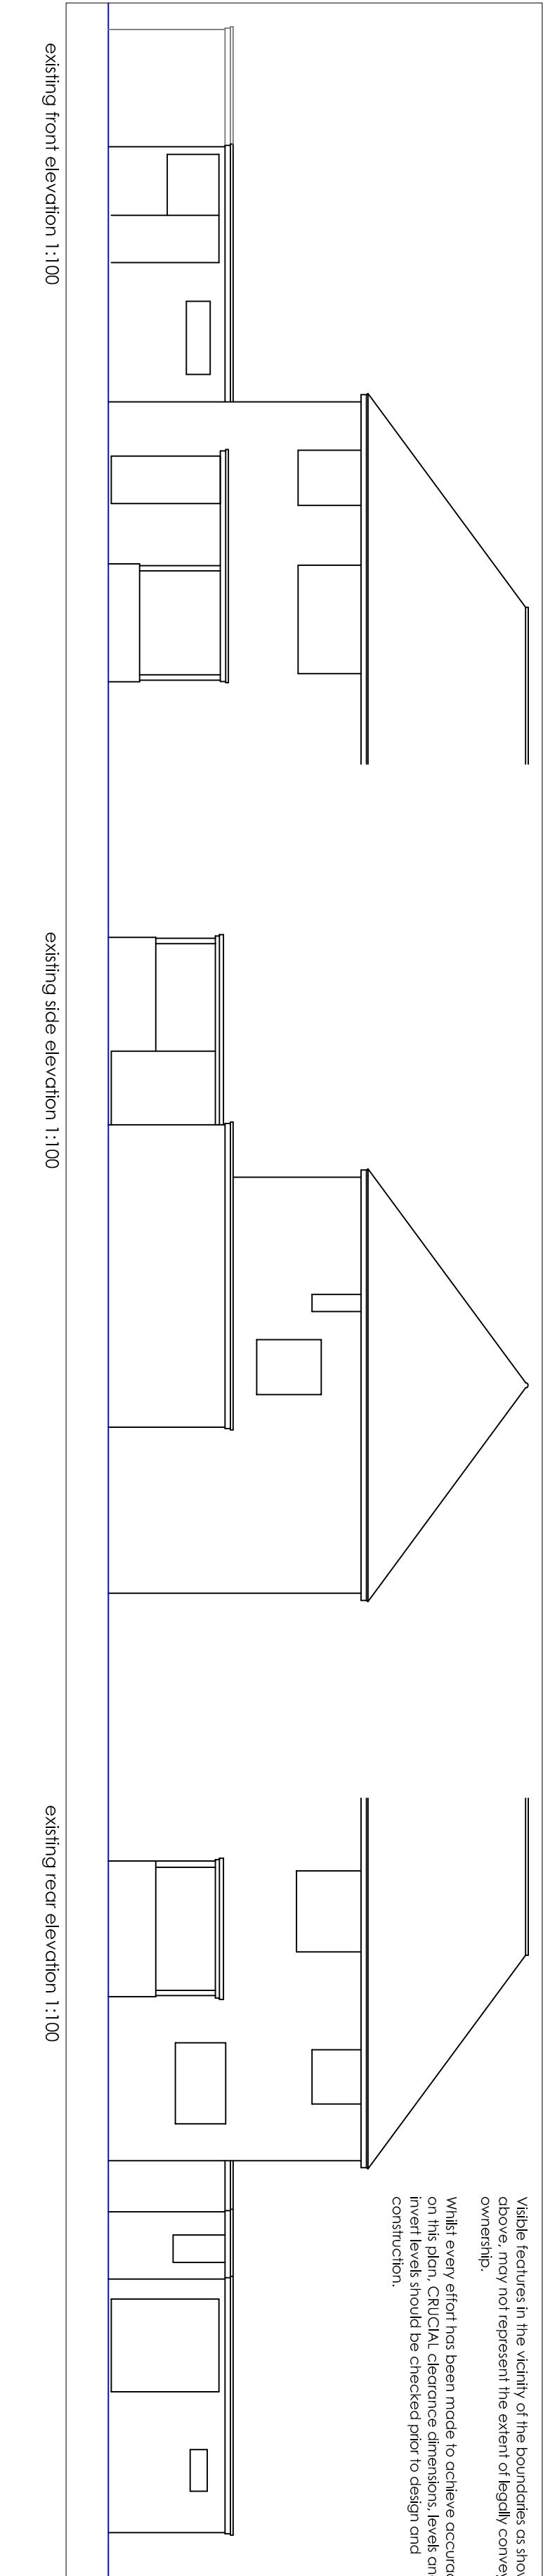

mediams
surveys limited
www.mediams-surveys.co.uk
bmediam@mediams-surveys.co.uk
07717 205 388 01243 931482

project: 49 Mavis Crescent, Havant
client: M & M's Denton
title: Annex accommodation
date: 31.01.19

job ref: S1123
scale: 1:100 & 1:50 (A1)
dwg no: P101
rev: