


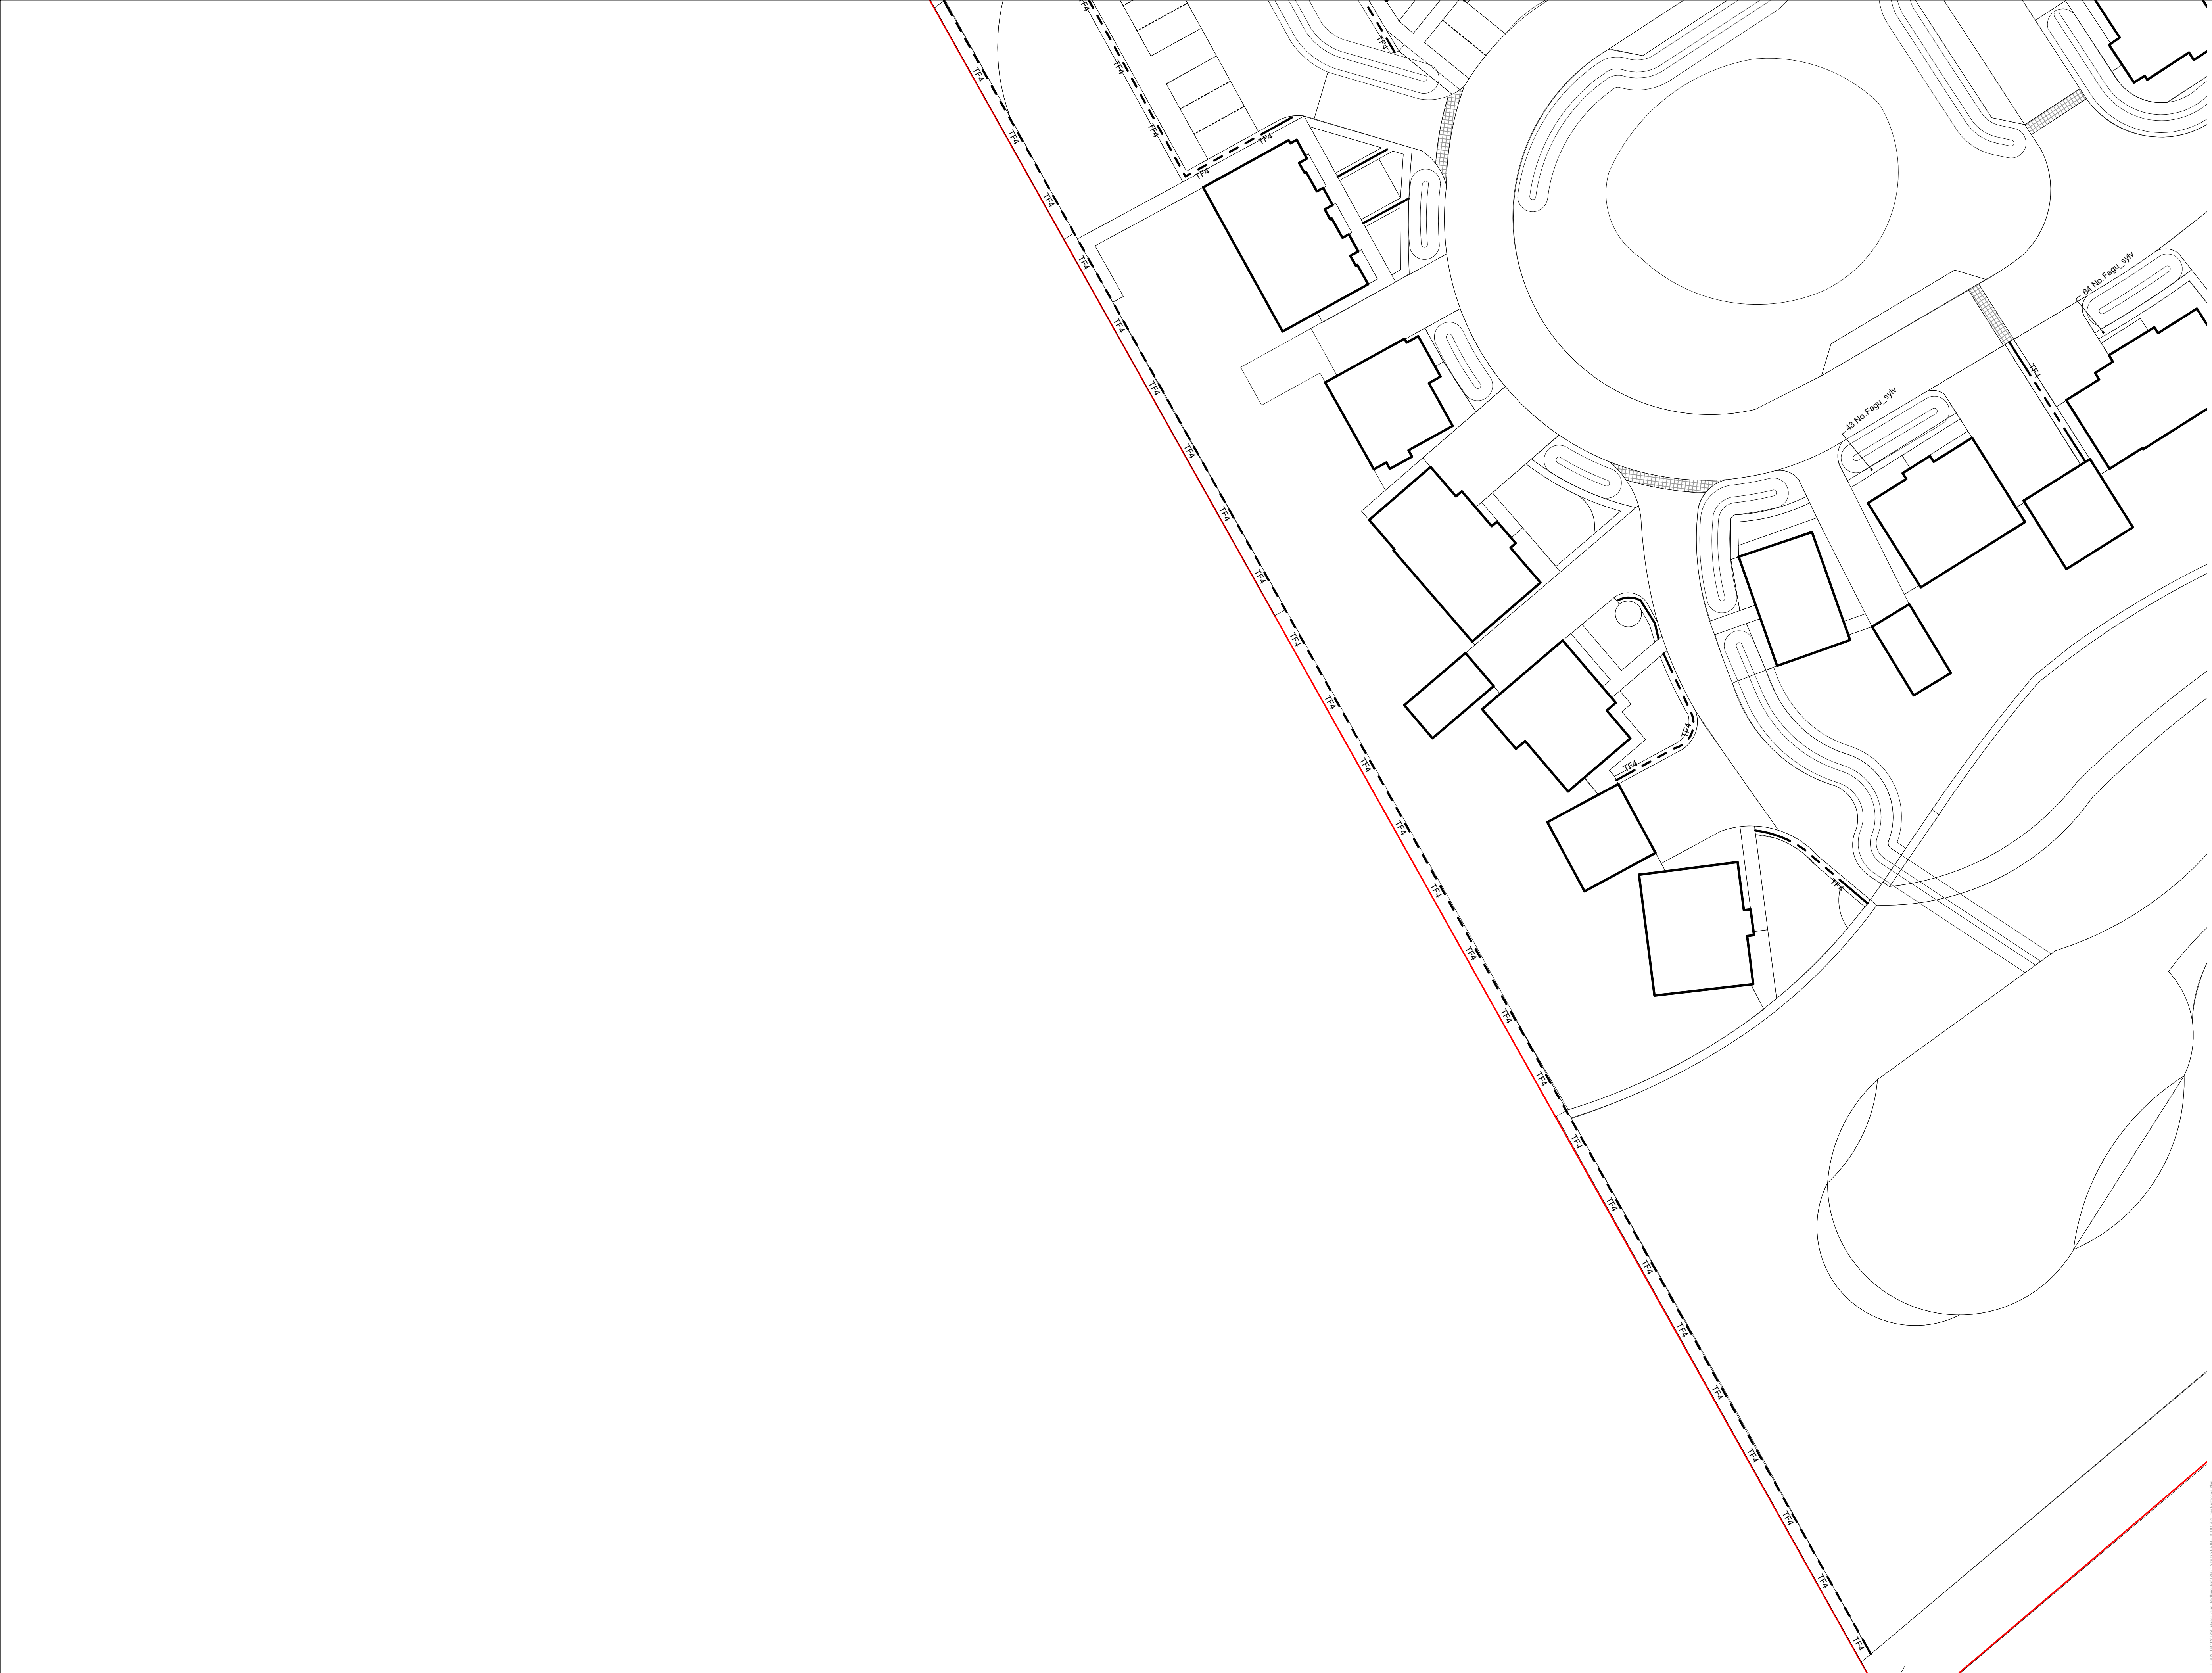

0m5m10m

- All dimensions in millimetres unless otherwise indicated.
- Figure dimensions only to be taken from this drawing, do not scale. Dimensions to be checked on site.
- The original version of this drawing was produced in colour - monochrome copies should not be relied upon to accurately reflect all drawing elements.

- Trees which will be retained and fully protected in accordance with BS 5837:2012 recommendations
- Trees which will not be retained with this layout
- The extent of Facilitation Pruning works as outlined in Section 5.0 of the AMS report
- The setting out positions for the Protective Fencing in accordance with BS 5837:2012 recommendations - Section 6.2

|                                    |                                                                              |    |     |       |
|------------------------------------|------------------------------------------------------------------------------|----|-----|-------|
| - 10.06.19   NW   BH   First issue |                                                                              |    |     |       |
| rev.                               | date                                                                         | by | chk | notes |
| <div></div>                        |                                                                              |    |     |       |
| project:                           | Manor Farm<br>Lower Road<br>Bedhampton                                       |    |     |       |
| client:                            | Bargate Homes                                                                |    |     |       |
| drawing title:                     | Tree Protection Plan                                                         |    |     |       |
| drawing no.                        | BJH 03/04<br>Sheet 4 of 4<br>(Sheet 4 not included as there no trees/hedges) |    |     |       |
| scale:                             | 1:250 @ A1                                                                   |    |     |       |
| date:                              | June 2019                                                                    |    |     |       |
| job no:                            | BJH.1010                                                                     |    |     |       |
| drawn by:                          | BJH / The terra firma Consultancy                                            |    |     |       |