




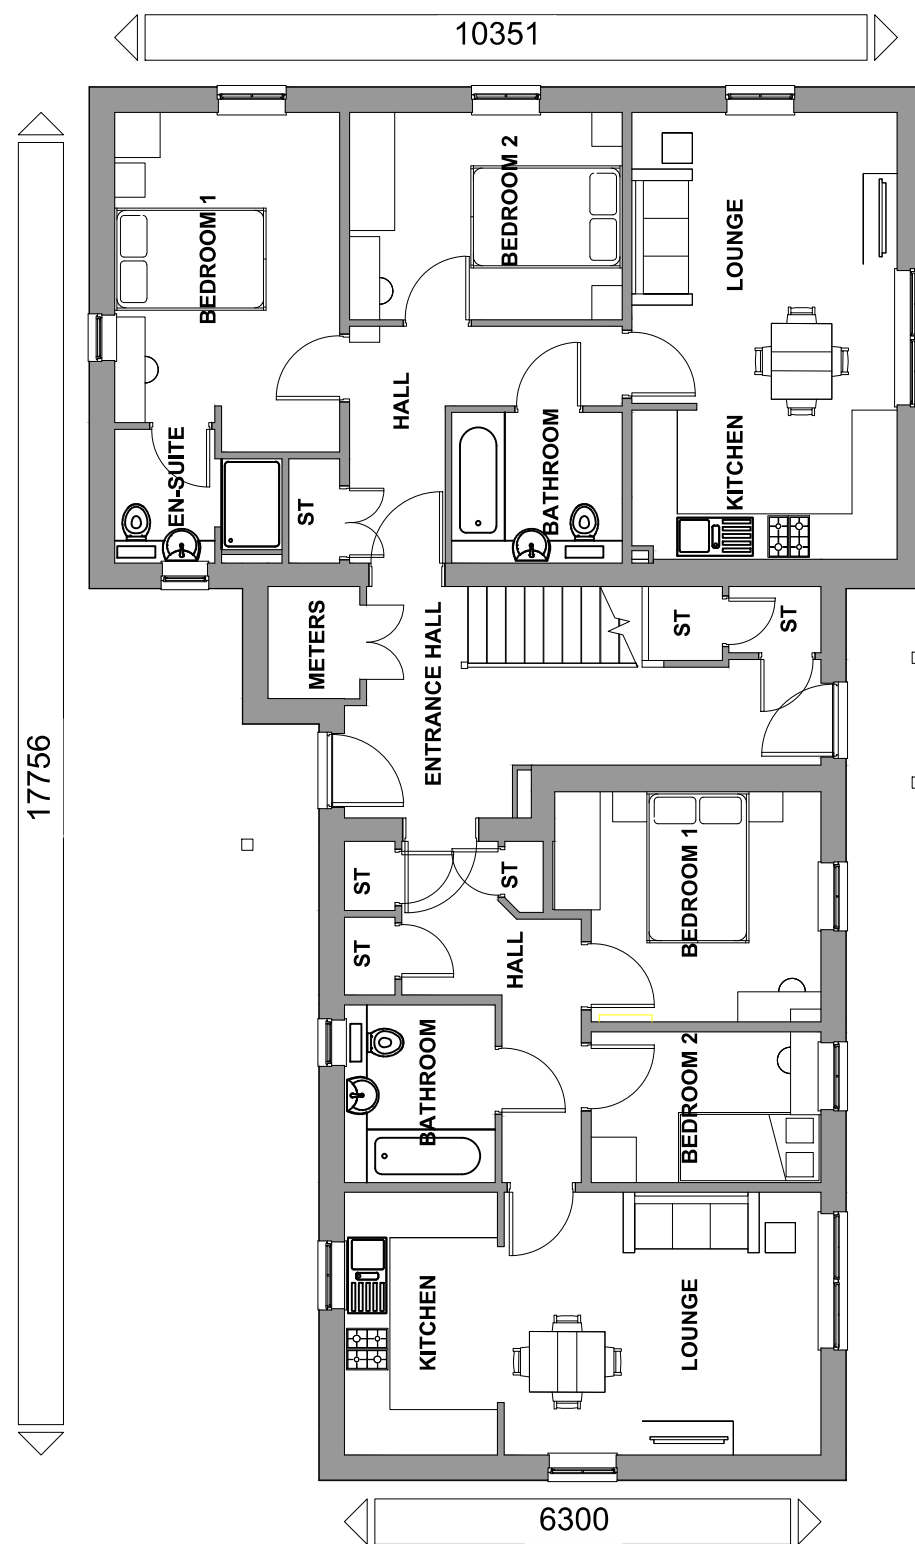

GROUND FLOOR PLAN

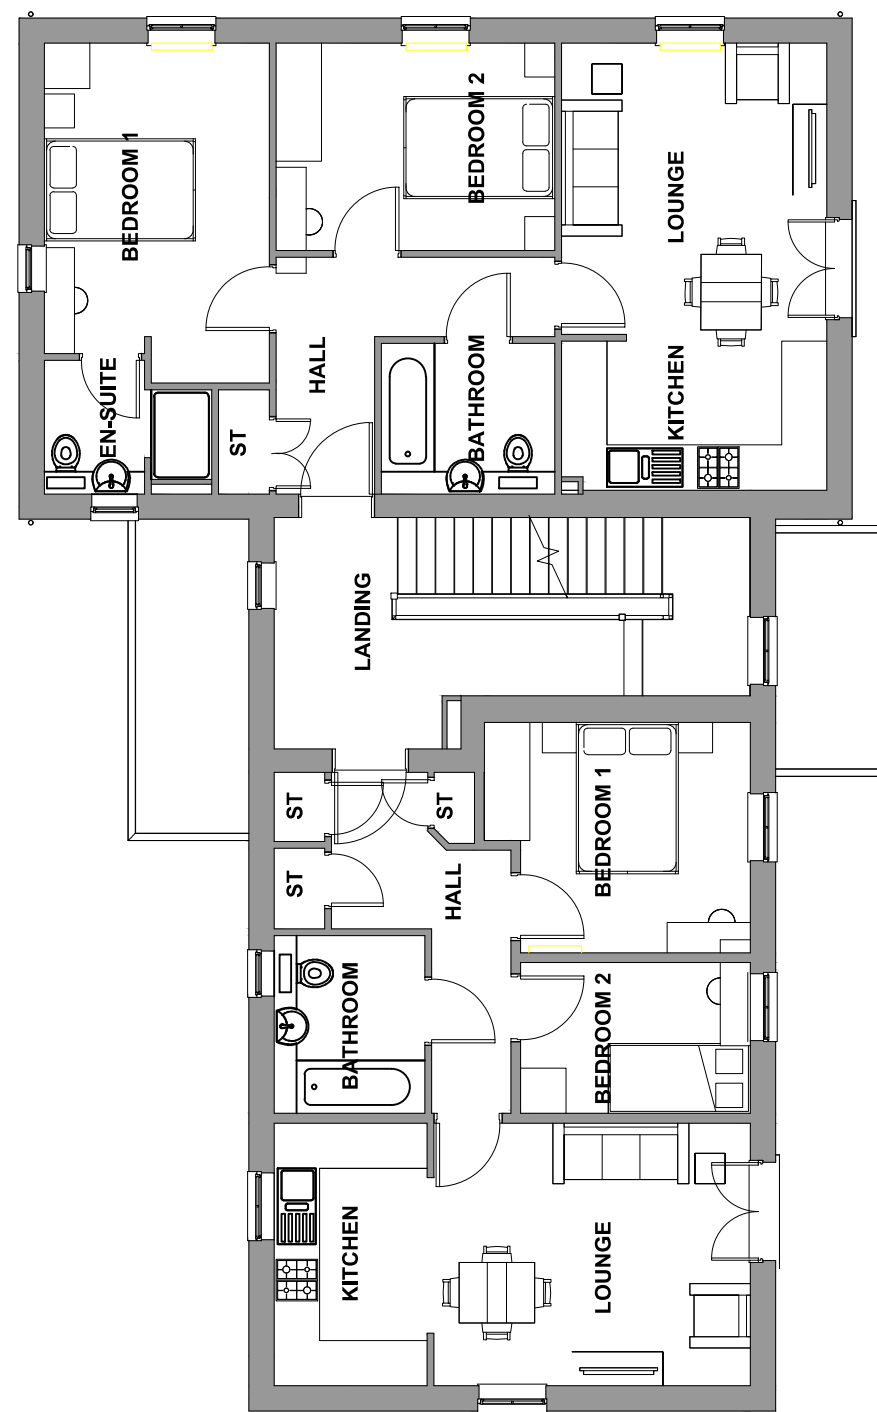

FIRST FLOOR PLAN

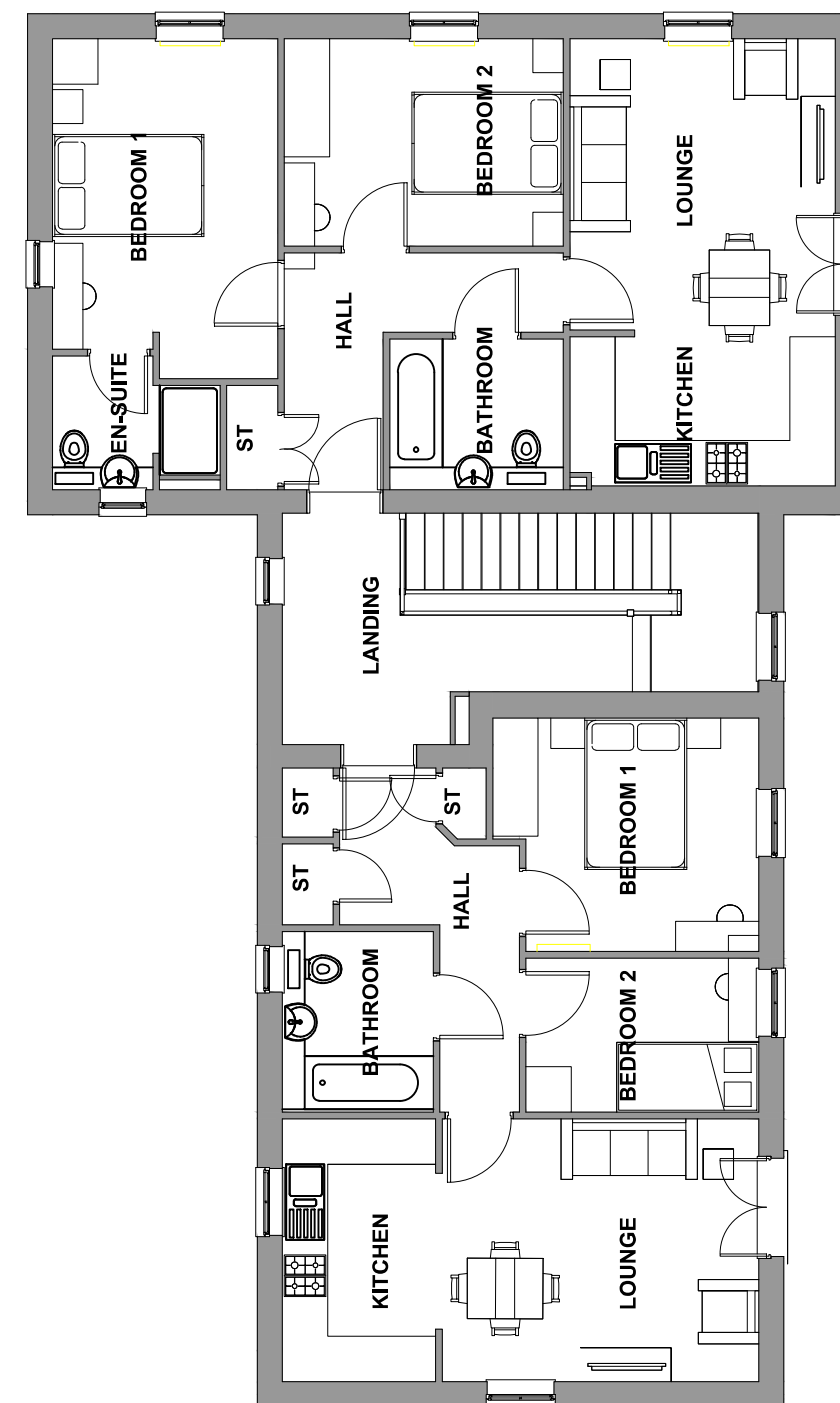

SECOND FLOOR PLAN

PLOT NUMBERS:
AS: 208, 209, 210, 211, 212, 213
OPP: 124, 125, 126, 127, 128, 129

NOTE: ALL FLUES, METERS & EXTRACT
POSITIONS TO BE CONFIRMED.

SOLAR PANELS TYPE, SIZE & ORIENTATION
TO BE AGREED. PLOT SPECIFIC

AMBERSHAM MALDON
AMBERSHAM BEDROOM ALLOCATION 2B/3P
MALDON BEDROOM ALLOCATION 2B/4P
3 STOREY
AMBERSHAM FLOOR AREA: 584sqft/54.3m² (GIFA)
MALDON FLOOR AREA: 676sqft/62.8m² (GIFA)

