
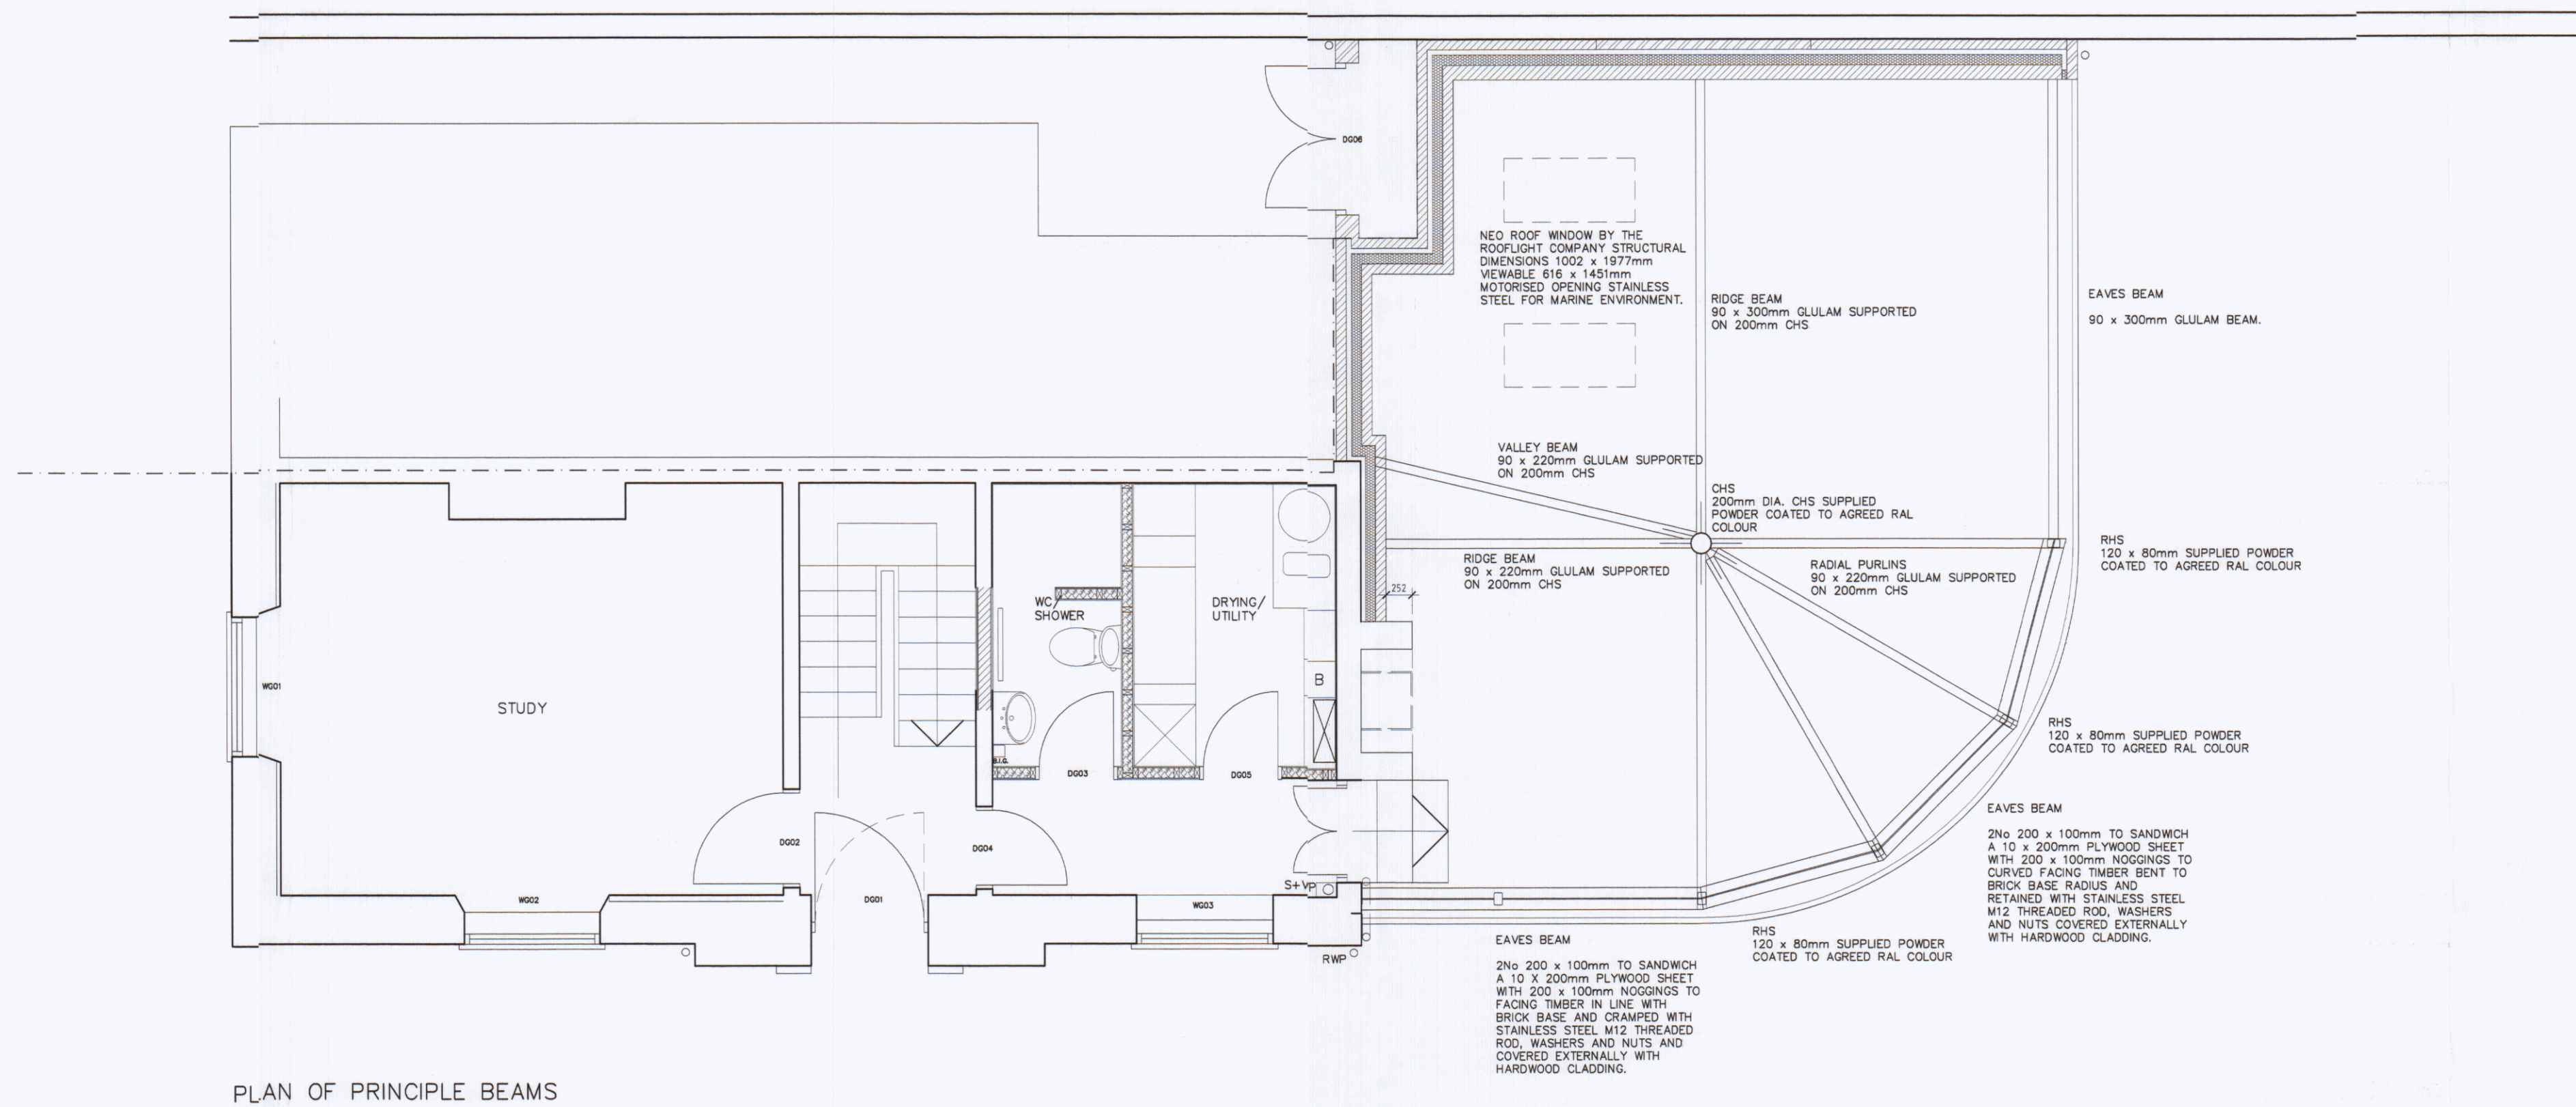


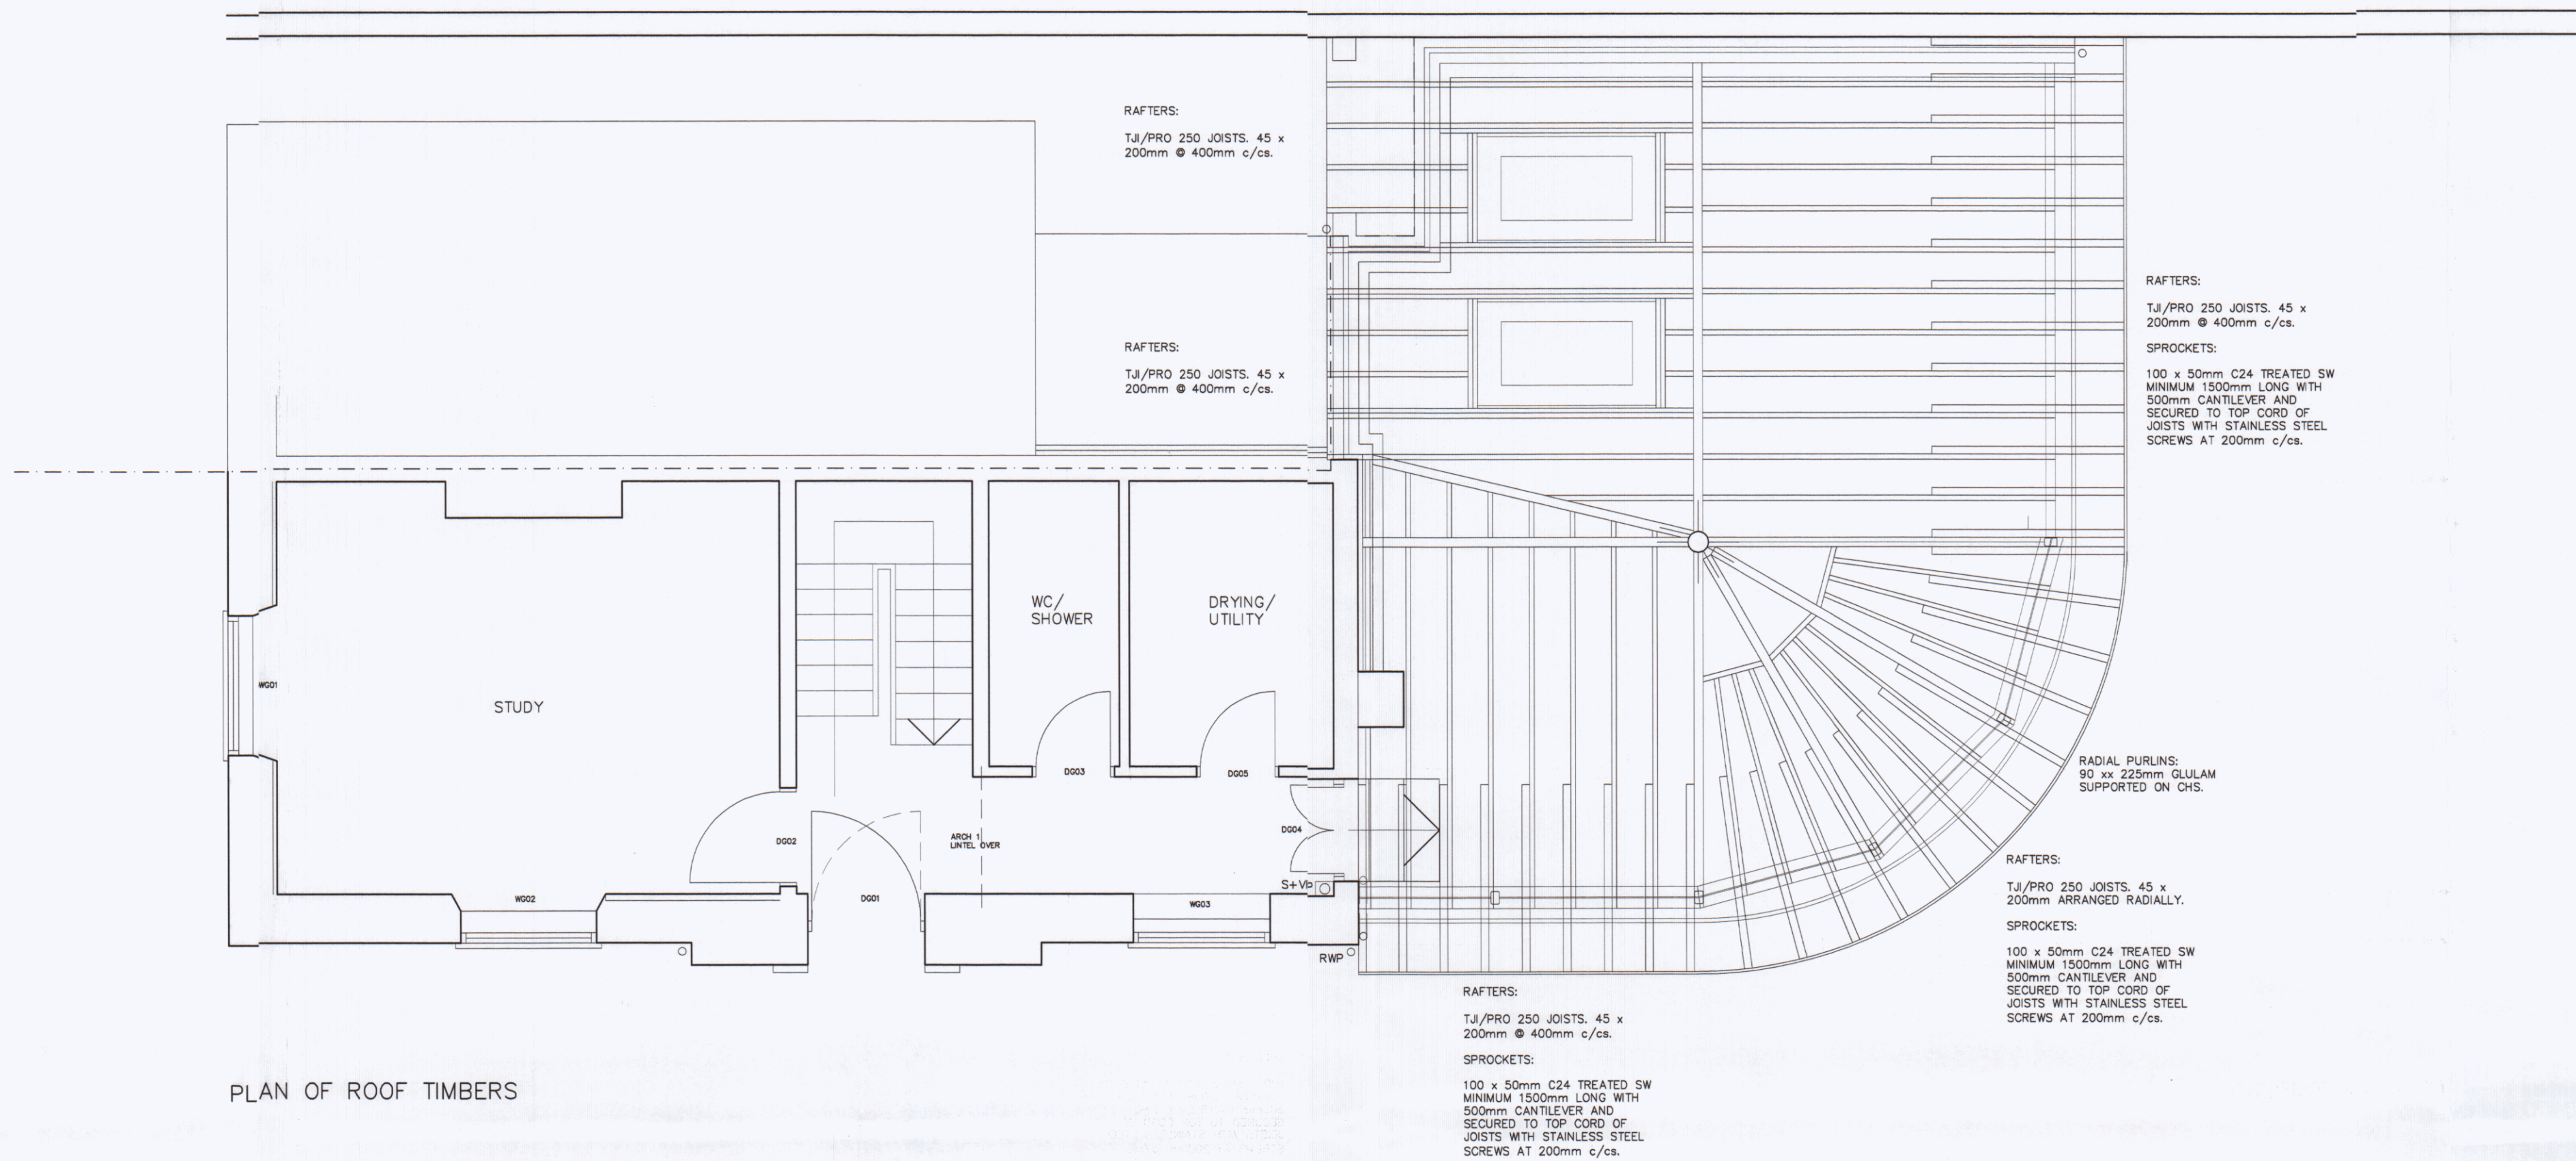

HAVANT BOROUGH COUNCIL  
- 4 JAN 2019  
**RECEIVED**

B 22 11 18 Updated layout.  
A 02 11 18 Amendments to  
corridor and door position,  
Client  
DR C OTTY  
20 QUEEN STREET  
EMSWORTH  
Project  
CONSERVATION AND EXTENSION  
20 QUEEN STREET  
EMSWORTH

Title  
SINGLE STOREY EXTENSION  
ROOF STRUCTURE  
PROJECT DRAWING amd  
2306 BR.008 B  
scale date dwn  
156 @ A1 07 18 TJS

**TIM SAGE  
CHARTERED  
ARCHITECT  
LIMITED**

12 Sussex Place  
Southsea PO5 3EZ  
t: 023 9252 7386  
m: 07773 187 010  
e: timsage@tiscali.co.uk

