

Parking Schedule	
Ground Floor Parking:	95*
First Floor Parking:	83
Second Floor Parking:	85
Total Parking:	263
*Including	
• 26 Permit Spaces	
• 16 Accessible Car Bays	



1 GA - 00 Ground
100 Scale - 1 : 200

Key:

- Leased Parking
- Public Way
- Covered Public Way

0 2 4 6 8 10m
Scale 1:200

North Arrow

Notes:

All drawings are subject to Planning and Building Control consent.
The details shown are for design intent purposes only and are subject to further design development with suppliers and sub-contractors.
Proposals subject to consultation and approval from Local Authority Building Control or an Approved Inspector.
All setting out dimensions should be checked on-site prior to construction and any discrepancies and/or omissions should be reported to the Architect immediately.


Rev.	Date	Details	Drawn	Chkd
B	02.05.19	Site boundary amended	ES	LM
A	01.05.19	Fire stair added, boundary amended	ES	LM
Rev.	Date	Details	Drawn	Chkd
LM	26.04.19			

Issued for:		PLANNING	
Project/Client:		Proposed Decked Car Park	
Wellington Way,		Waterlooville	
Drawing:		Ground Floor Plan	
Rev:		B	


BrightSPACE
architects

27 Glasshouse Studios, Fryern Court Road, Fordingbridge, Hampshire, SP6 1QX
T: (01425) 655806/653639
www.brightspacearchitects.com


© BrightSpace Architects Ltd. Contractors must work only to figured dimensions which are to be checked on site Registered Office - 17 Northover Rd, Pennington, Lymington, Hampshire, SO41 8GU. Registered Number - 07399005

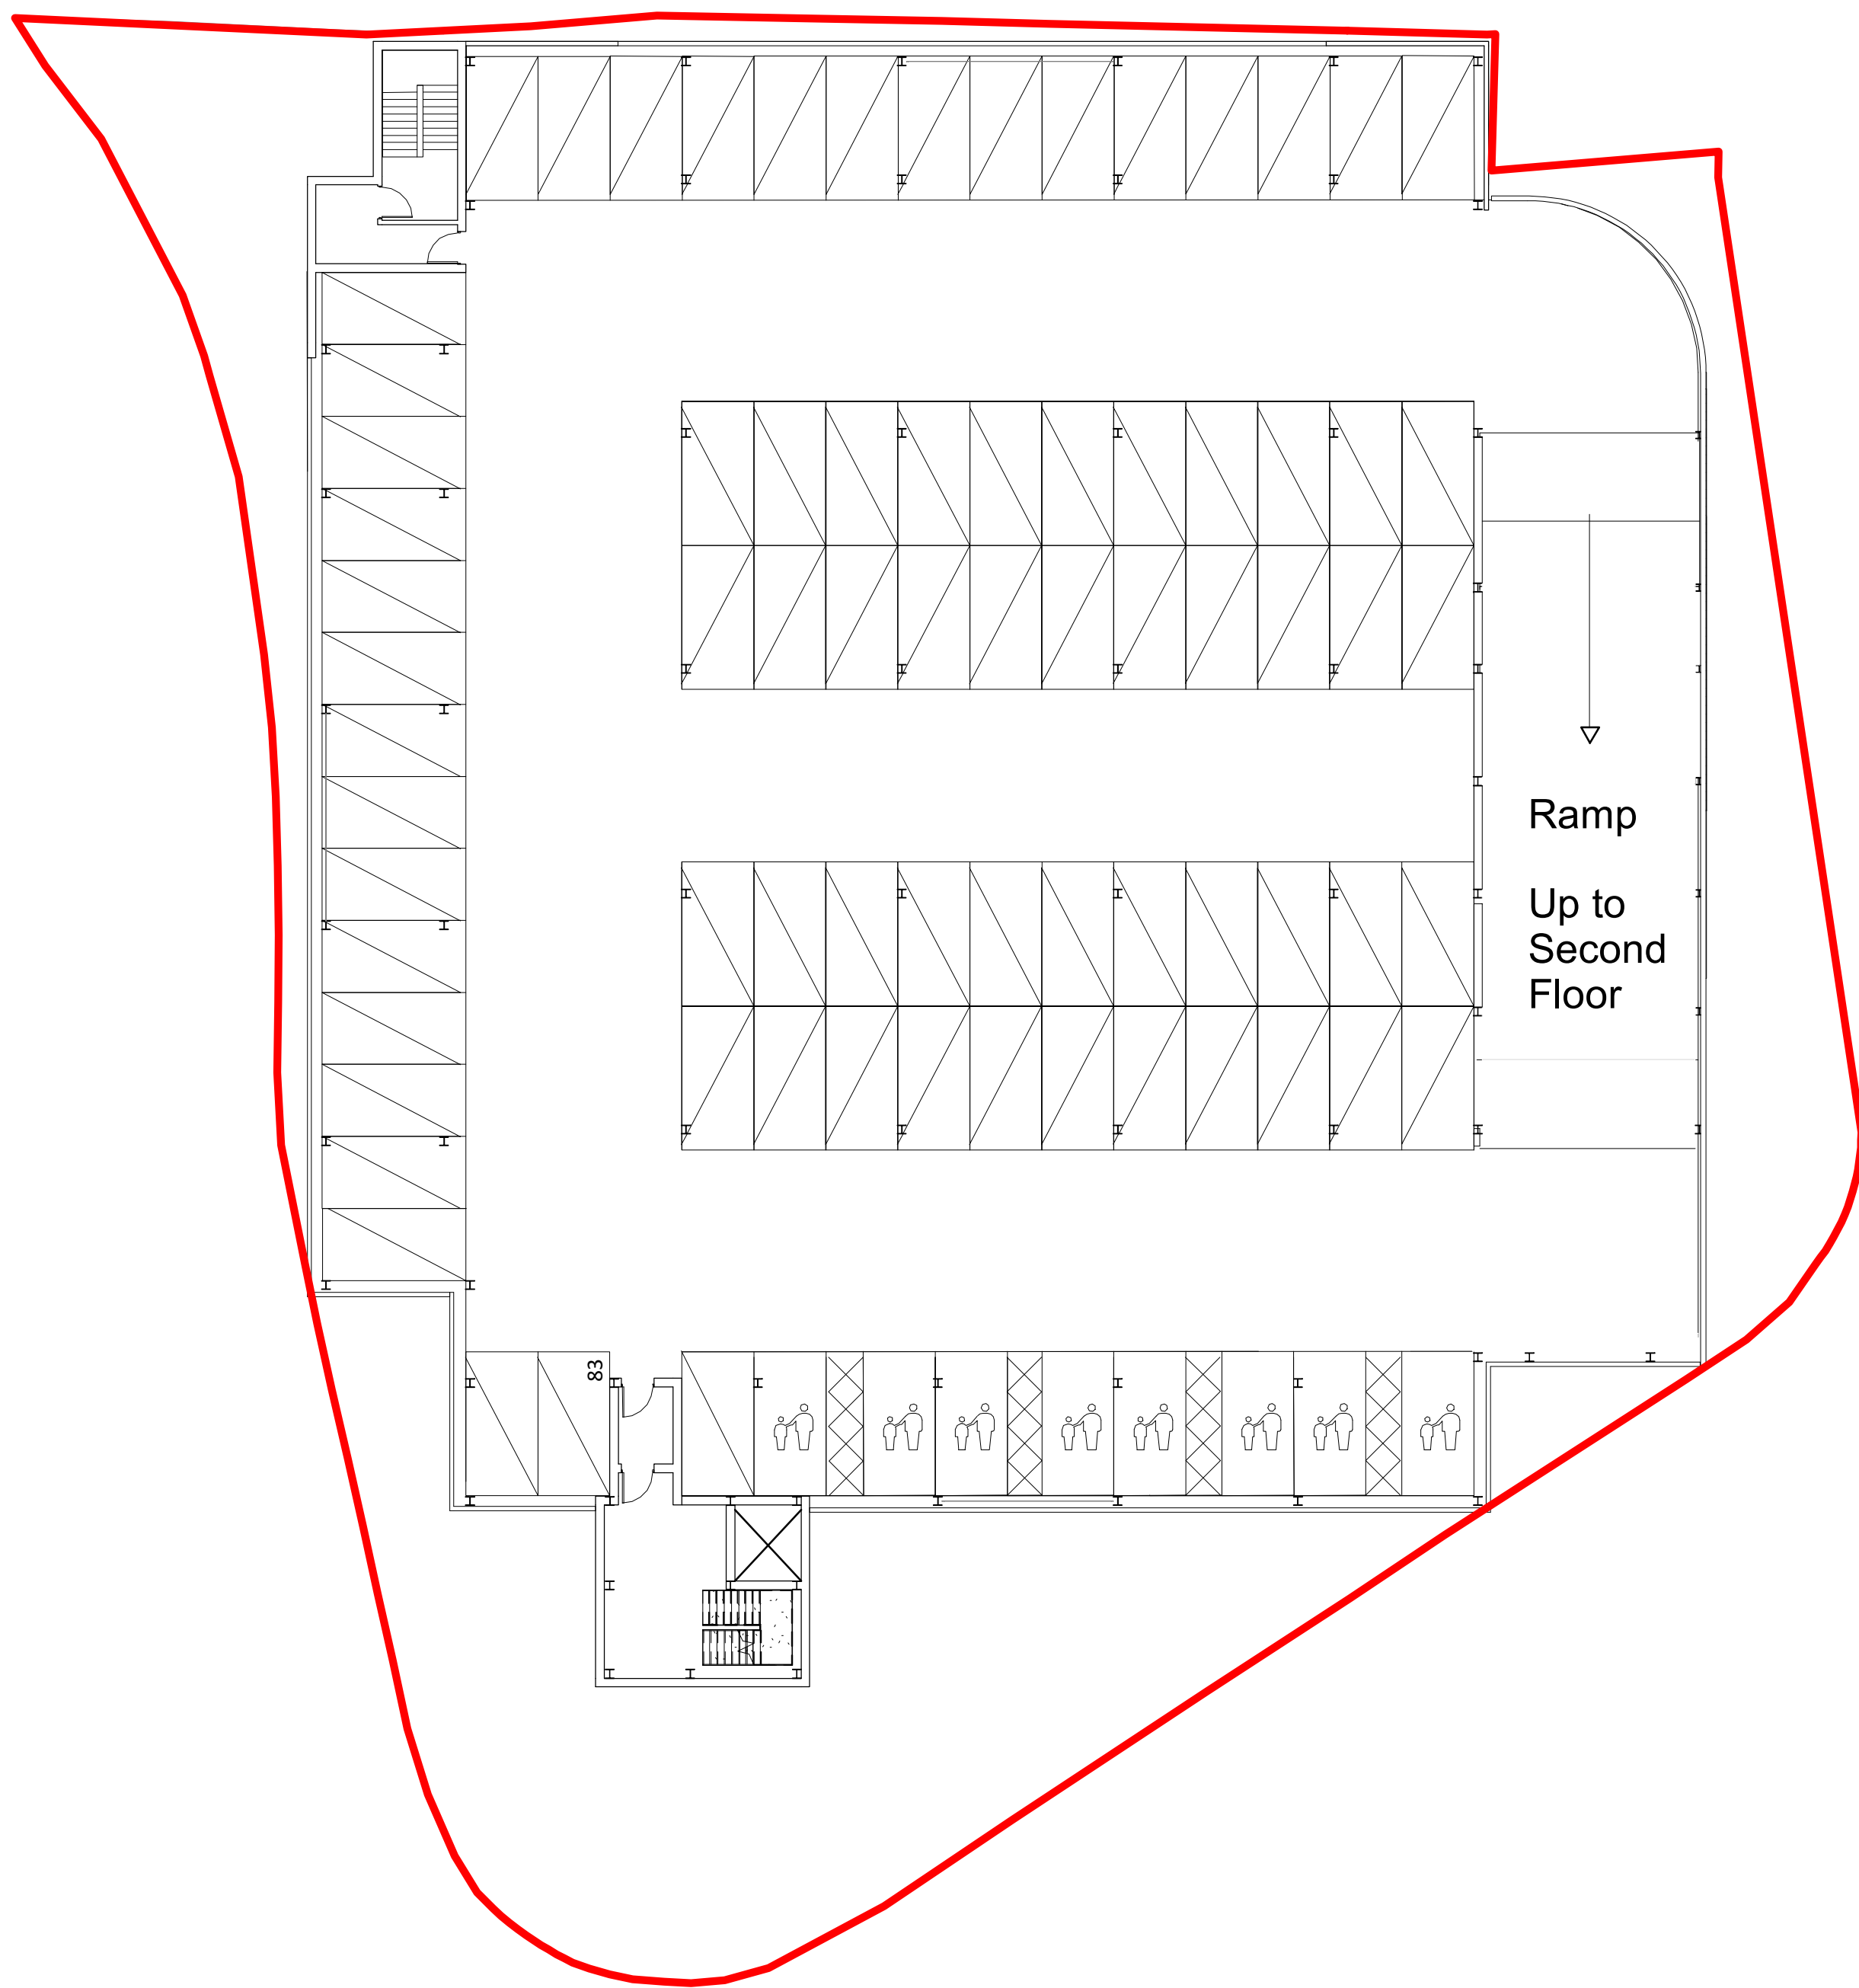

1 **GA - 01_First**
101 Scale - 1 : 200

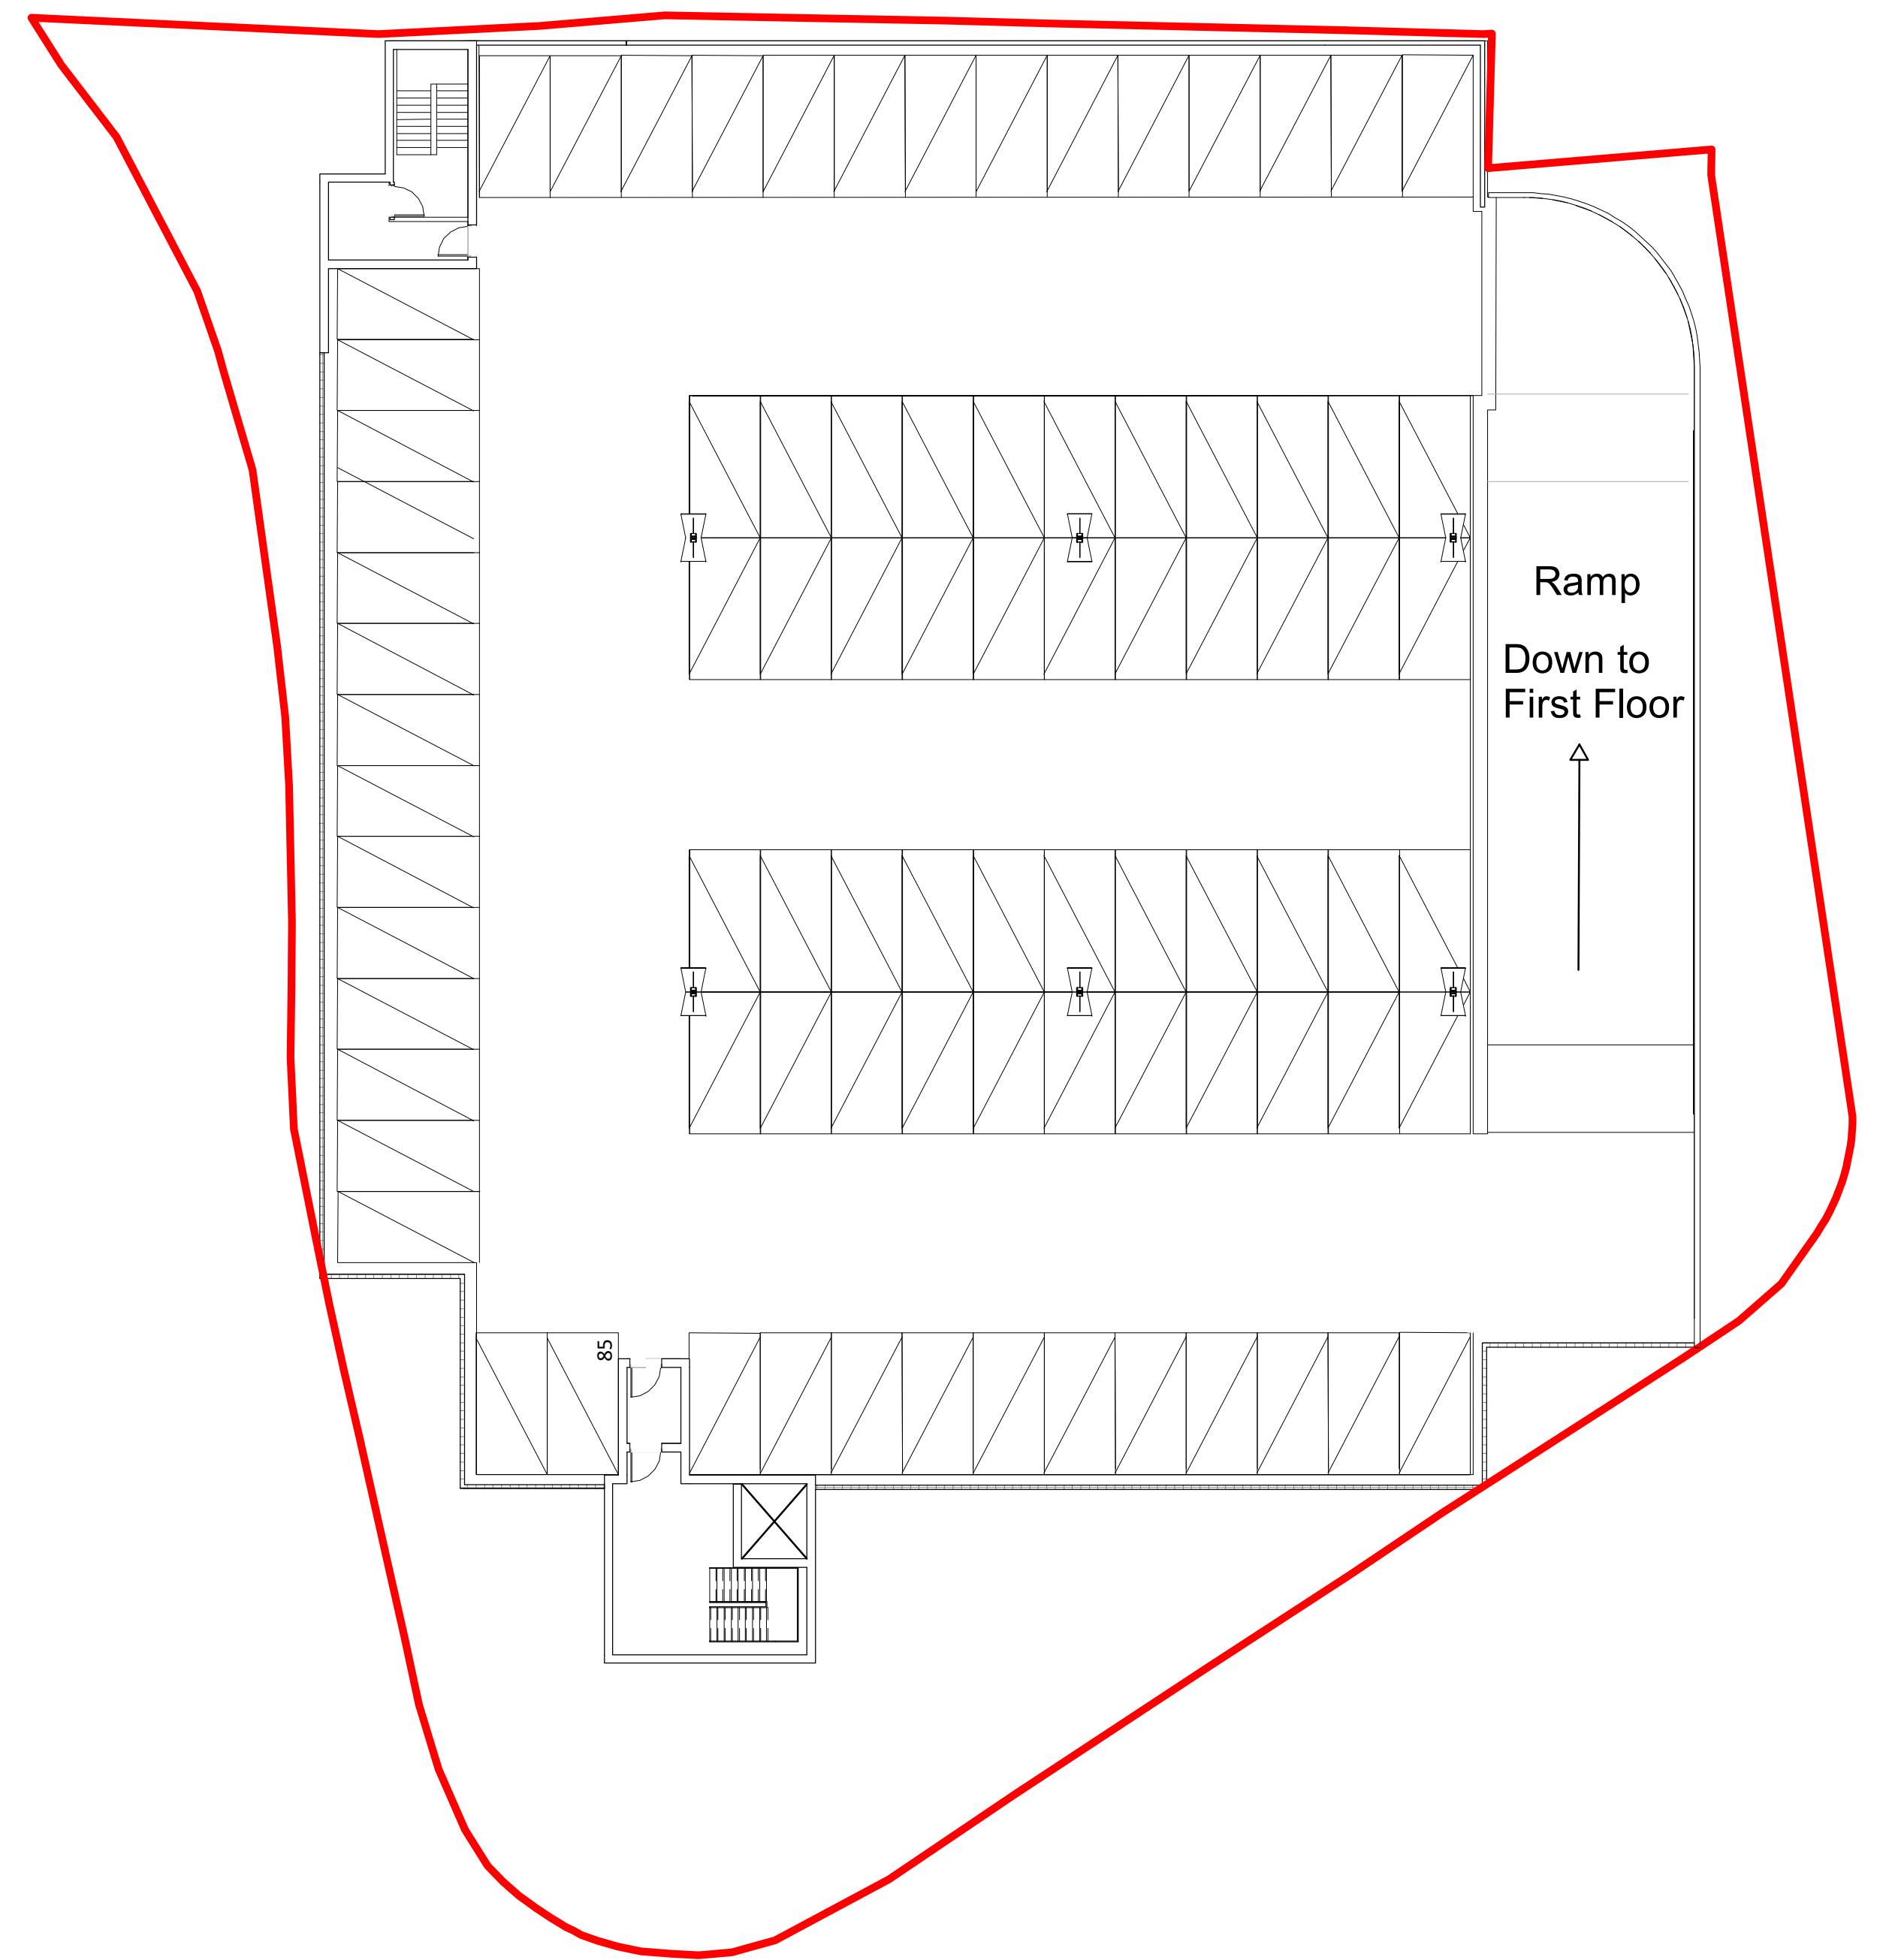

2 **GA - 02_Second**
101 Scale - 1 : 200

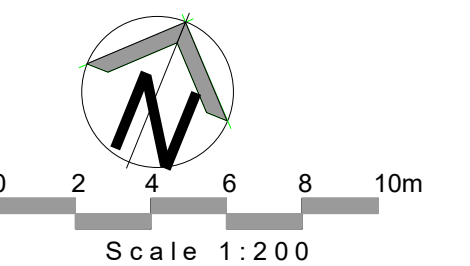

Notes:
All drawings are subject to Planning and Building Control consent.
The details shown are for design intent purposes only and are subject to further design development with suppliers and sub-contractors
Proposals subject to consultation and approval from Local Authority Building Control or an Approved Inspector
All setting out dimensions should be checked on-site prior to construction and any discrepancies and/or omissions should be reported to the Architect immediately

Rev.	Date	Details

Drawn	Chkd

B	02.05.19	Site boundary amended	LM	ES
A	01.05.19	Fire stair added, boundary amended	LM	ES
Rev.	Date	Details	Drawn	Chkd
Drawn By:	Date:	Checked By:	Date:	
LM	04/24/19	ES	04/24/19	

Issued for: **PLANNING**

Project/Client: **Proposed Decked Car Park Wellington Way, Waterloooville**

Project No: **17057**

Scale: **1 : 200 @ A1**

Drawing: **First Floor Plan & Second Floor Plan**

Dwg No: **101**

Rev: **B**

BrightSPACE
architects

27 Glasshouse Studios, Fryern Court Road, Fordingbridge, Hampshire, SP6 1QX
T: (01425) 655806/653639
www.brightspacearchitects.com


© BrightSpace Architects Ltd. Contractors must work only to figured dimensions which are to be checked on site Registered Office - 17 Northover Rd, Pennington, Lymington, Hampshire, SO41 8GU. Registered Number - 07396008

Appendix D – Proposed Access Visibility Splay

DO NOT SCALE



Based upon Superplan Ordnance Survey® map with the permission of Ordnance Survey on behalf of The Controller of Her Majesty's Stationery Office, © Crown copyright AL 100017728 2017.

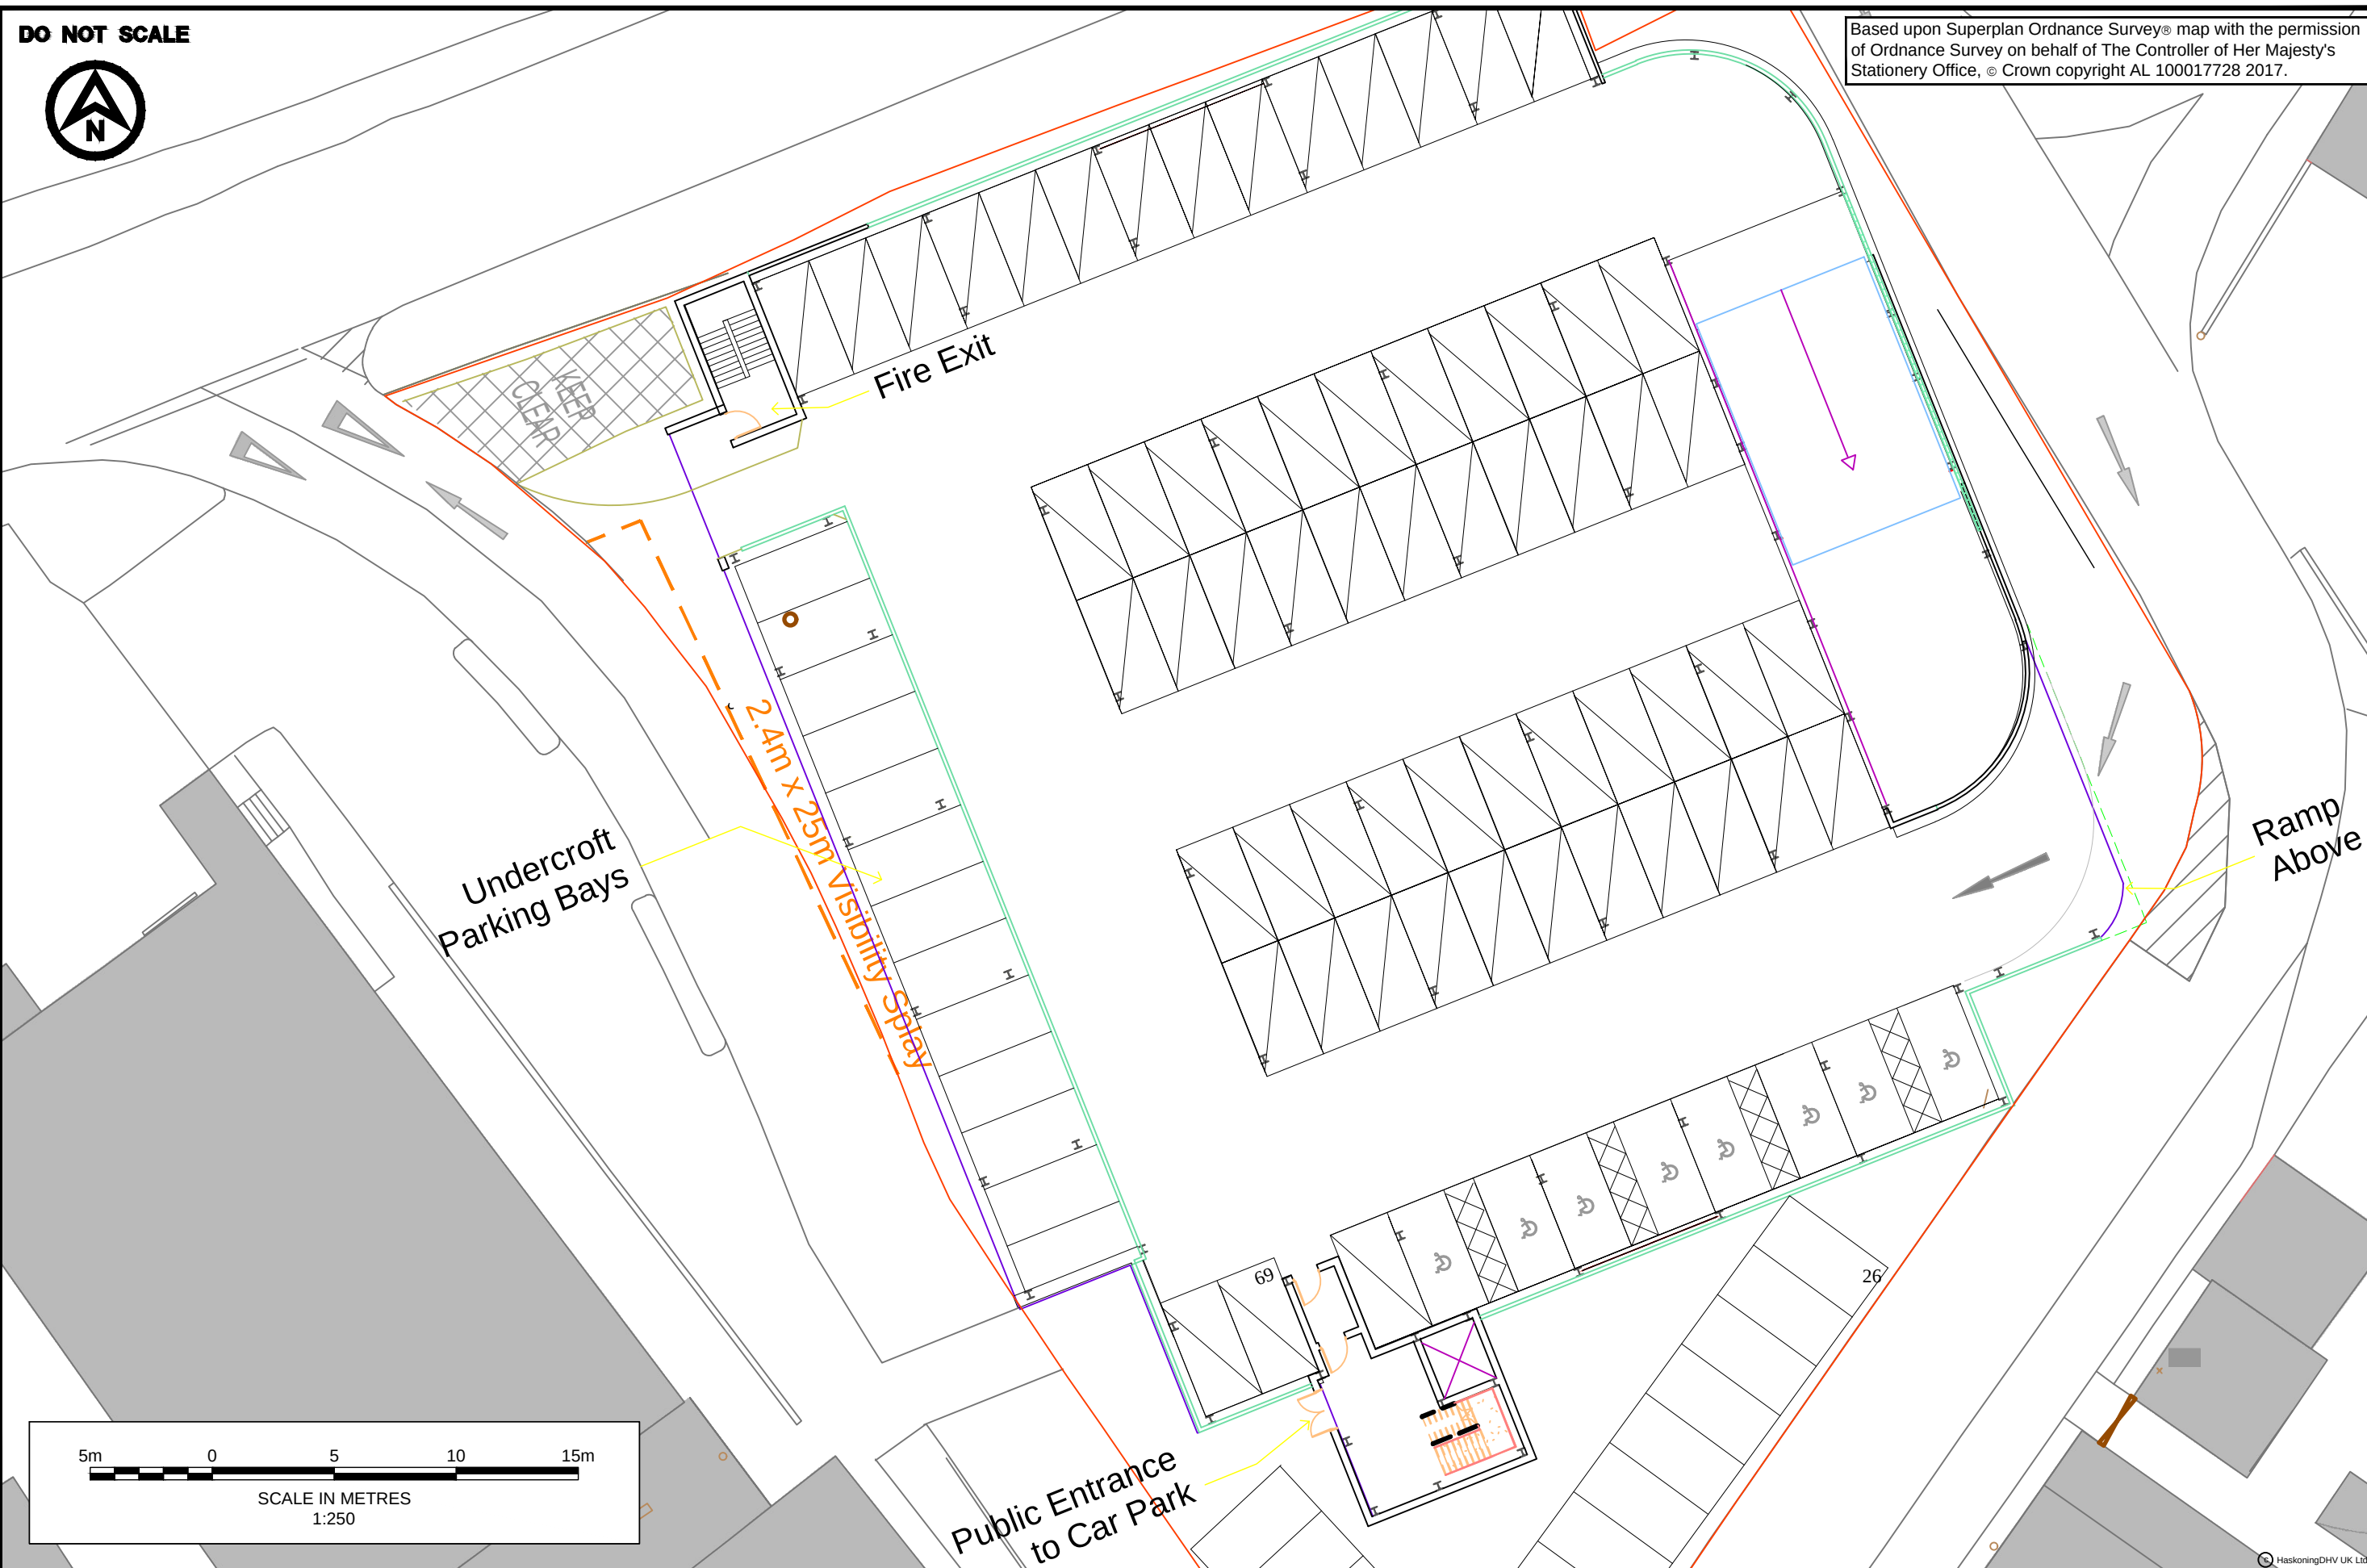

TITLE
**PROPOSED CAR PARK ACCESS
VISIBILITY SPLAY**

PROJECT
**WELLINGTON WAY,
WATERLOOVILLE**



2 Abbey Gardens,
Great College Street,
London, SW1P 3NL
Tel +44(0)207 222 115
www.royalhaskoningdhv.com

STATUS	S3	DATE	26.04.19	SCALE	1:250
DRAWN	JW	CHECKED	PM	PASSED	PM
DRG No.	PB8382 SK04				REV P02


Appendix E – Vehicle Swept Path Analysis

DO NOT SCALE



MAUREPAS W

A 3

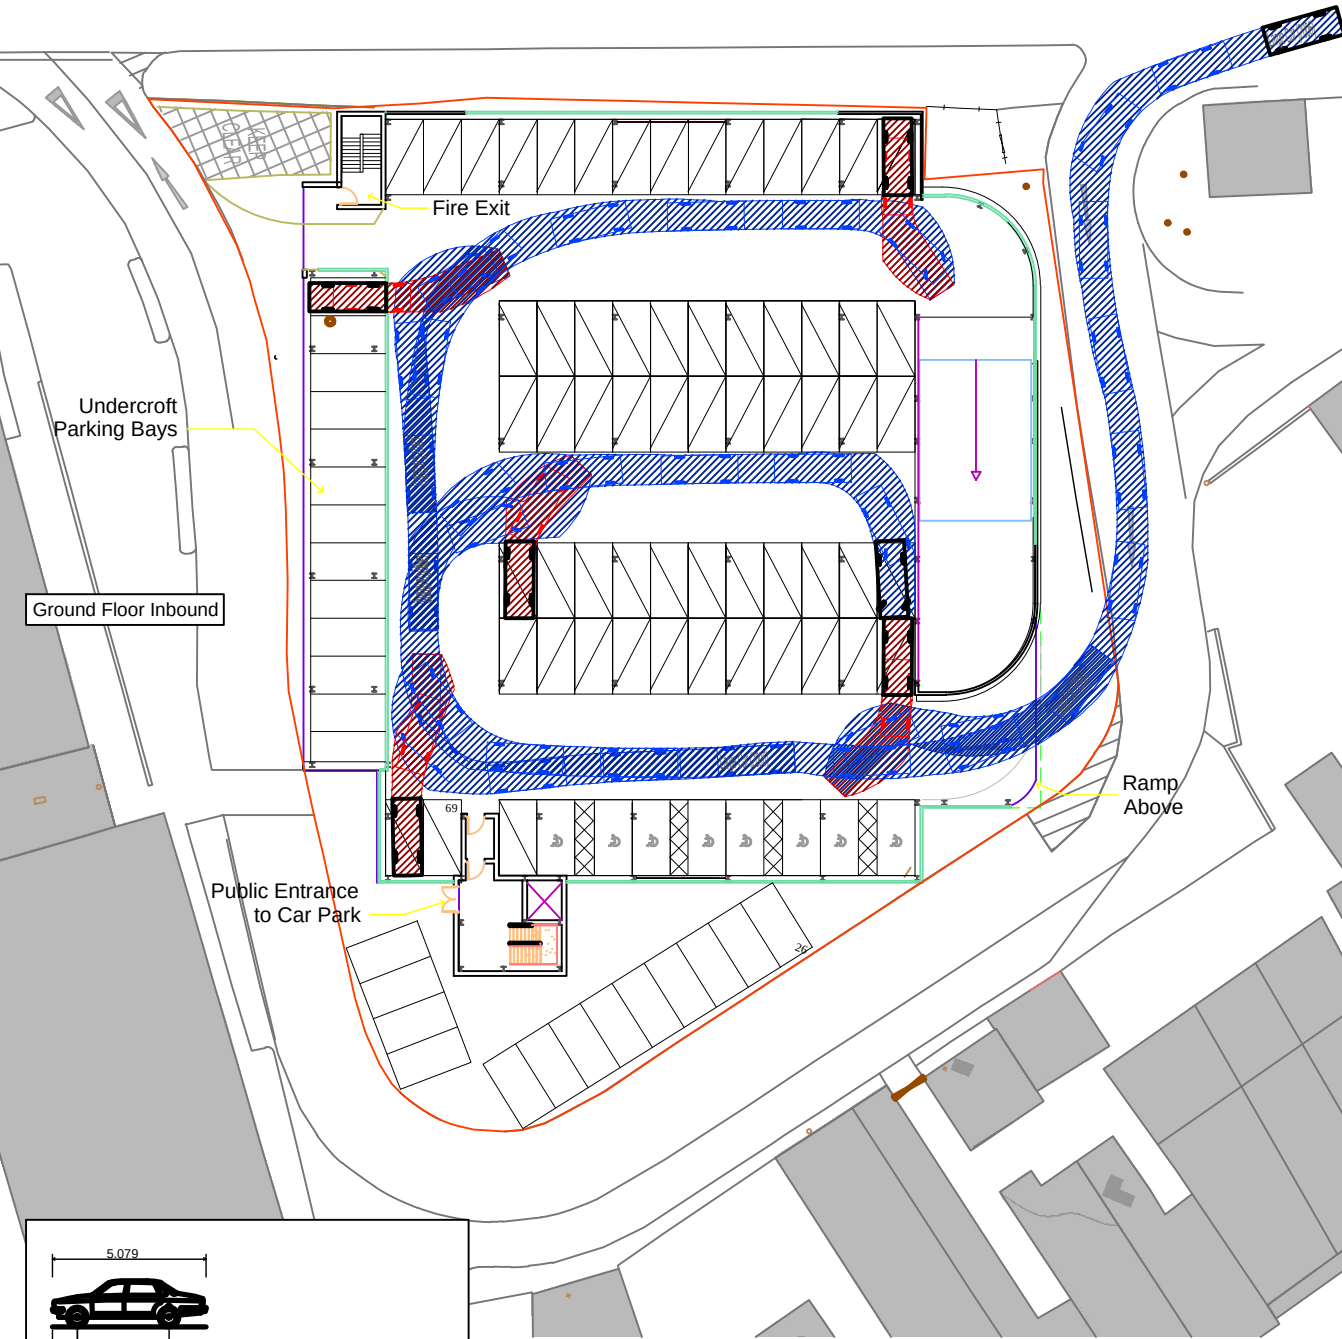

Large Car (2006)
Overall Length 5.079m
Overall Width 1.872m
Overall Body Height 1.525m
Min Body Ground Clearance 0.310m
Max Track Width 1.831m
Lock to lock time 4.00s
Kerb to Kerb Turning Radius 5.900m

MAUREPAS

A 3



Based upon Superplan Ordnance Survey® map with the permission of Ordnance Survey on behalf of The Controller of Her Majesty's Stationary Office, © Crown copyright AL 100017728 2016.

© HaskoningDHV UK Ltd.

TITLE
VEHICLE SWEEP PATH ANALYSIS -
LARGE CAR - GROUND FLOOR



PROJECT
WELLINGTON WAY, WATERLOOVILLE



2 Abbey Gardens,
Great College Street,
Westminster,
London, SW1P 3NL
Tel +44(0)207 222 2115
www.royalhaskoningdhv.com

JOB No.	PB8382	DATE	03.05.19	SCALE	1:500
DRAWN	JW	CHECKED	PM	PASSED	PM
AUTOCAD REF.	PB8382 TR06.DWG	DRG No.	TR06	REV	P2

DO NOT SCALE

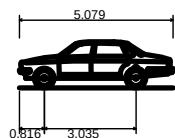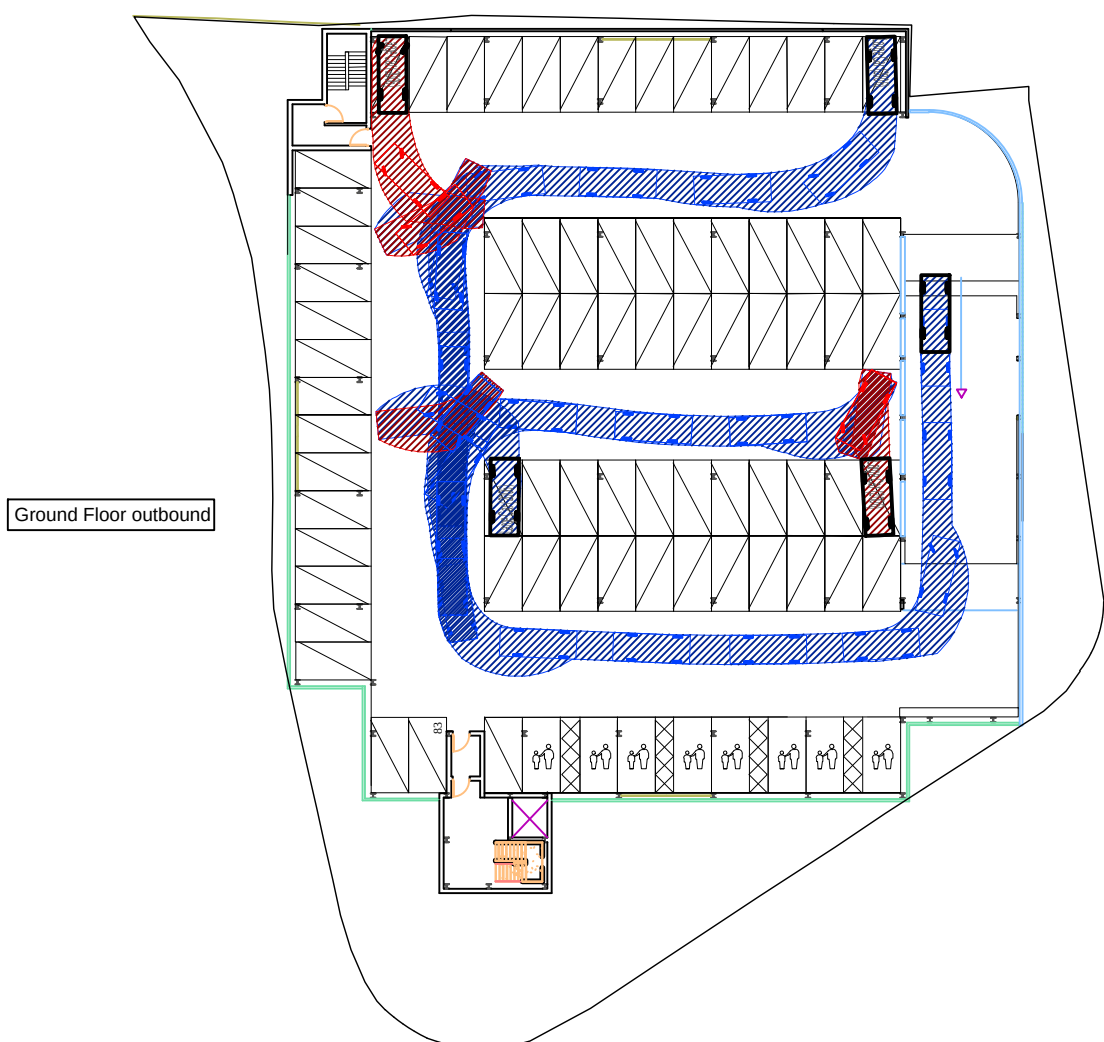

Large Car (2006)
Overall Length 5.079m
Overall Width 1.872m
Overall Body Height 1.525m
Min Body Ground Clearance 0.310m
Max Track Width 1.831m
Lock to lock time 4.00s
Kerb to Kerb Turning Radius 5.900m

Based upon Superplan Ordnance Survey® map with the permission of Ordnance Survey on behalf of The Controller of Her Majesty's Stationery Office, © Crown copyright AL 100017728 2016.

© HaskoningDHV UK Ltd.

TITLE
VEHICLE SWEEP PATH ANALYSIS -
LARGE CAR - FIRST FLOOR


PROJECT
WELLINGTON WAY, WATERLOOVILLE




2 Abbey Gardens,
Great College Street,
Westminster,
London, SW1P 3NL
Tel +44(0)207 222 2115
www.royalhaskoningdhv.com

JOB No.	PB8382	DATE	03.05.19	SCALE	1:500
DRAWN	JW	CHECKED	PM	PASSED	PM
AUTOCAD REF. PB8382 TR07.DWG	DRG No.	TR07	REV	P2	


DO NOT SCALE

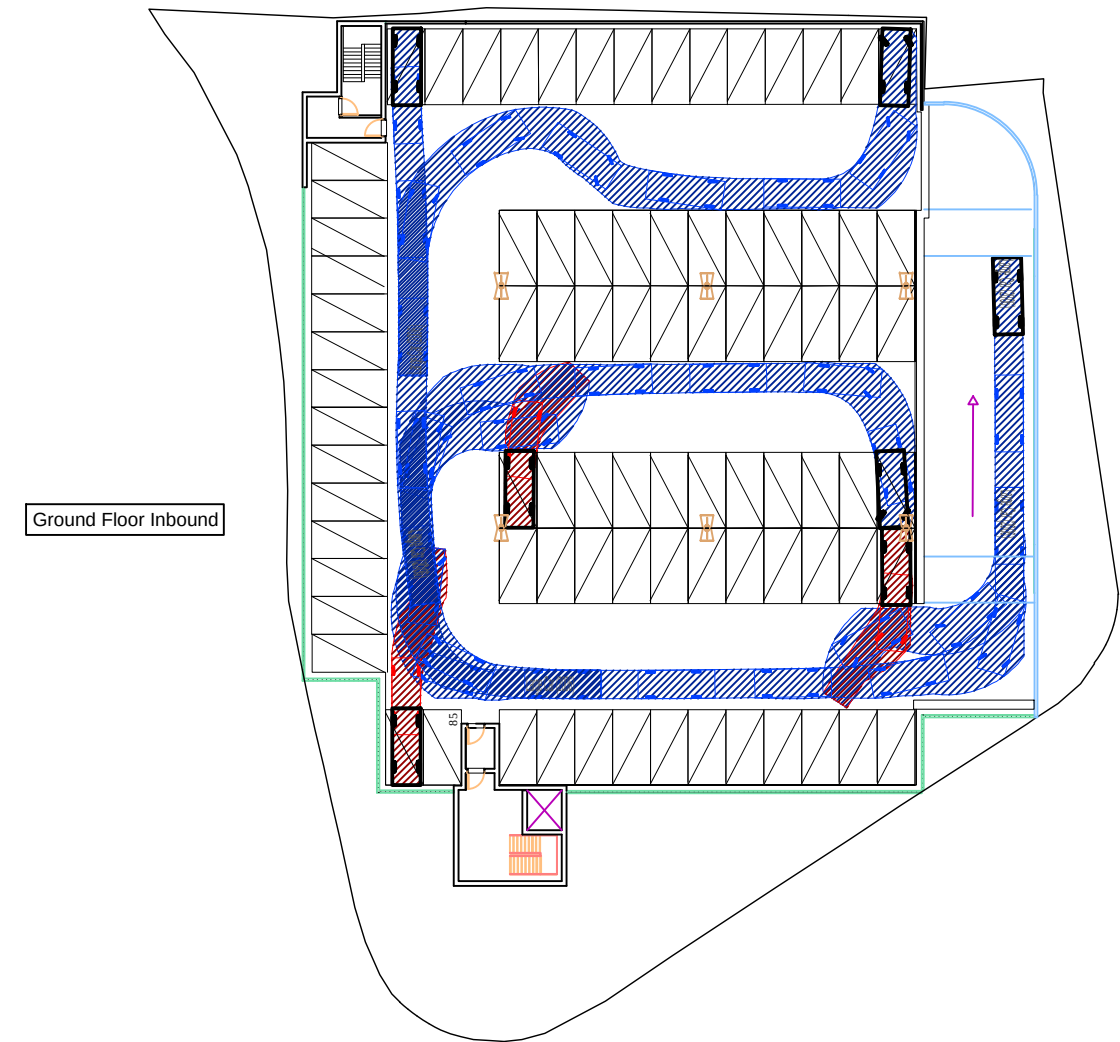

Ground Floor Inbound

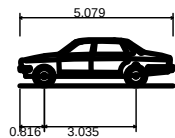

Large Car (2006)
Overall Length 5.079m
Overall Width 1.872m
Overall Body Height 1.525m
Min Body Ground Clearance 0.310m
Max Track Width 1.831m
Lock to lock time 4.00s
Kerb to Kerb Turning Radius 5.900m

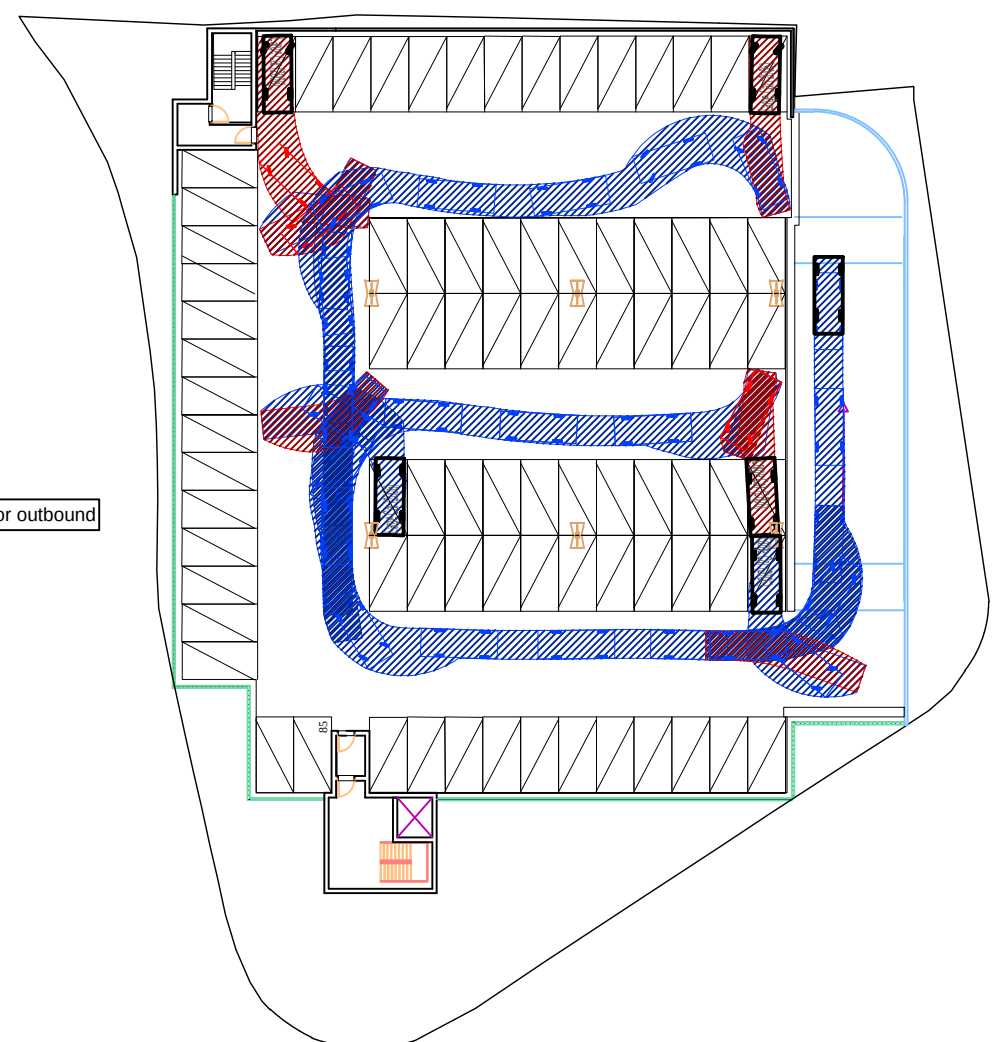

Ground Floor outbound

Based upon Superplan Ordnance Survey® map with the permission of Ordnance Survey on behalf of The Controller of Her Majesty's Stationary Office, © Crown copyright AL 100017728 2016.

© HaskoningDHV UK Ltd.

TITLE
VEHICLE SWEEP PATH ANALYSIS -
LARGE CAR - SECOND FLOOR

PROJECT
WELLINGTON WAY, WATERLOOVILLE




**Royal
HaskoningDHV**
Enhancing Society Together

2 Abbey Gardens,
Great College Street,
Westminster,
London, SW1P 3NL
Tel +44(0)207 222 2115
www.royalhaskoningdhv.com

JOB No.	PB8382	DATE	03.05.19	SCALE	1:500
DRAWN	JW	CHECKED	PM	PASSED	PM
AUTOCAD REF. PB8382 TR08.DWG	DRG No.	TR08	REV	P0	

Based upon Superplan Ordnance Survey® map with the permission of Ordnance Survey on behalf of The Controller of Her Majesty's Stationery Office, © Crown copyright AL 100017728 2016.

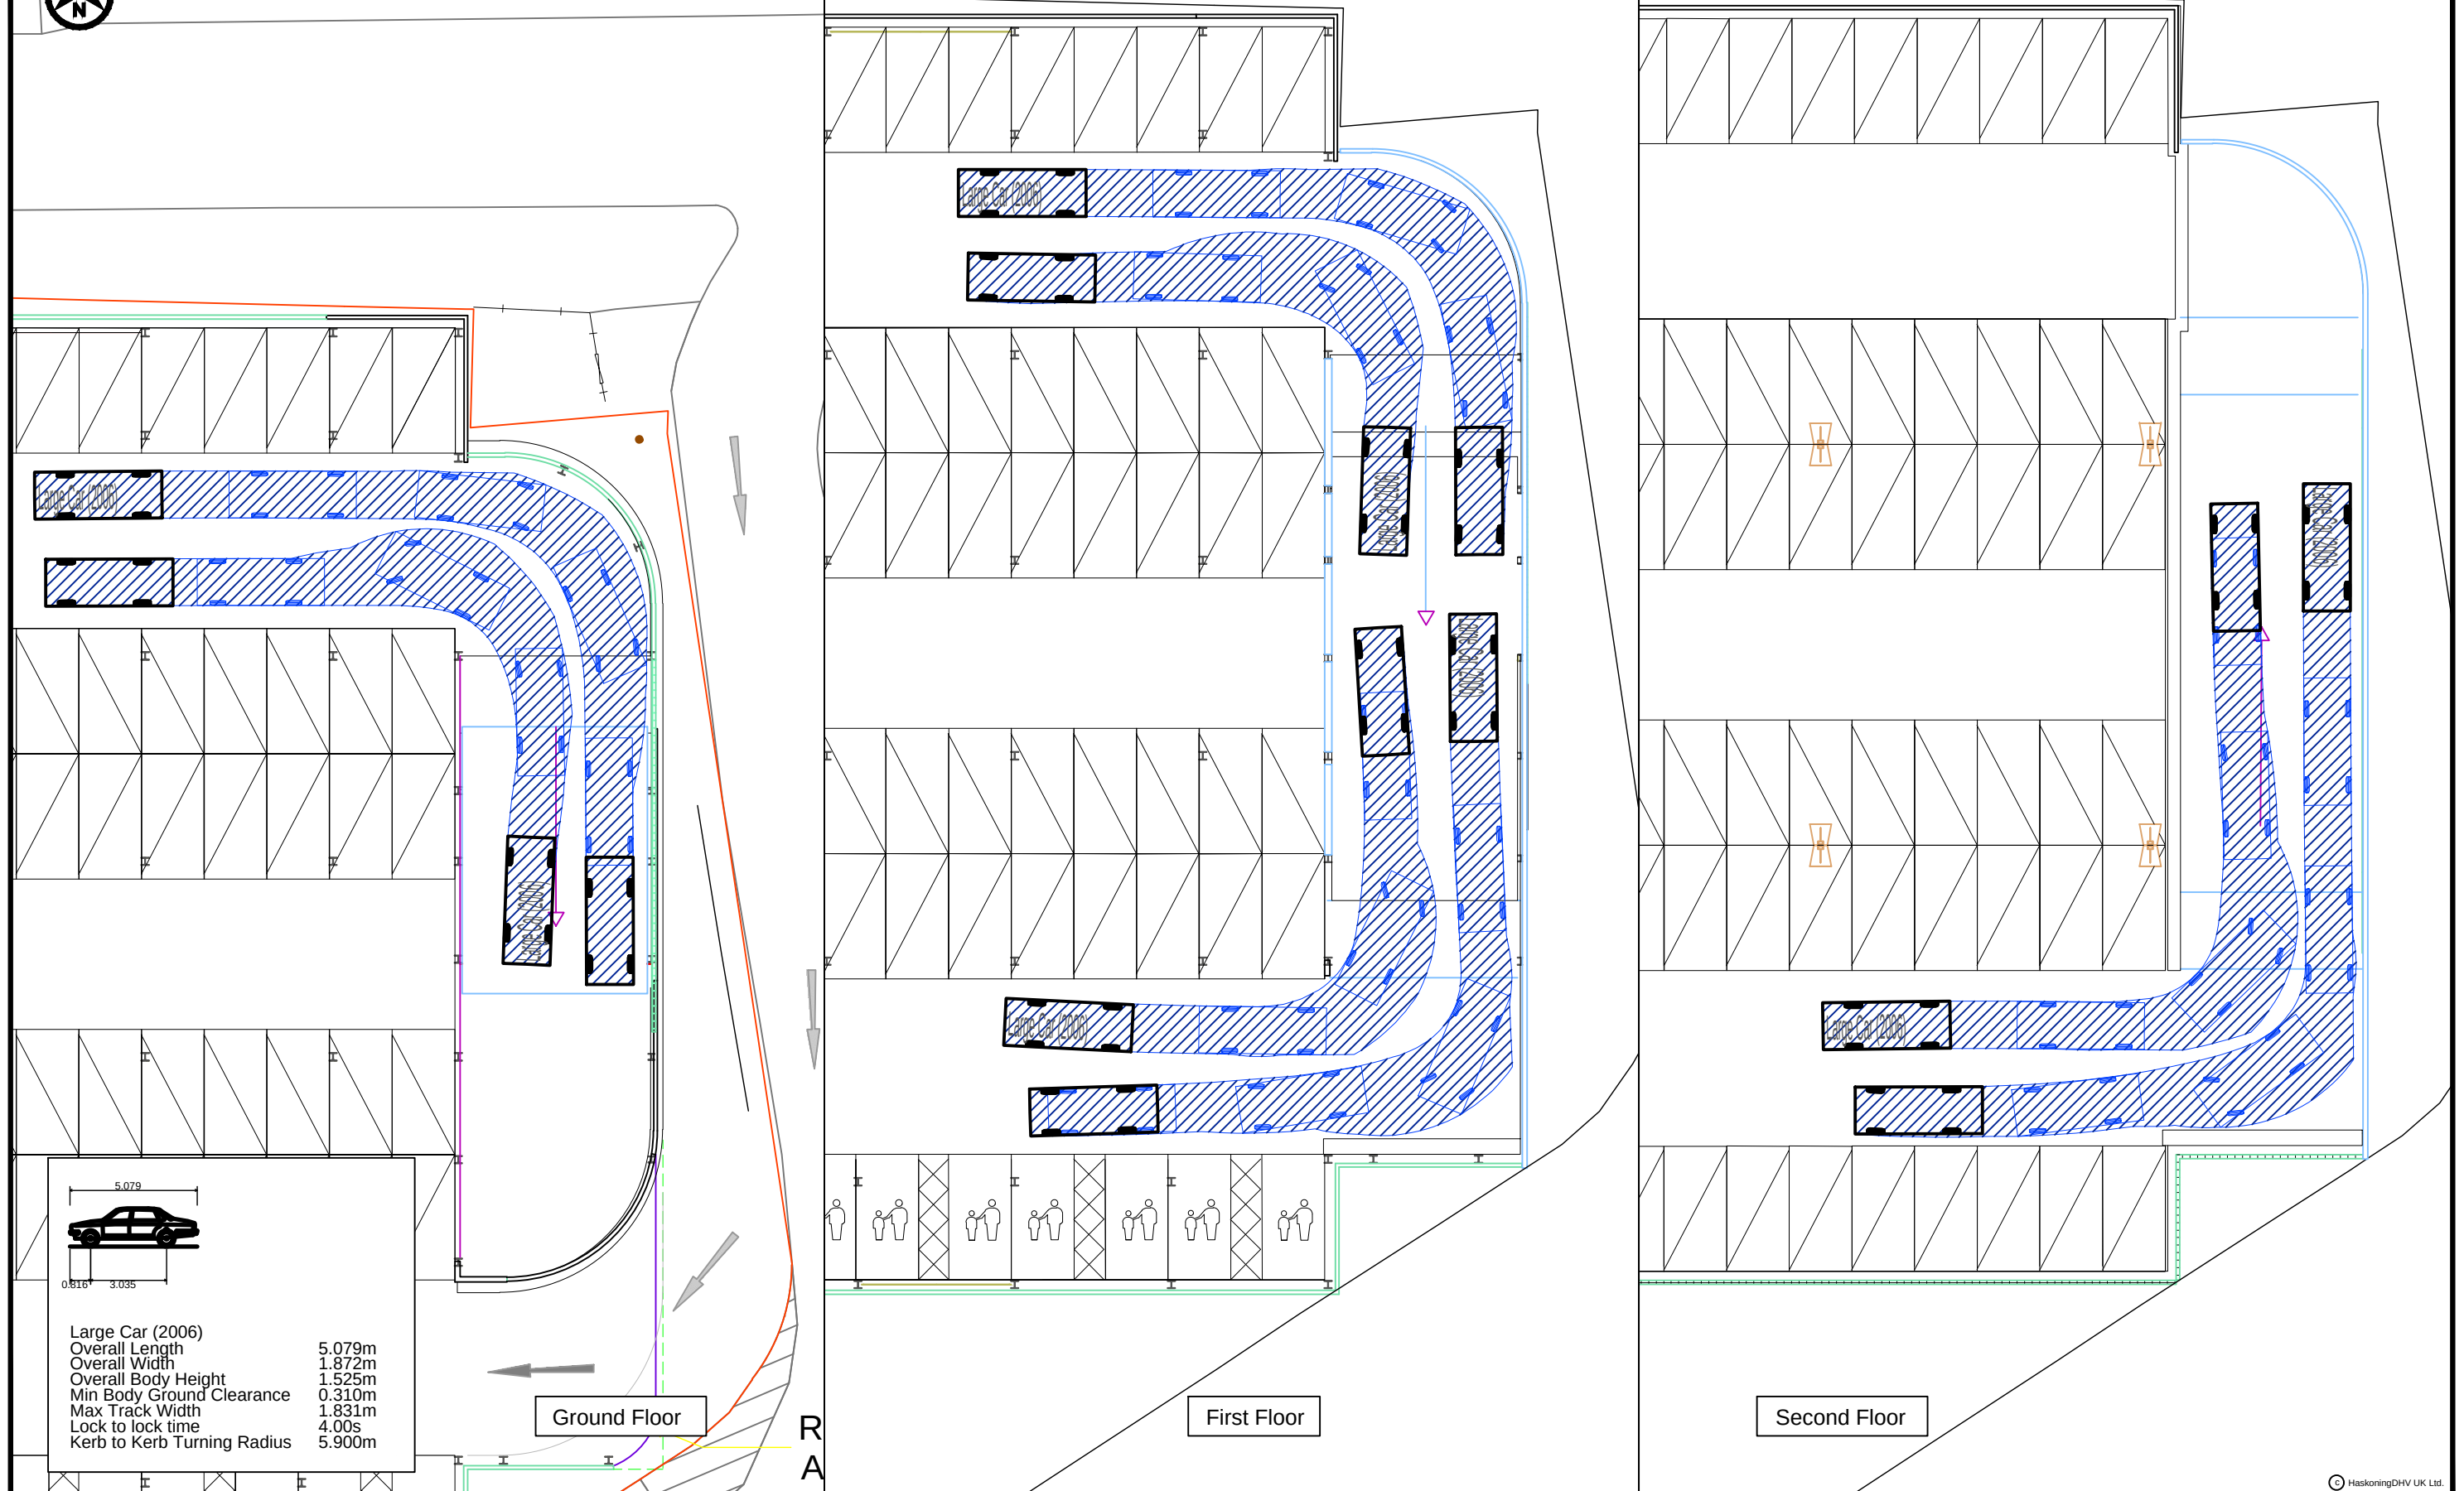

© HaskoningDHV UK Ltd.

TITLE

VEHICLE SWEEP PATH ANALYSIS -
CAR PARK RAMPS -
LARGE CAR

PROJECT

WELLINGTON WAY, WATERLOOVILLE



2 Abbey Gardens,
Great College Street,
Westminster,
London, SW1P 3NL
Tel +44(0)207 222 2115
www.royalhaskoningdhv.com

JOB No.	PB8382
DRAWN	JW
AUTOCAD REF. PB8382 TR09.DWG	

DATE	03.05.19
CHECKED	PM
DRG No.	TR09

SCALE	1:250
PASSED	PM

REV P0

Appendix F – 2011 Census Data Summary

CT0100 - Accommodation type by tenure by number of rooms by car or van availability

Dataset population : All occupied households (excluding caravans or other mobile or temporary structures)

Geographical level : National to Local Authority - merged LAs

Source : 2011 Census (27 March)

				Total: Car or van availability	No cars or vans in household	1 car or van in household	2 cars or vans in household	3 cars or vans in household	4 or more cars or vans in household		Car Ownership	Ratio
E41000122 Havant	Total: Accommodation type	Total: Tenure	Total: Number of rooms	51,162	10,587	21,666	14,328	3,422	1,159		65,224	1.275
E41000122 Havant	Total: Accommodation type	Total: Tenure	1 room	176	102	64	10	0	0		84	0.477
E41000122 Havant	Total: Accommodation type	Total: Tenure	2 rooms	1,202	664	469	63	6	0		613	0.510
E41000122 Havant	Total: Accommodation type	Total: Tenure	3 rooms	4,415	2,245	1,791	340	31	8		2,596	0.588
E41000122 Havant	Total: Accommodation type	Total: Tenure	4 rooms	9,191	2,981	4,423	1,525	209	53		8,312	0.904
E41000122 Havant	Total: Accommodation type	Total: Tenure	5 rooms	13,574	2,628	6,558	3,534	695	159		16,347	1.204
E41000122 Havant	Total: Accommodation type	Total: Tenure	6 rooms	10,651	1,303	4,696	3,577	838	237		15,312	1.438
E41000122 Havant	Total: Accommodation type	Total: Tenure	7 rooms	5,825	401	2,114	2,415	649	246		9,875	1.695
E41000122 Havant	Total: Accommodation type	Total: Tenure	8 or more rooms	6,128	263	1,551	2,864	994	456		12,085	1.972
E41000122 Havant	Total: Accommodation type	Owned: Owned outright or with a mortgage or loan	Total: Number of rooms	35,259	3,972	14,935	12,198	3,071	1,083		52,876	1.500
E41000122 Havant	Total: Accommodation type	Owned: Owned outright or with a mortgage or loan	1 room	25	6	12	7	0	0		26	1.040
E41000122 Havant	Total: Accommodation type	Owned: Owned outright or with a mortgage or loan	2 rooms	240	84	130	24	2	0		184	0.767
E41000122 Havant	Total: Accommodation type	Owned: Owned outright or with a mortgage or loan	3 rooms	1,237	413	661	140	17	6		1,016	0.821
E41000122 Havant	Total: Accommodation type	Owned: Owned outright or with a mortgage or loan	4 rooms	4,342	898	2,284	985	134	41		4,820	1.110
E41000122 Havant	Total: Accommodation type	Owned: Owned outright or with a mortgage or loan	5 rooms	9,564	1,359	4,688	2,806	573	138		12,571	1.314
E41000122 Havant	Total: Accommodation type	Owned: Owned outright or with a mortgage or loan	6 rooms	8,814	786	3,852	3,188	770	218		13,410	1.521
E41000122 Havant	Total: Accommodation type	Owned: Owned outright or with a mortgage or loan	7 rooms	5,297	260	1,896	2,295	609	237		9,261	1.748
E41000122 Havant	Total: Accommodation type	Owned: Owned outright or with a mortgage or loan	8 or more rooms	5,740	166	1,412	2,753	966	443		11,588	2.019
E41000122 Havant	Total: Accommodation type	Shared ownership (part owned and part rented)	Total: Number of rooms	276	47	153	62	14	0		319	1.156
E41000122 Havant	Total: Accommodation type	Shared ownership (part owned and part rented)	1 room	0	0	0	0	0	0		0	0.000
E41000122 Havant	Total: Accommodation type	Shared ownership (part owned and part rented)	2 rooms	5	1	3	1	0	0		5	1.000
E41000122 Havant	Total: Accommodation type	Shared ownership (part owned and part rented)	3 rooms	51	9	34	7	1	0		51	1.000
E41000122 Havant	Total: Accommodation type	Shared ownership (part owned and part rented)	4 rooms	82	19	39	20	4	0		91	1.110
E41000122 Havant	Total: Accommodation type	Shared ownership (part owned and part rented)	5 rooms	89	12	49	21	7	0		112	1.258
E41000122 Havant	Total: Accommodation type	Shared ownership (part owned and part rented)	6 rooms	34	3	19	11	1	0		44	1.294
E41000122 Havant	Total: Accommodation type	Shared ownership (part owned and part rented)	7 rooms	9	1	6	1	1	0		11	1.222
E41000122 Havant	Total: Accommodation type	Shared ownership (part owned and part rented)	8 or more rooms	6	2	3	1	0	0		5	0.833
E41000122 Havant	Total: Accommodation type	Rented (private or social rented) and living rent free	Total: Number of rooms	15,627	6,568	6,578	2,068	337	76		12,029	0.770
E41000122 Havant	Total: Accommodation type	Rented (private or social rented) and living rent free	1 room	151	96	52	3	0	0		58	0.384
E41000122 Havant	Total: Accommodation type	Rented (private or social rented) and living rent free	2 rooms	957	579	336	38	4	0		424	0.443
E41000122 Havant	Total: Accommodation type	Rented (private or social rented) and living rent free	3 rooms	3,127	1,823	1,096	193	13	2		1,529	0.489
E41000122 Havant	Total: Accommodation type	Rented (private or social rented) and living rent free	4 rooms	4,767	2,064	2,100	520	71	12		3,401	0.713
E41000122 Havant	Total: Accommodation type	Rented (private or social rented) and living rent free	5 rooms	3,921	1,257	1,821	707	115	21		3,664	0.934
E41000122 Havant	Total: Accommodation type	Rented (private or social rented) and living rent free	6 rooms	1,803	514	825	378	67	19		1,858	1.031
E41000122 Havant	Total: Accommodation type	Rented (private or social rented) and living rent free	7 rooms	519	140	212	119	39	9		603	1.162
E41000122 Havant	Total: Accommodation type	Rented (private or social rented) and living rent free	8 or more rooms	382	95	136	110	28	13		492	1.288

Appendix G – DfT Traffic Count Data

AADYear	CP	PedalCycles	Motorcycles	CarsTaxis	BusesCoaches	LightGoodsVehicles	V2AxleRigidHGV	V3AxleRigidHGV	V4or5AxleRigidHGV	V3or4AxleArticHGV	V5AxleArticHGV	V6orMoreAxleArticHGV	AllHGVs	AllMotorVehicles	PCUs
2015	48316	30	346	23924	186	4390	218	84	30	9	25	48	413	29260	29647.6
2002	48316	49	304	25526	328	3252	365	54	23	31	36	26	535	29945	30707.5
2004	48316	35	300	25219	272	3513	393	65	30	29	28	31	576	29880	30594.4
2006	48316	47	316	24662	264	3662	387	61	33	23	22	36	562	29466	30132.8
2001	48316	47	301	25577	321	3246	379	52	22	34	41	24	552	29997	30773.3
2000	48316	19	80	32358	546	2919	14	0	48	273	164	0	499	36402	38027.1
2005	48316	30	304	24588	268	3604	378	61	30	25	25	33	552	29316	29993.8
2003	48316	44	341	25168	293	3545	392	61	27	29	32	29	570	29917	30618.5
2007	48316	30	319	23503	253	3995	381	59	35	19	21	36	551	28621	29253.4
2008	48316	33	297	23057	257	4183	367	65	36	17	19	36	540	28334	28980.5
2013	48316	34	320	24627	177	3665	212	70	27	7	26	43	385	29174	29542
2016	48316	28	339	24297	172	4795	221	83	33	10	22	47	416	30020	30391.4
2014	48316	33	341	24371	188	4173	224	80	30	8	25	49	416	29489	29886.4
2012	48316	34	320	24767	188	3624	213	65	24	10	28	43	382	29281	29669.7
2011	48316	36	263	24618	237	3353	305	63	21	15	23	24	451	28922	29482.4
2017	48316	35	241	26271	149	3963	271	40	64	9	55	33	472	31097	31600.3
2009	48316	32	269	25272	225	3236	309	62	24	18	27	24	464	29466	30021.1
2010	48316	32	248	24741	237	3252	307	59	19	20	23	22	450	28928	29505.5
				1	2.5	1	1.9	1.9	1.9	2.9	2.9	2.9			