

RESIDUAL HAZARDS

In addition to the hazards/risks normally associated with the type of work detailed on this drawing, note the following:

1. Buried services. Contractor to refer to record drawings and use CAT to locate existing services.

2. HIGH PRESSURE GAS Main runs through the site. Contractor to refer to statutory undertaker requirements.

3. Working in live traffic. Contractor to ensure traffic management is designed, erected and maintained to protect the workforce and the public.

It is assumed that all works will be carried out by a competent contractor working, where appropriate, to an approved risk assessment and method statement

This map is based on or reproduced from Ordnance Survey material with the permission of Ordnance Survey on behalf of the controller of Her Majesty's Stationary Office (c) Crown Copyright.
Licence Number: AL100037123
This drawing is based upon Ordnance Survey mapping - RGP accept no liability for any inaccuracies with the data.

1:200 @ A1
1:400 @ A3

0

2

4

6

8

10

12

14

16

18

20

m

-EXISTING CONTOURS KEY-

Spot Level

Gradient Arrow

High Point

Low Point


Contour (Primary)

Contour (Secondary)

Topographical information shown is based on survey undertaken by Marvin & Partners Ltd dated March 2015.

Contours are only as accurate as the initial land survey information. Contours are approximate only and spot levels may vary slightly on site.

PRELIMINARY

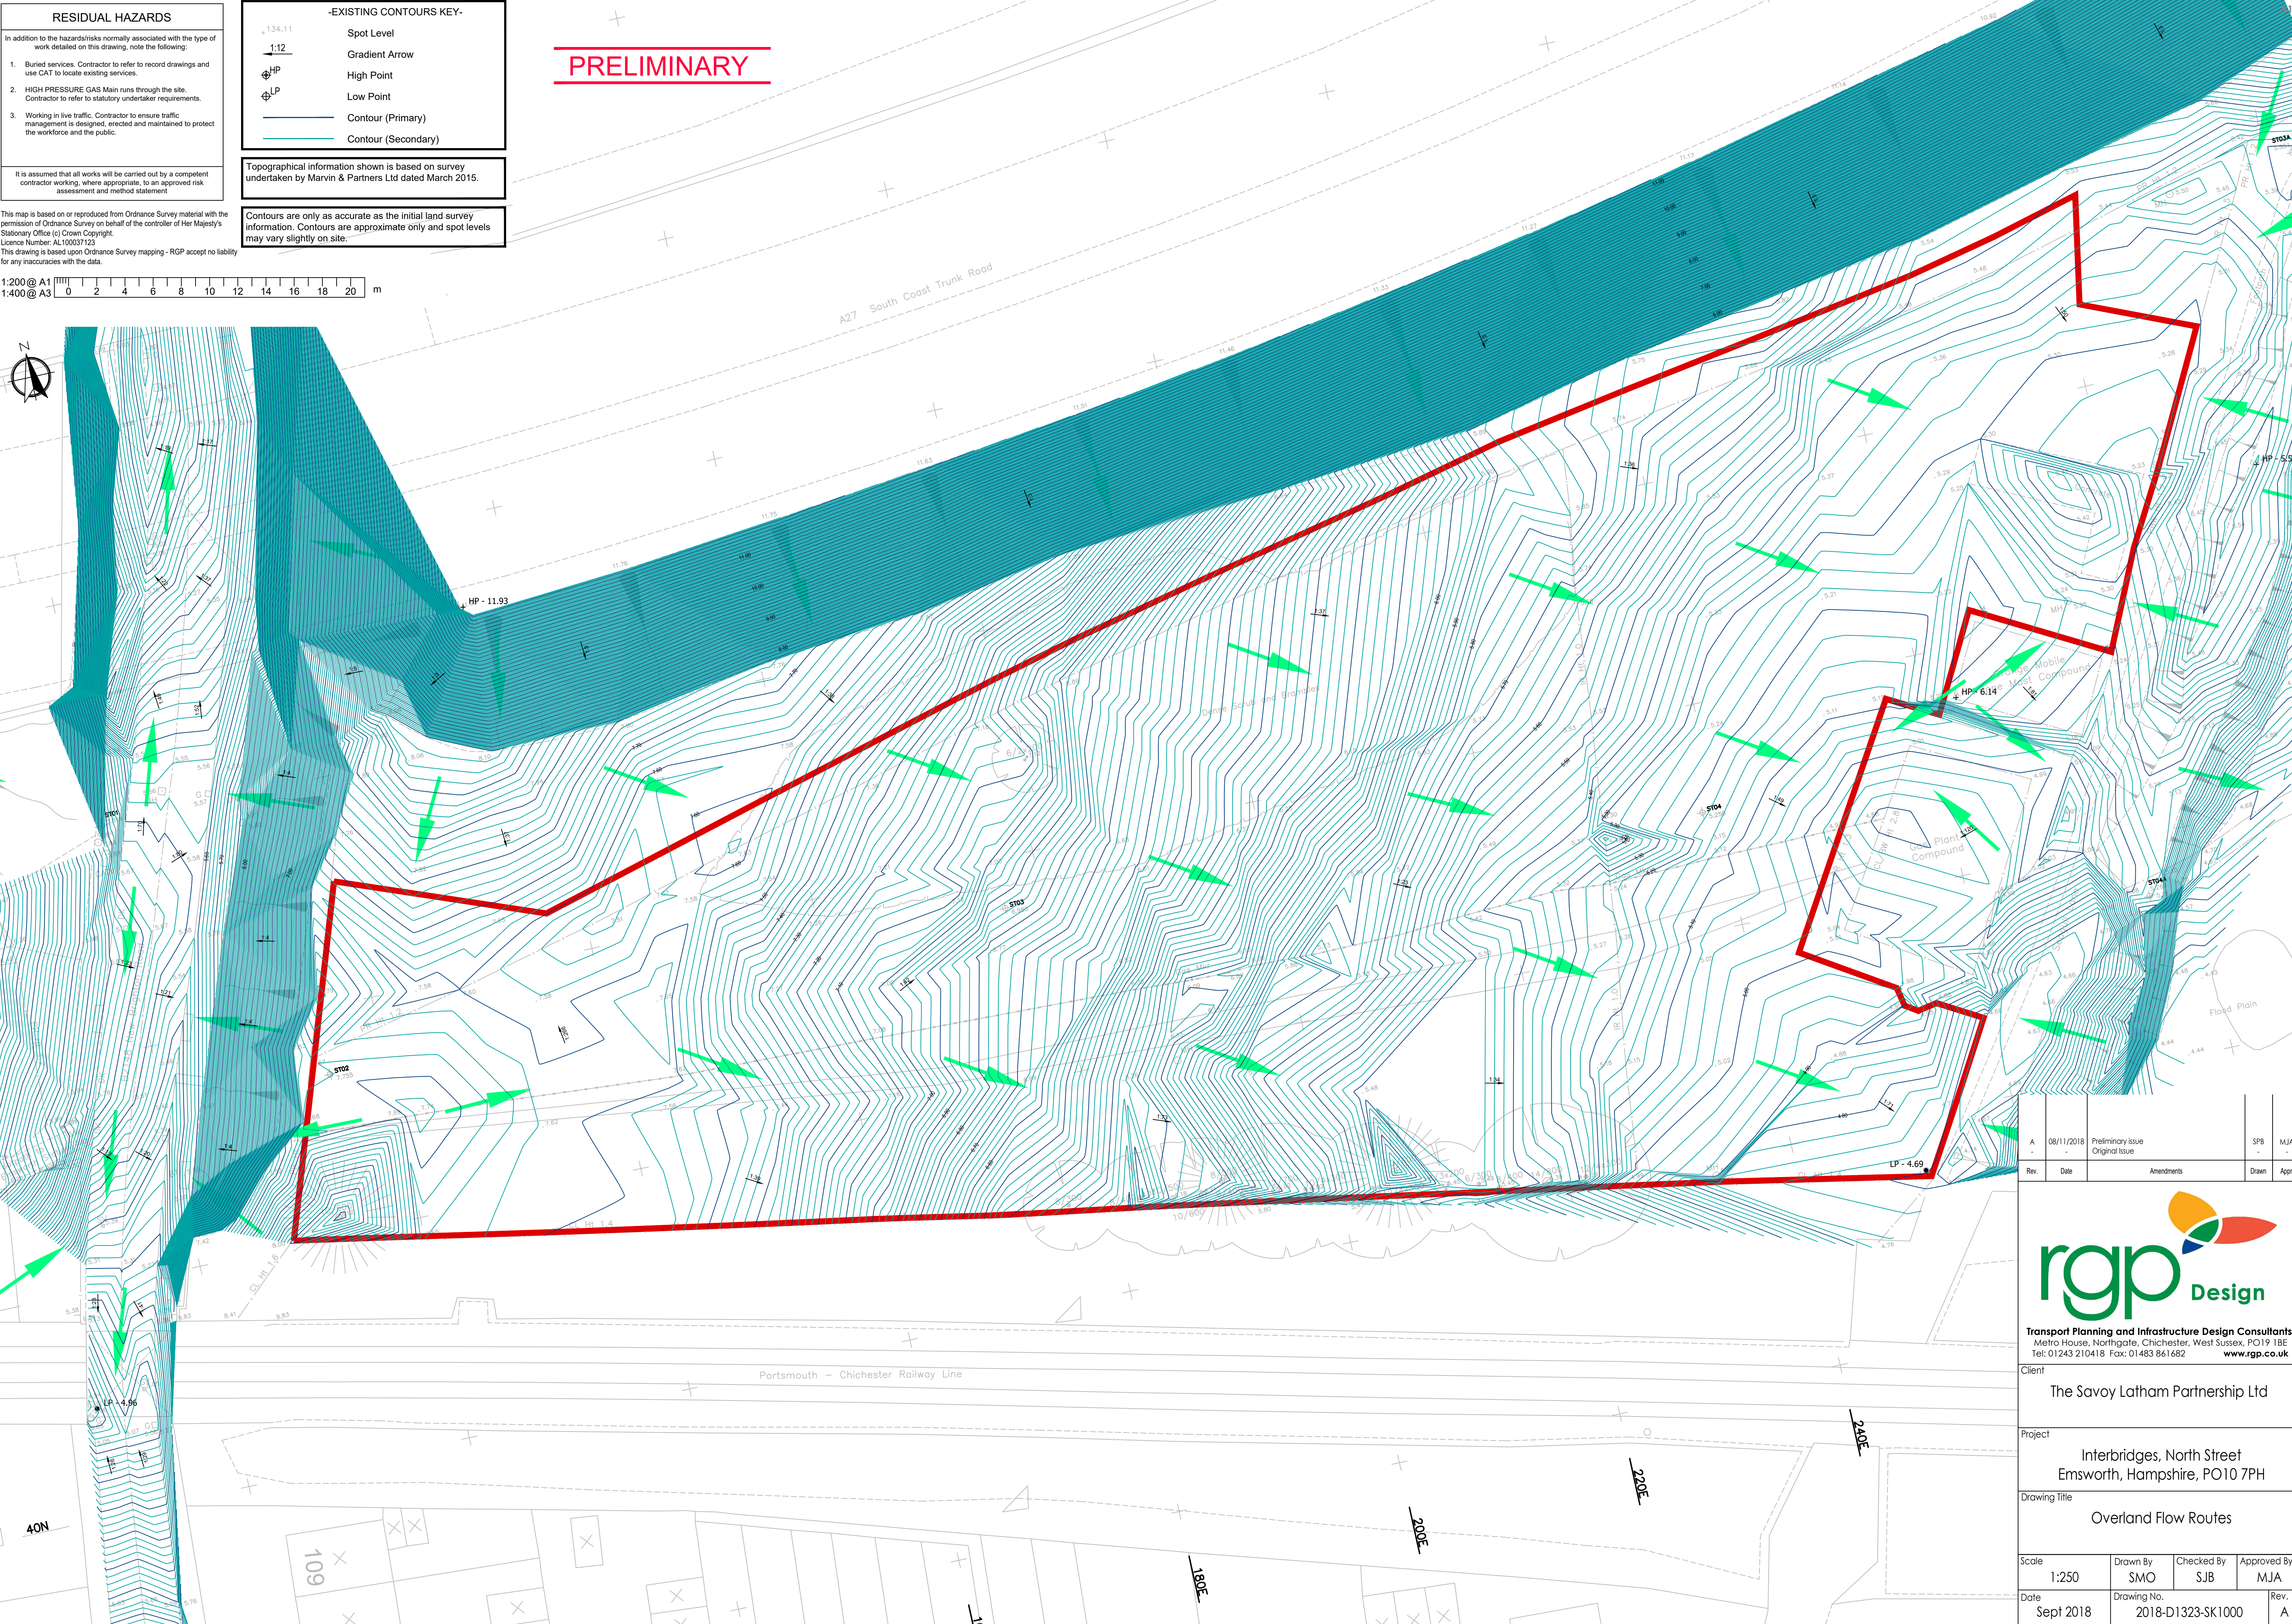

Rev.	A	08/11/2018	Preliminary Issue Original Issue	SPB	MJA
Date			Amendments	Drawn	Appr.

rgp

Design

Transport Planning and Infrastructure Design Consultants
Metro House, Northgate, Chichester, West Sussex, PO19 1BE
Tel: 01243 210418 Fax: 01483 861682 www.rgp.co.uk

Client

The Savoy Latham Partnership Ltd

Project

Interbridges, North Street
Emsworth, Hampshire, PO10 7PH

Drawing Title

Overland Flow Routes

Scale	1:250	Drawn By	SMO	Checked By	SJB	Approved By	MJA
Date	Sept 2018	Drawing No.	2018-D1323-SK1000	Rev.	A		