
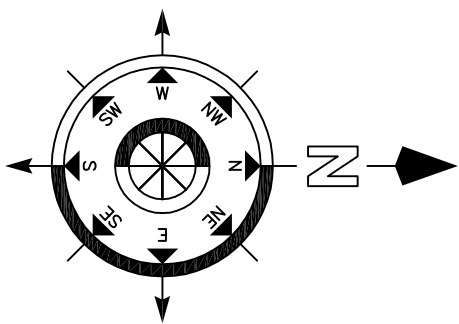
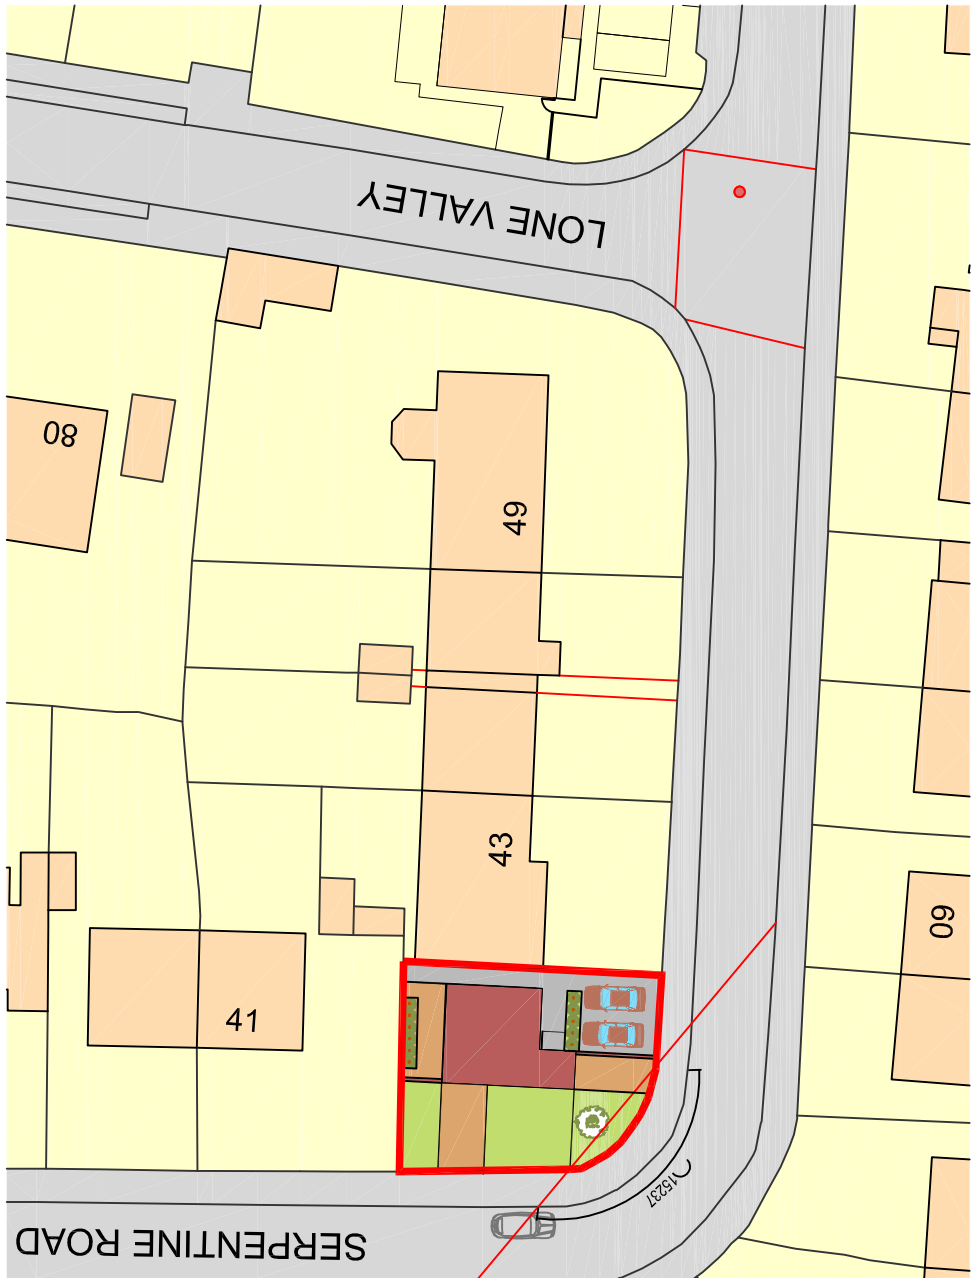
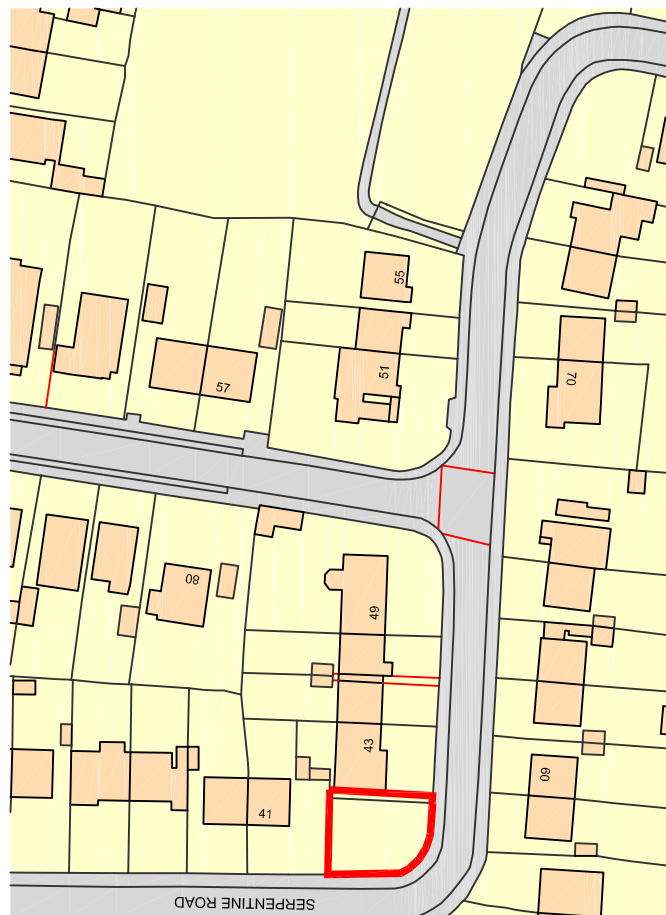
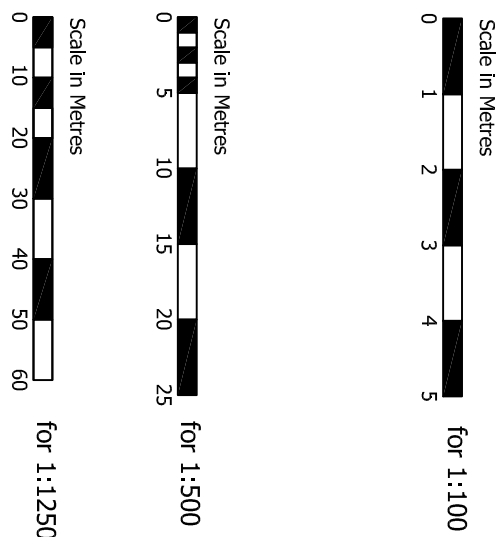
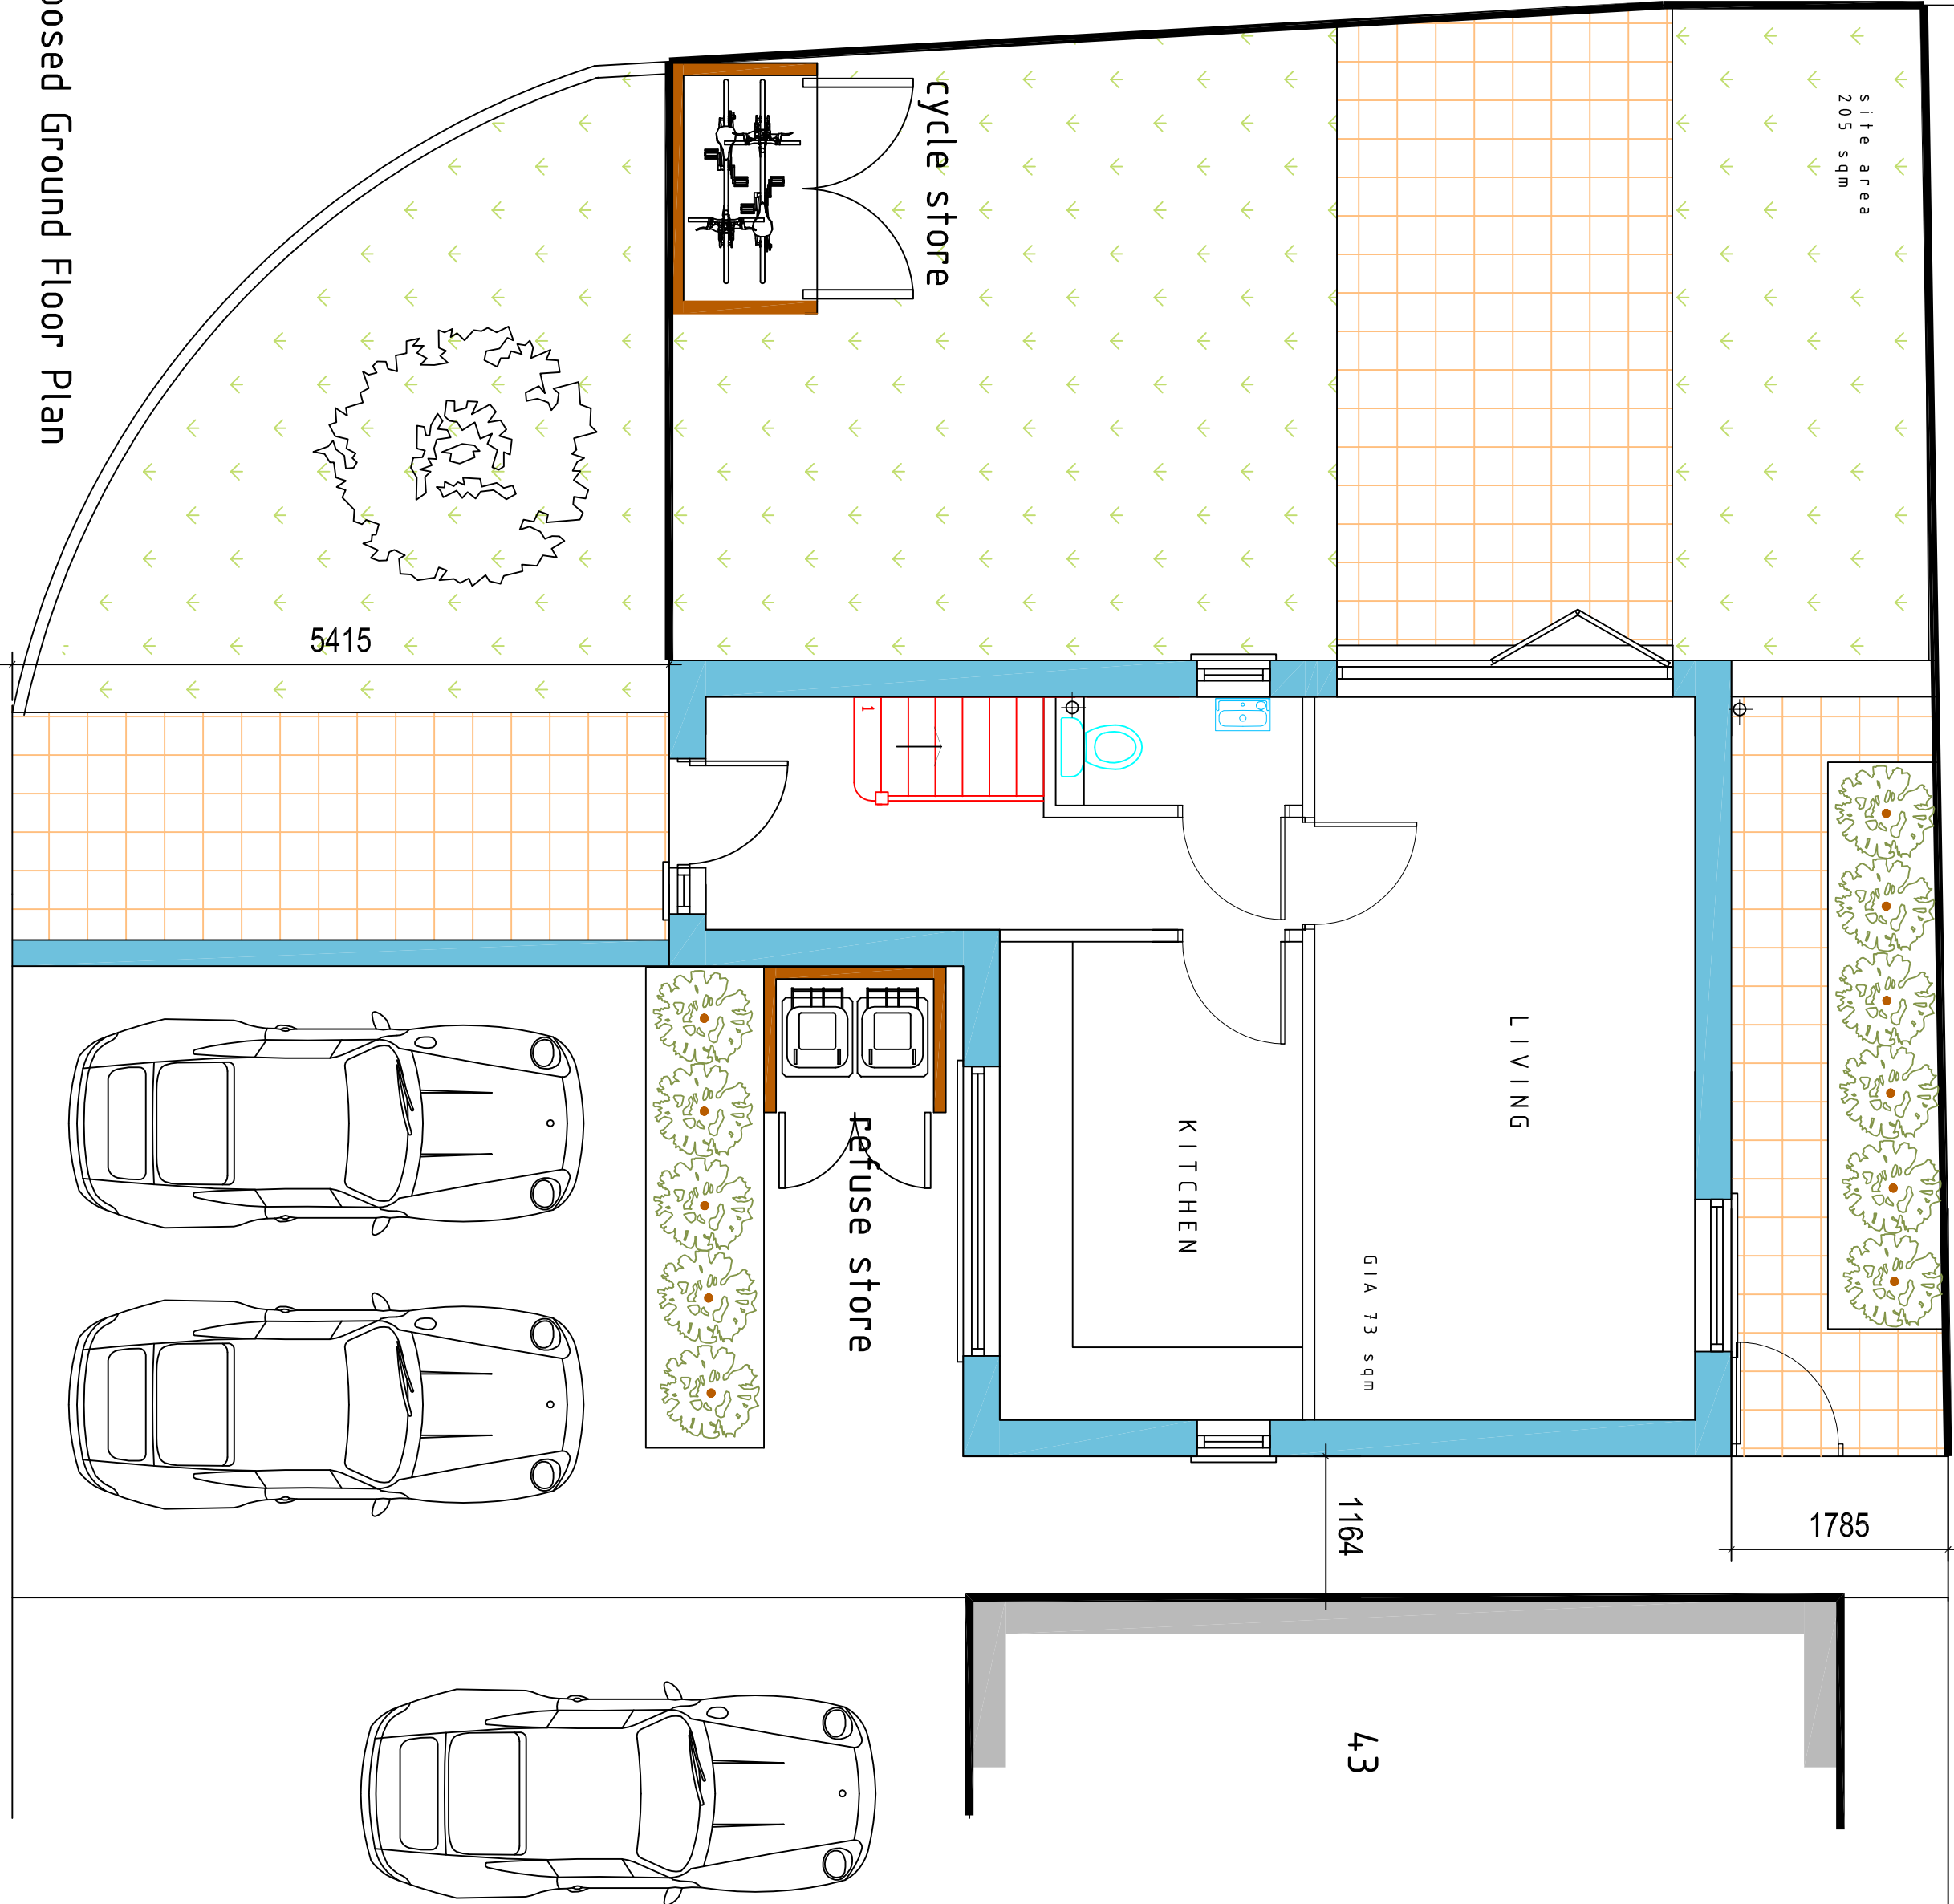
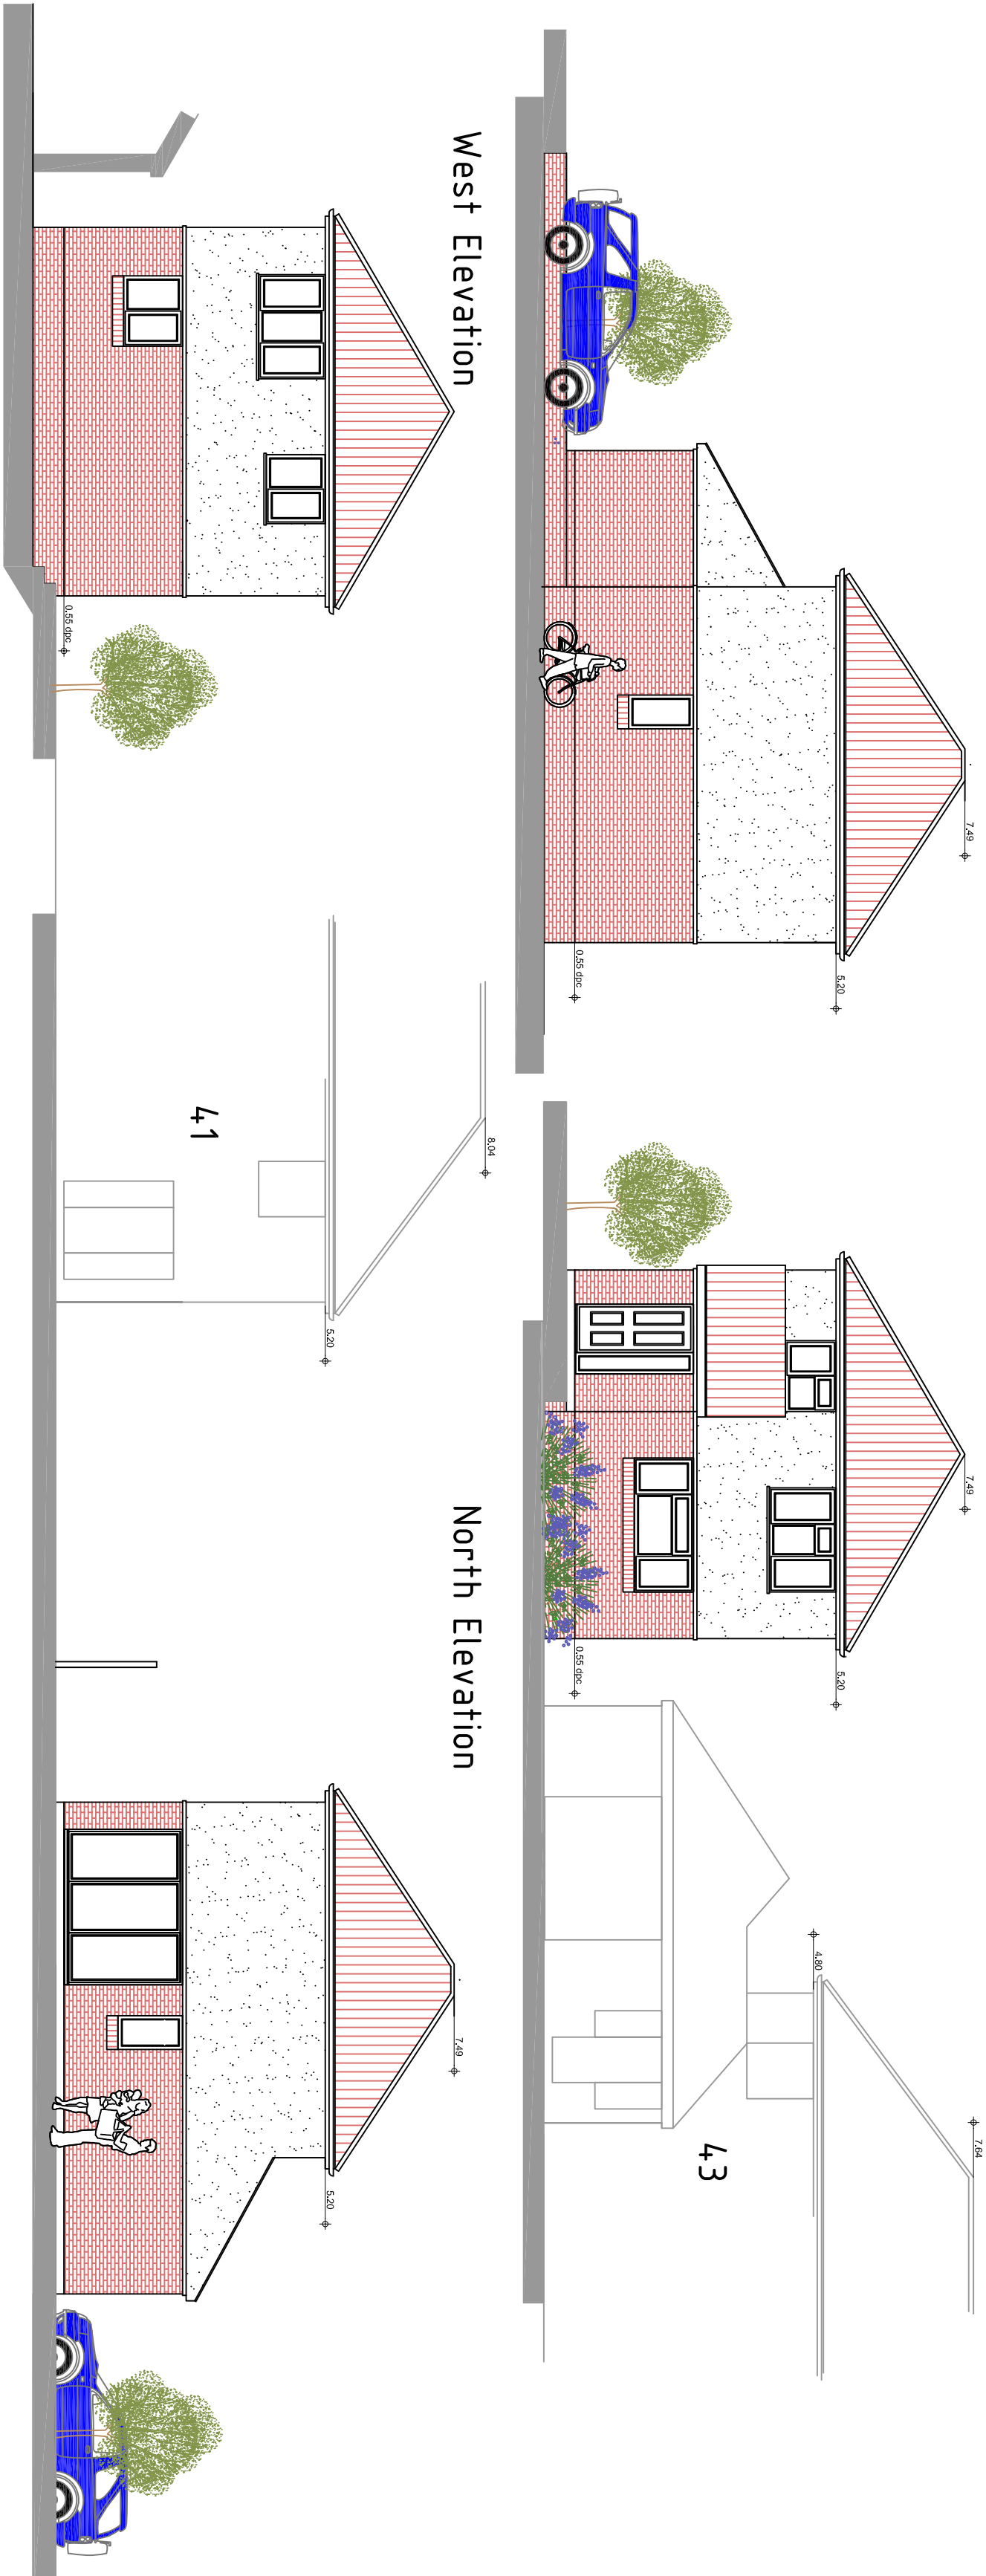


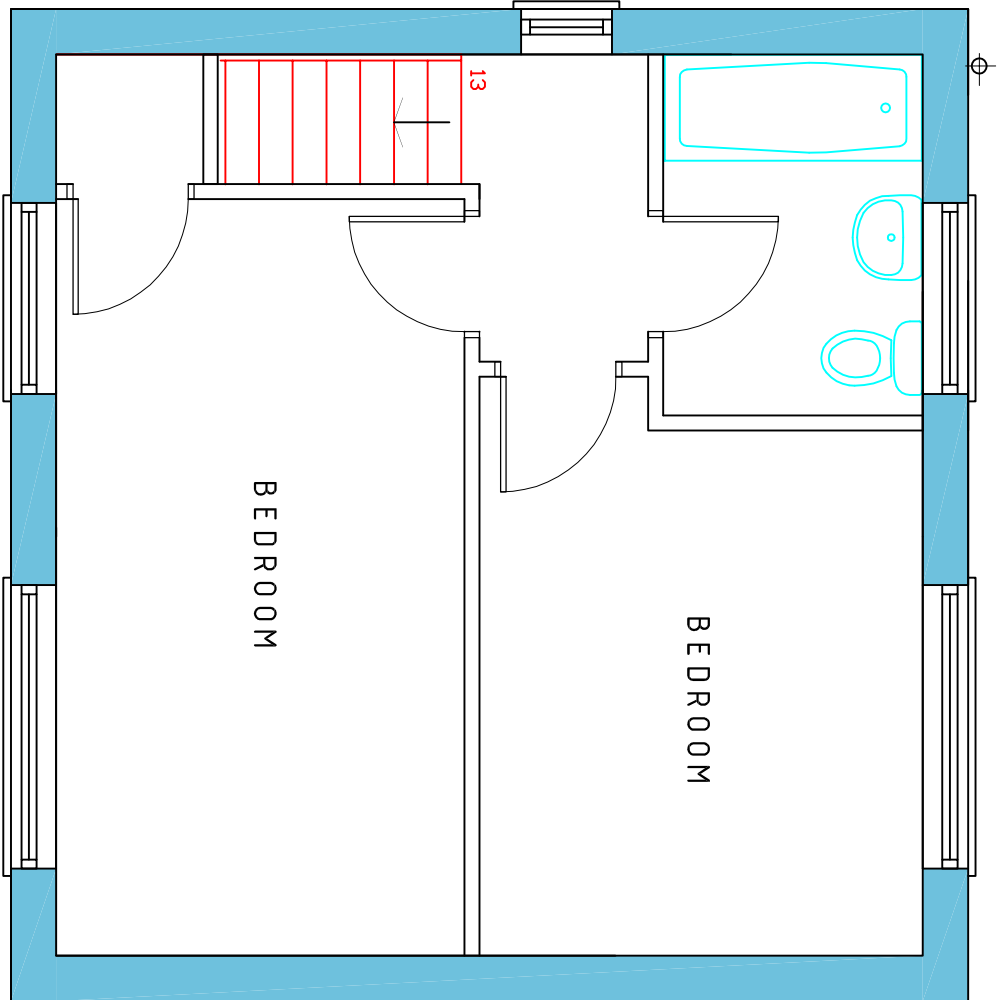

Materials

Quality facing brick

interlocking concrete tile

PVCu double glazed windows and doors

Smooth through colour render

Revision	Decision	Date	Drawn

Project :

Land Adjacent

43 Serpentine Road,

Widley,

Waterlooville,

PO7 5EE

Drawing Title :

Proposed Development

Chris Flint Associates Ltd

CHARTERED SURVEYORS - PROJECT MANAGERS

DEVELOPMENT CONSULTANTS

Drawn By	Date	SHEET SIZE	Approved By	Date
CF	11/11/18	A1		

Drawn By	Scale
CFA FULL 01	1-100

PLANNING

2 Emerald Close Waterlooville, Hampshire PO7 5NZ

tel: 023 92 43484 fax: 023 92 35854

Email: chrisflintassociates@gmail.com