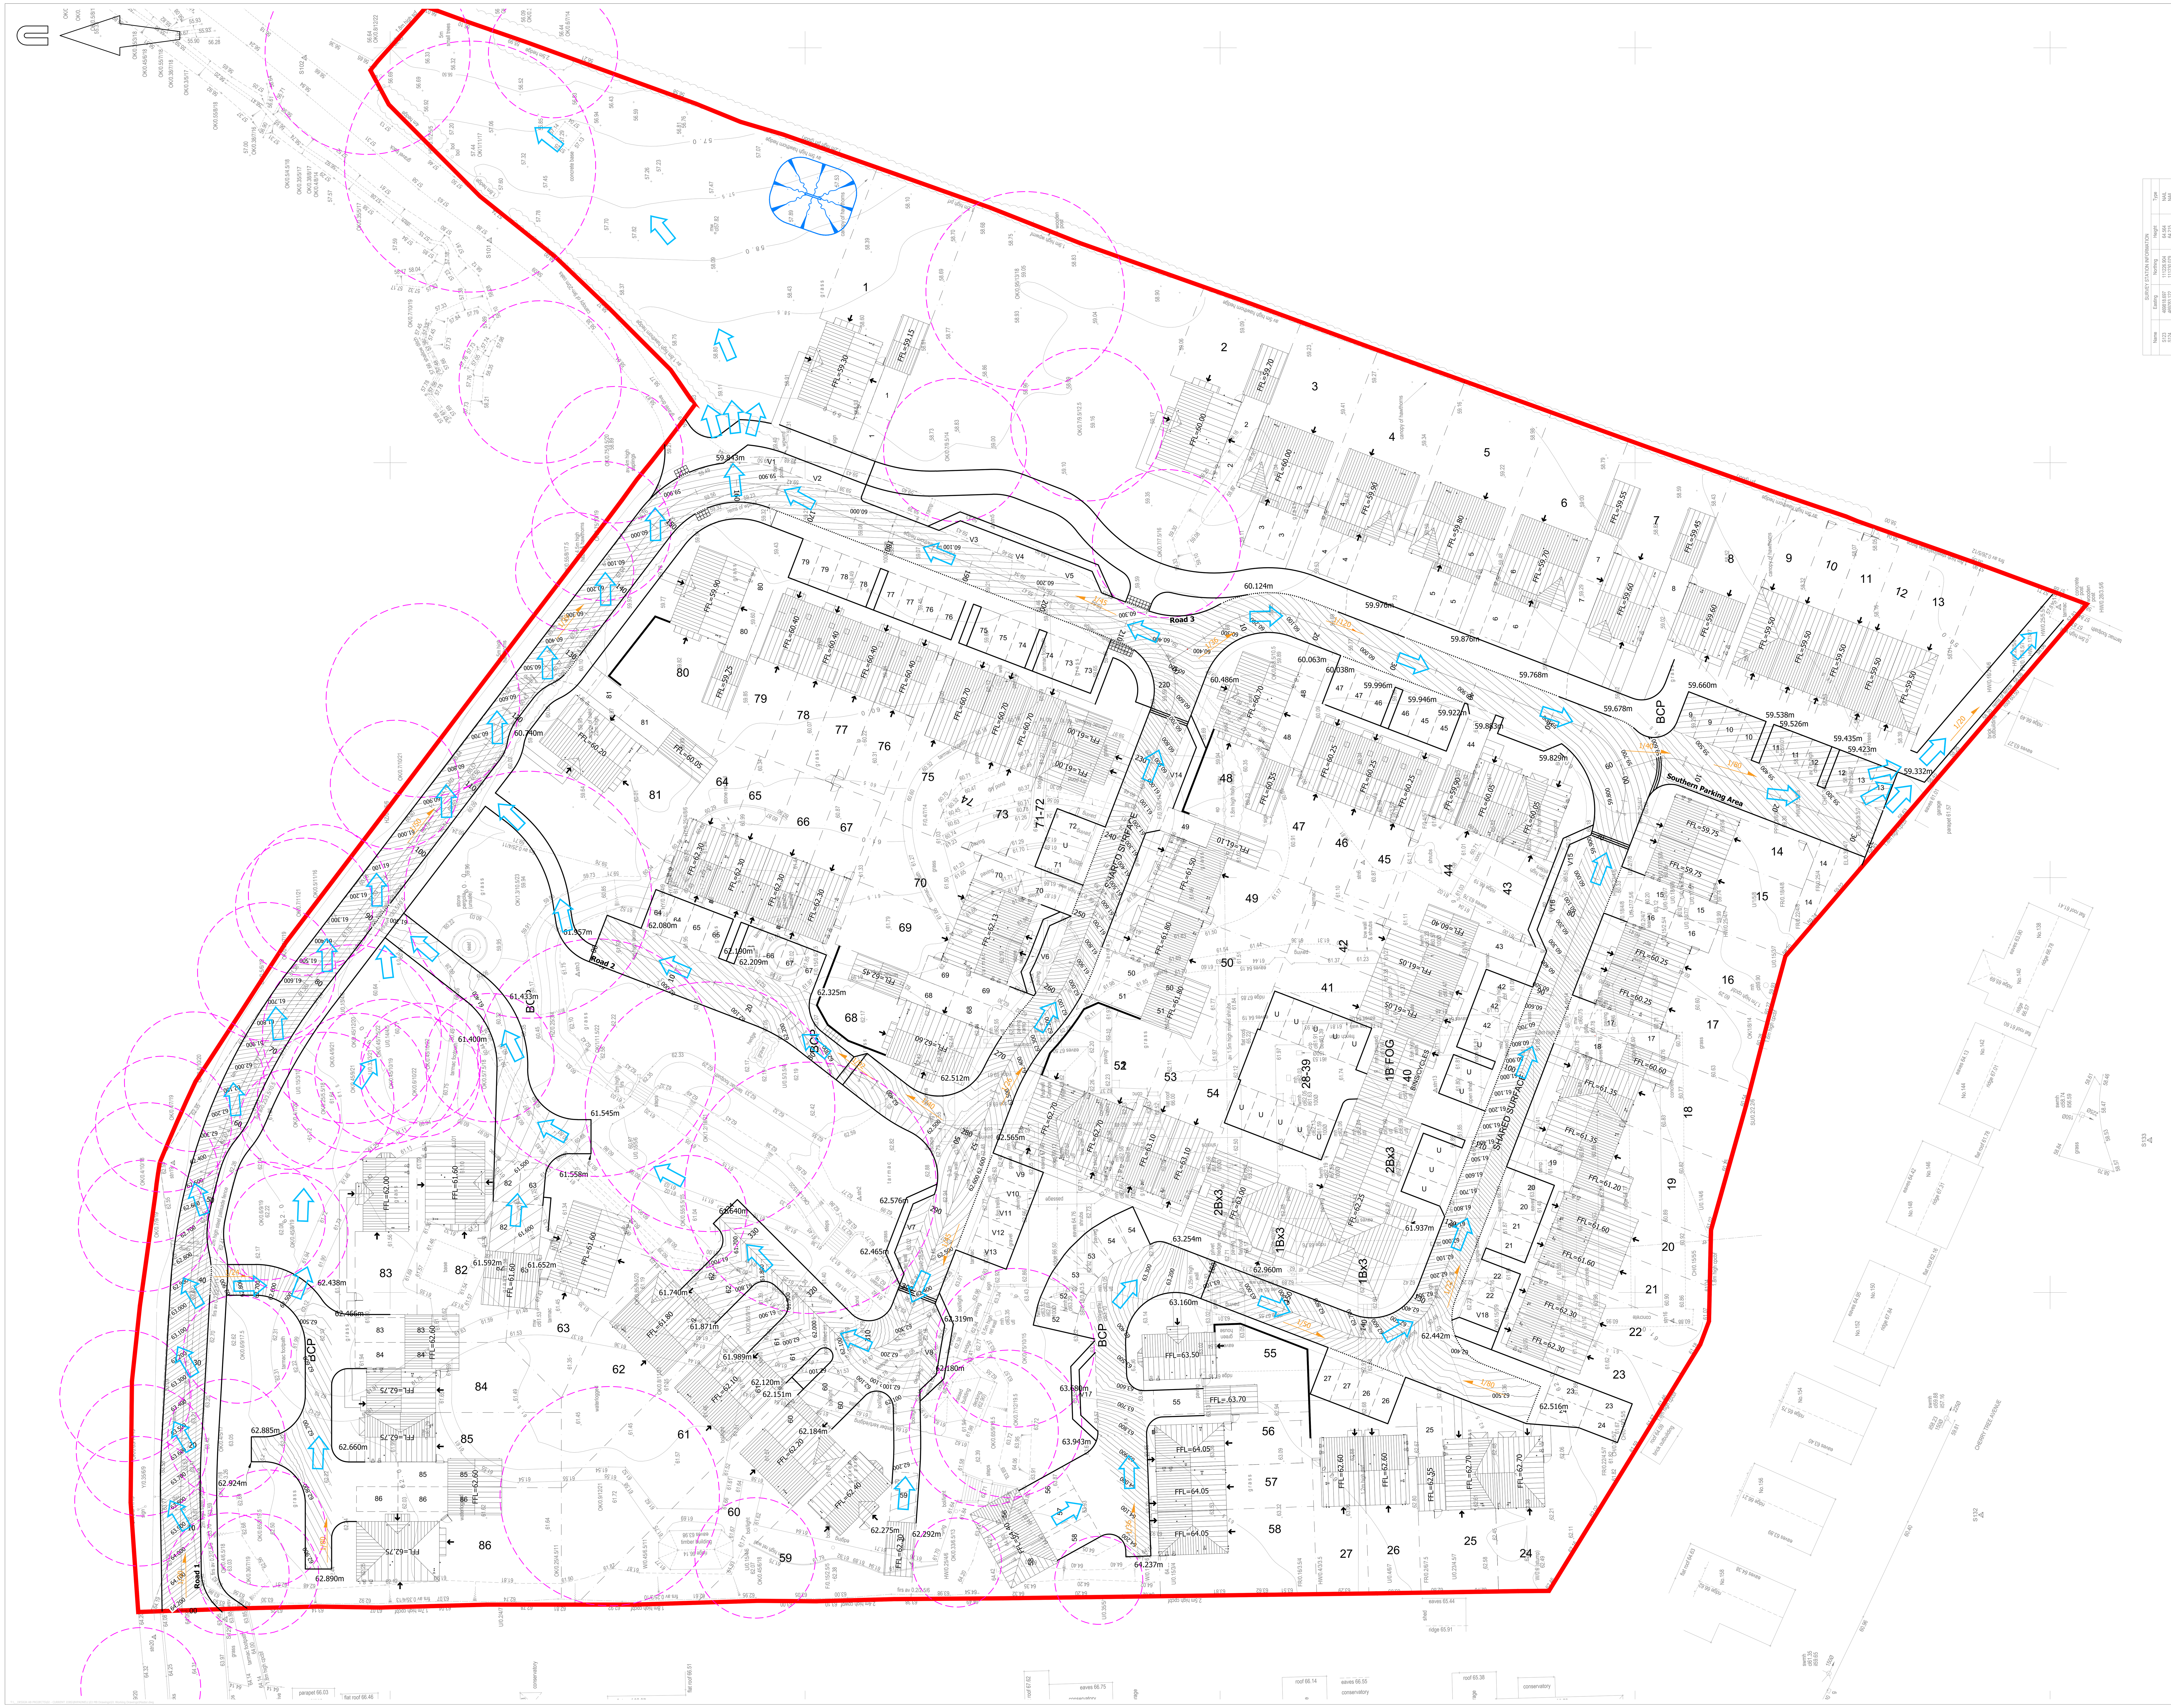

© Mayer Brown Limited Copyright. The drawings, information and data recorded in this document ("the information") is the property of Mayer Brown. This document and the information are solely for the use of the authorised recipient and this document may not be used, copied or reproduced in whole or part for any purposes other than which it was supplied by Mayer Brown. Mayer Brown makes no representation, undertakes no duty and accepts no responsibilities to any third party who may use or rely upon this document or the information.

A0 ORIGINAL

© Crown copyright and database rights 2019. Ordnance Survey 0100031673.

KEY:

1/XX	PROPOSED GRADIENT
FFL=XX.XX	PROPOSED FINISHED FLOOR LEVEL
	PROPOSED OVERLAND ARROW
	TREE ROOT PROTECTION AREA
	RED LINE BOUNDARY

FOR APPROVAL
NOT FOR CONSTRUCTION

rev.	amendment	checked	date
P2	Amendments made following comments from Bellway Homes Limited. (TC)	SL	31/01/19
P1	Initial Issue. (TC)	SL	29/01/19

mayer brown
Mayer Brown Limited
Lion House Oriental Road Woking Surrey GU22 8AR
Telephone 01483 750 508 Fax 01483 750 437
wokingoffice@mayerbrown.co.uk www.mayerbrown.co.uk

client
BELLWAY HOMES LTD (WESSEX) & THE BORROW FOUNDATION LTD

project
PADNELL GRANGE, COWPLAIN, WATERLOOVILLE

scale	drawn by	checked by
1:250	TC	SL

date	cad file
JANUARY 2019	MASTER.DWG

title
OVERLAND FLOW ROUTE

Mayer Brown Limited jobcode	suitability	revision
A/BHPADNELL.2	S2	P2

drawing number
MBSK190129-1