
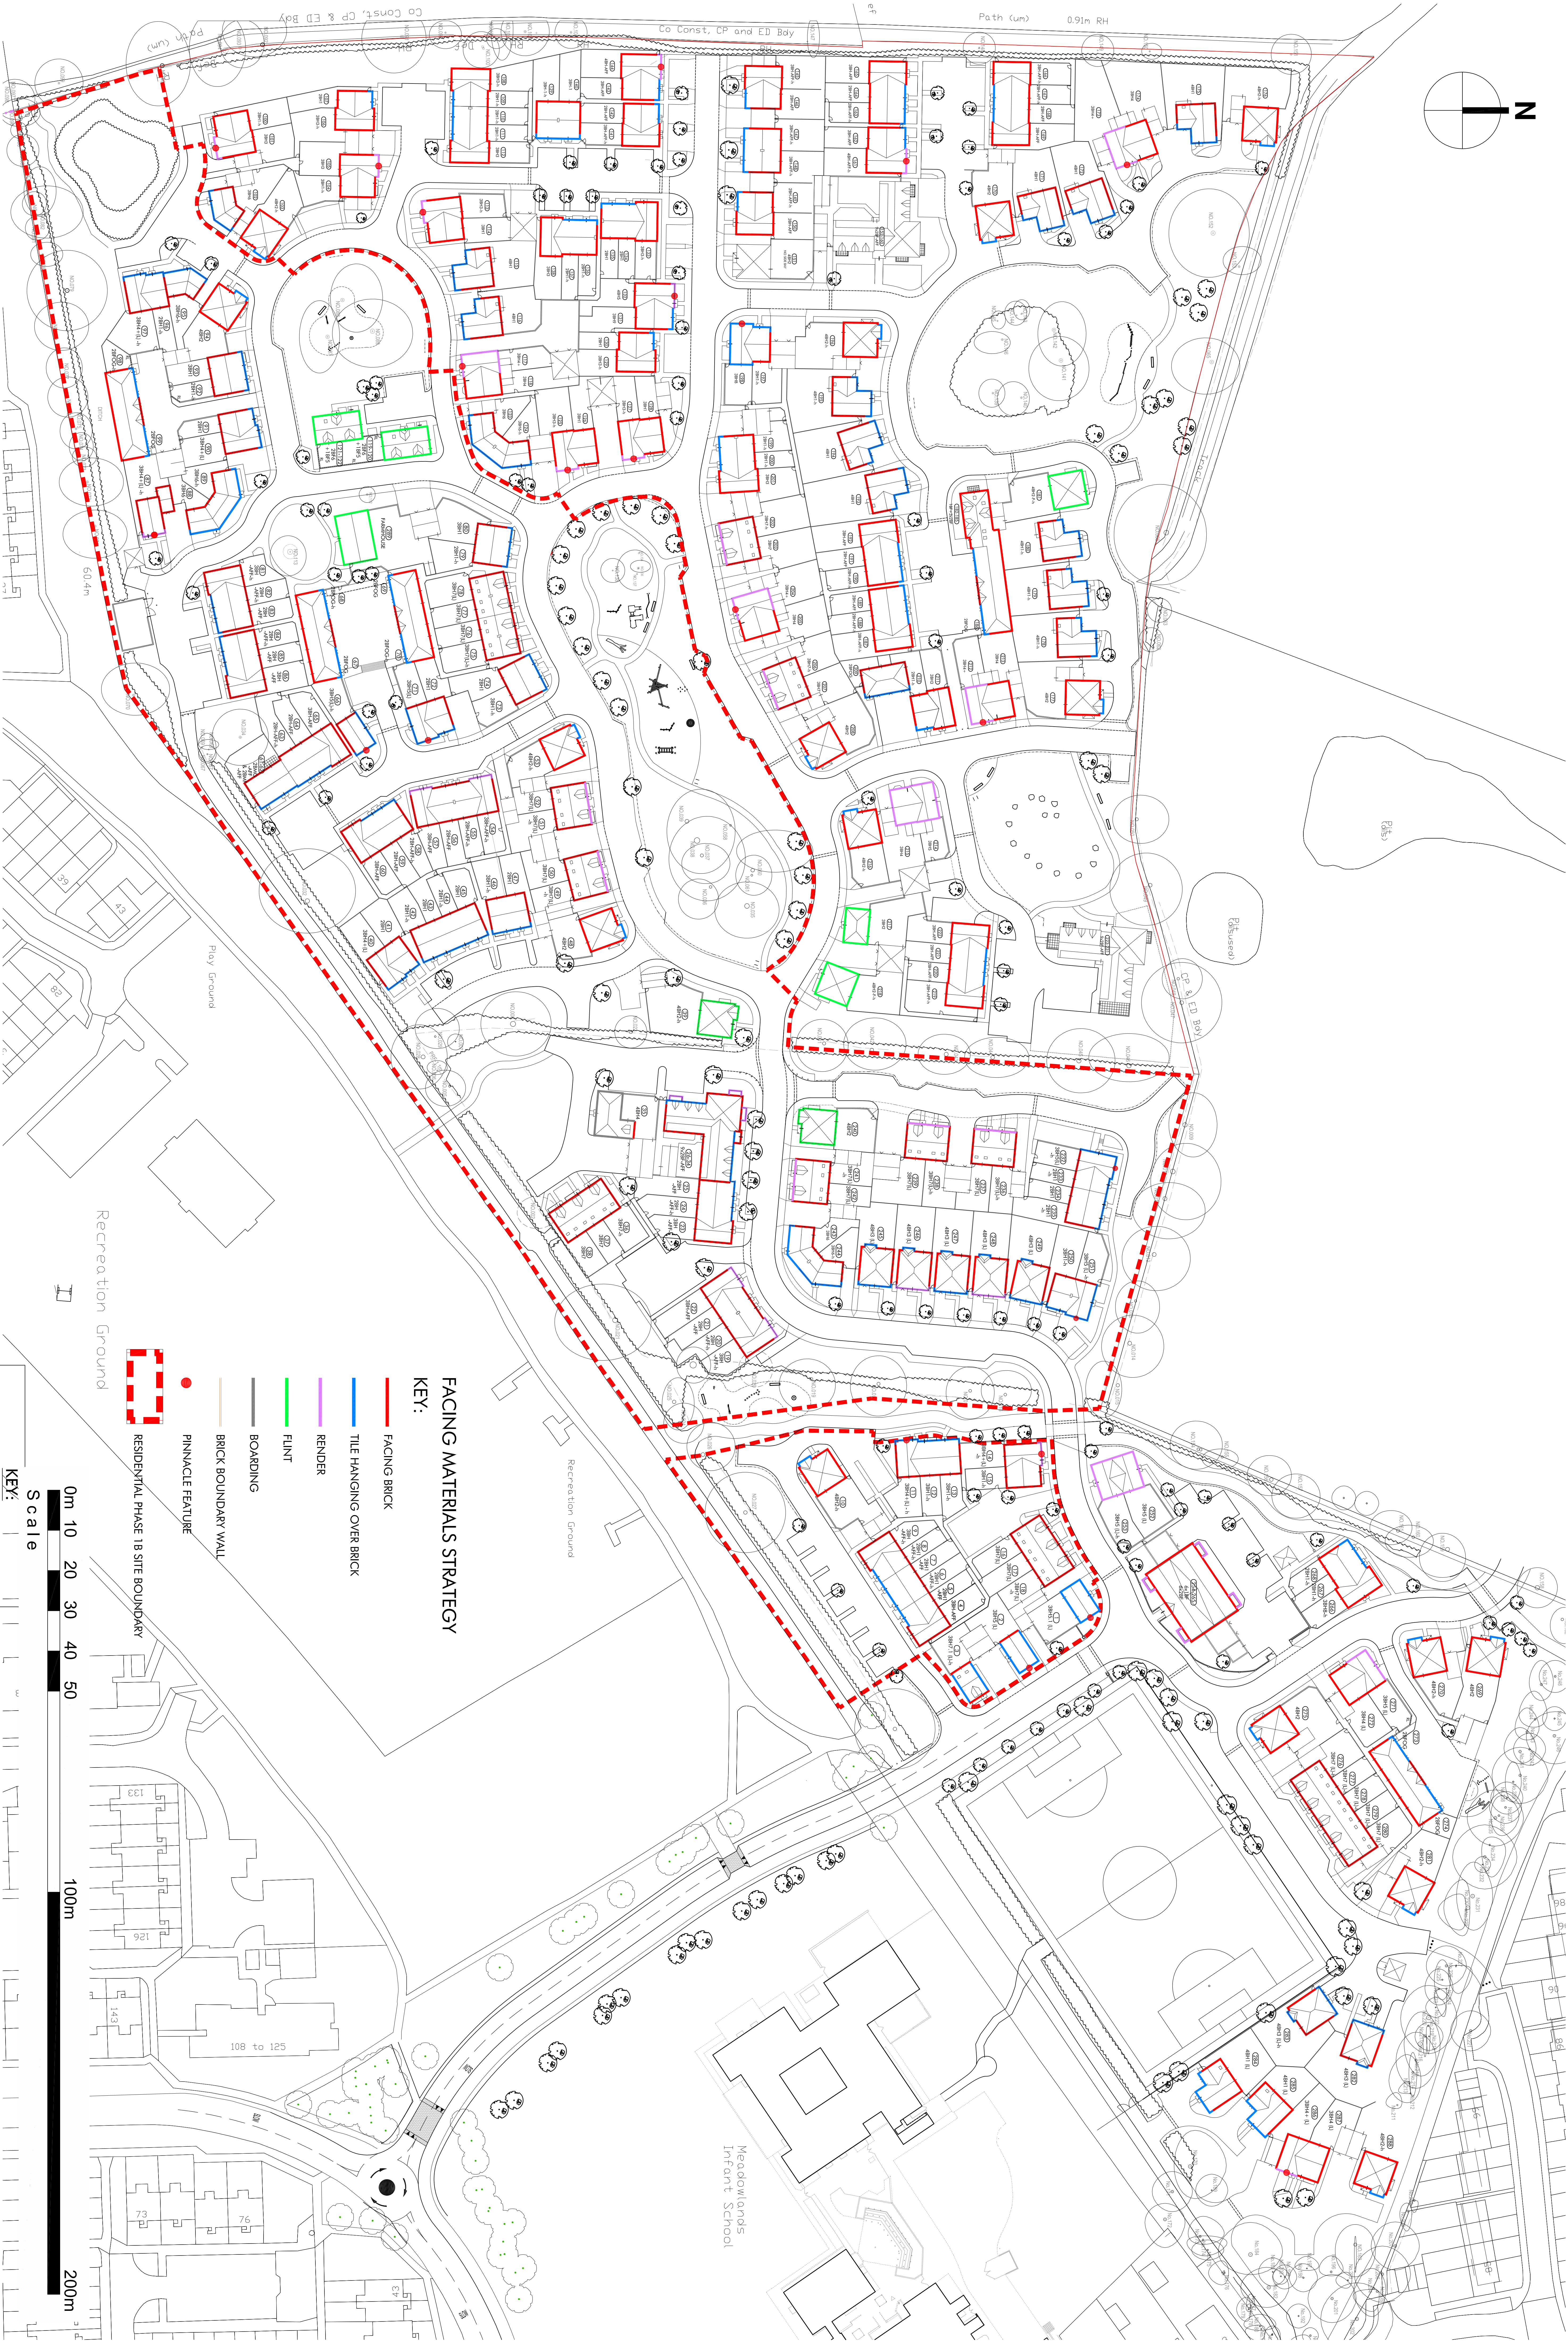


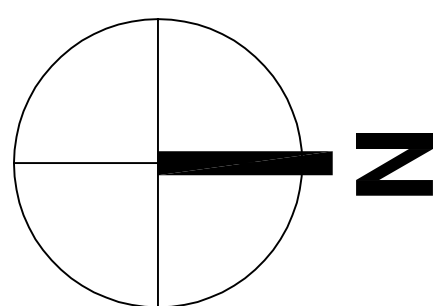

FACING MATERIALS STRATEGY
KEY:

- FACING BRICK
- TILE HANGING OVER BRICK
- RENDER
- FLINT
- BOARDING
- BRICK BOUNDARY WALL
- PINNACLE FEATURE
- RESIDENTIAL PHASE 1B SITE BOUNDARY

0m 10 20 30 40 50

100m

200m

Scale

KEY: