


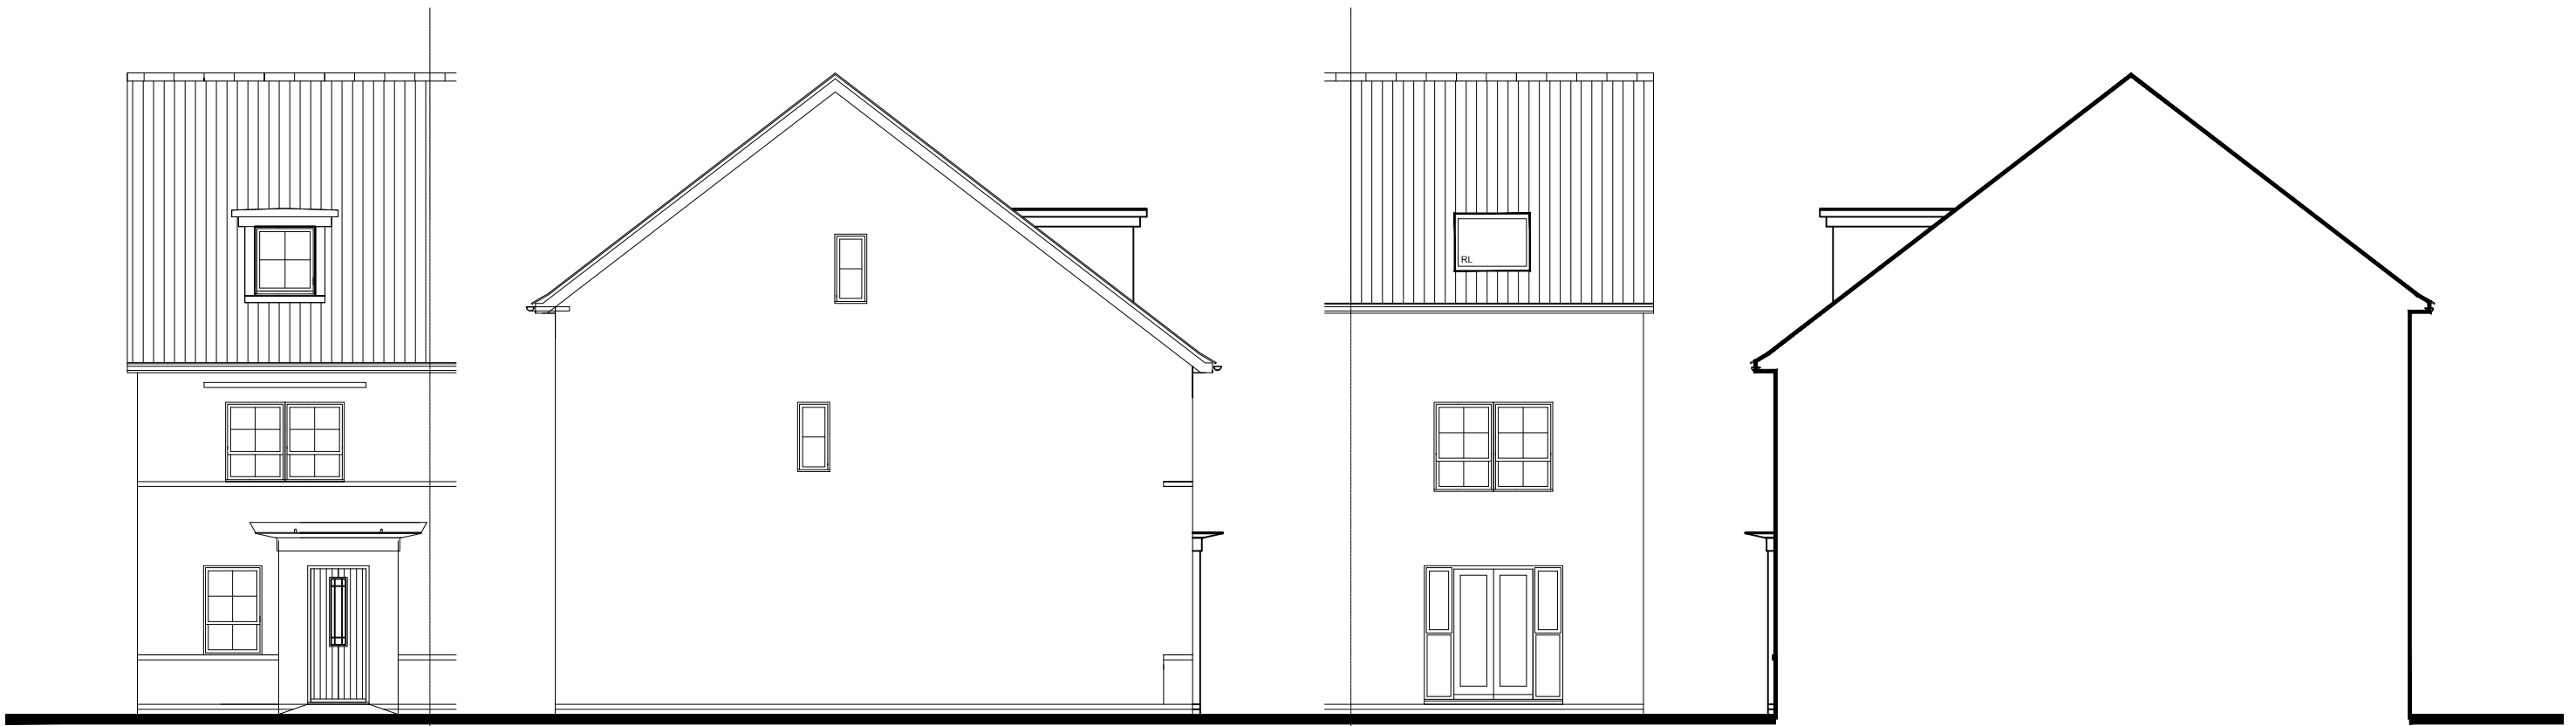


FRONT ELEVATION


SIDE ELEVATION 1

REAR ELEVATION


SIDE ELEVATION 2

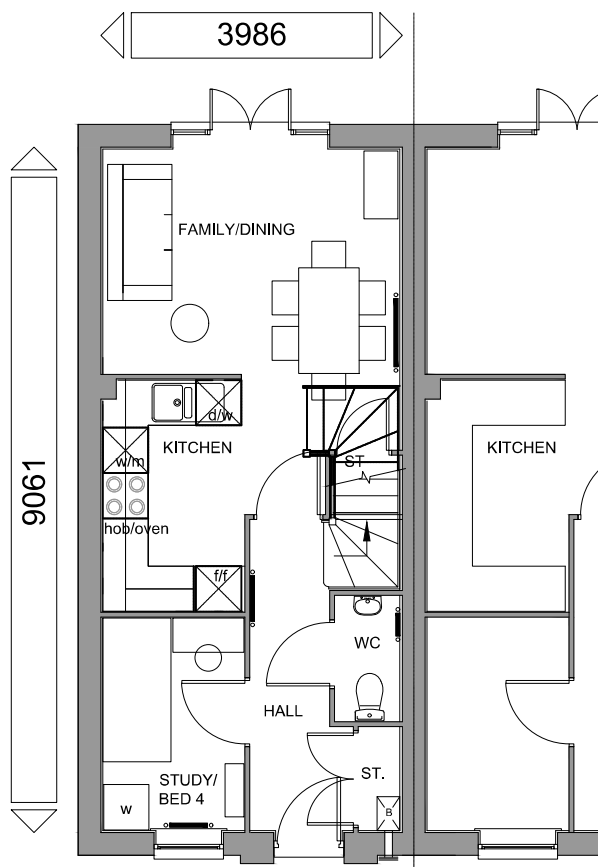

GROUND FLOOR PLAN

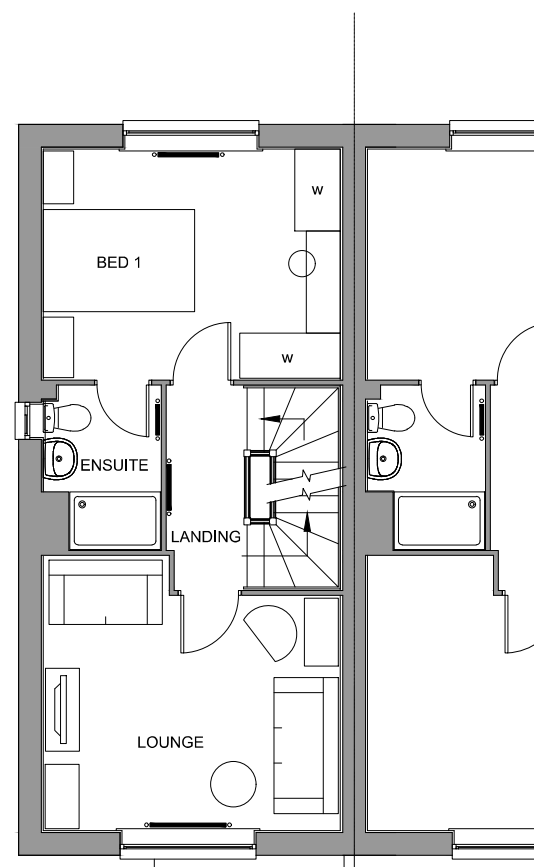

FIRST FLOOR PLAN

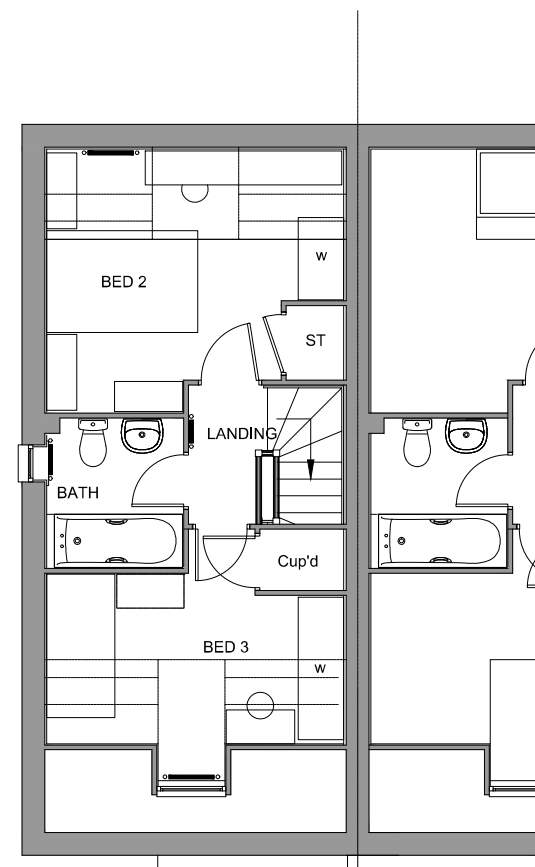

SECOND FLOOR PLAN

PLOT NUMBERS:
 AS: 4, 48, 104, 111, 165, 167, 227
 OPP: 3, 49, 102, 103*, 109, 110*, 164, 166, 225, 226*

* DENOTES MID TERRACE UNIT WHERE NO SIDE WINDOWS ARE TO BE INSTALLED.

NOTE: ALL FLUES, METERS & EXTRACT POSITIONS TO BE CONFIRMED.

SOLAR PANELS TYPE, SIZE & ORIENTATION TO BE AGREED. PLOT SPECIFIC

KINGSVILLE
 BEDROOM ALLOCATION 3B/5P
 2.5 STOREY
 FLOOR AREA: 1073sqft/99.6m² (GIFA)

