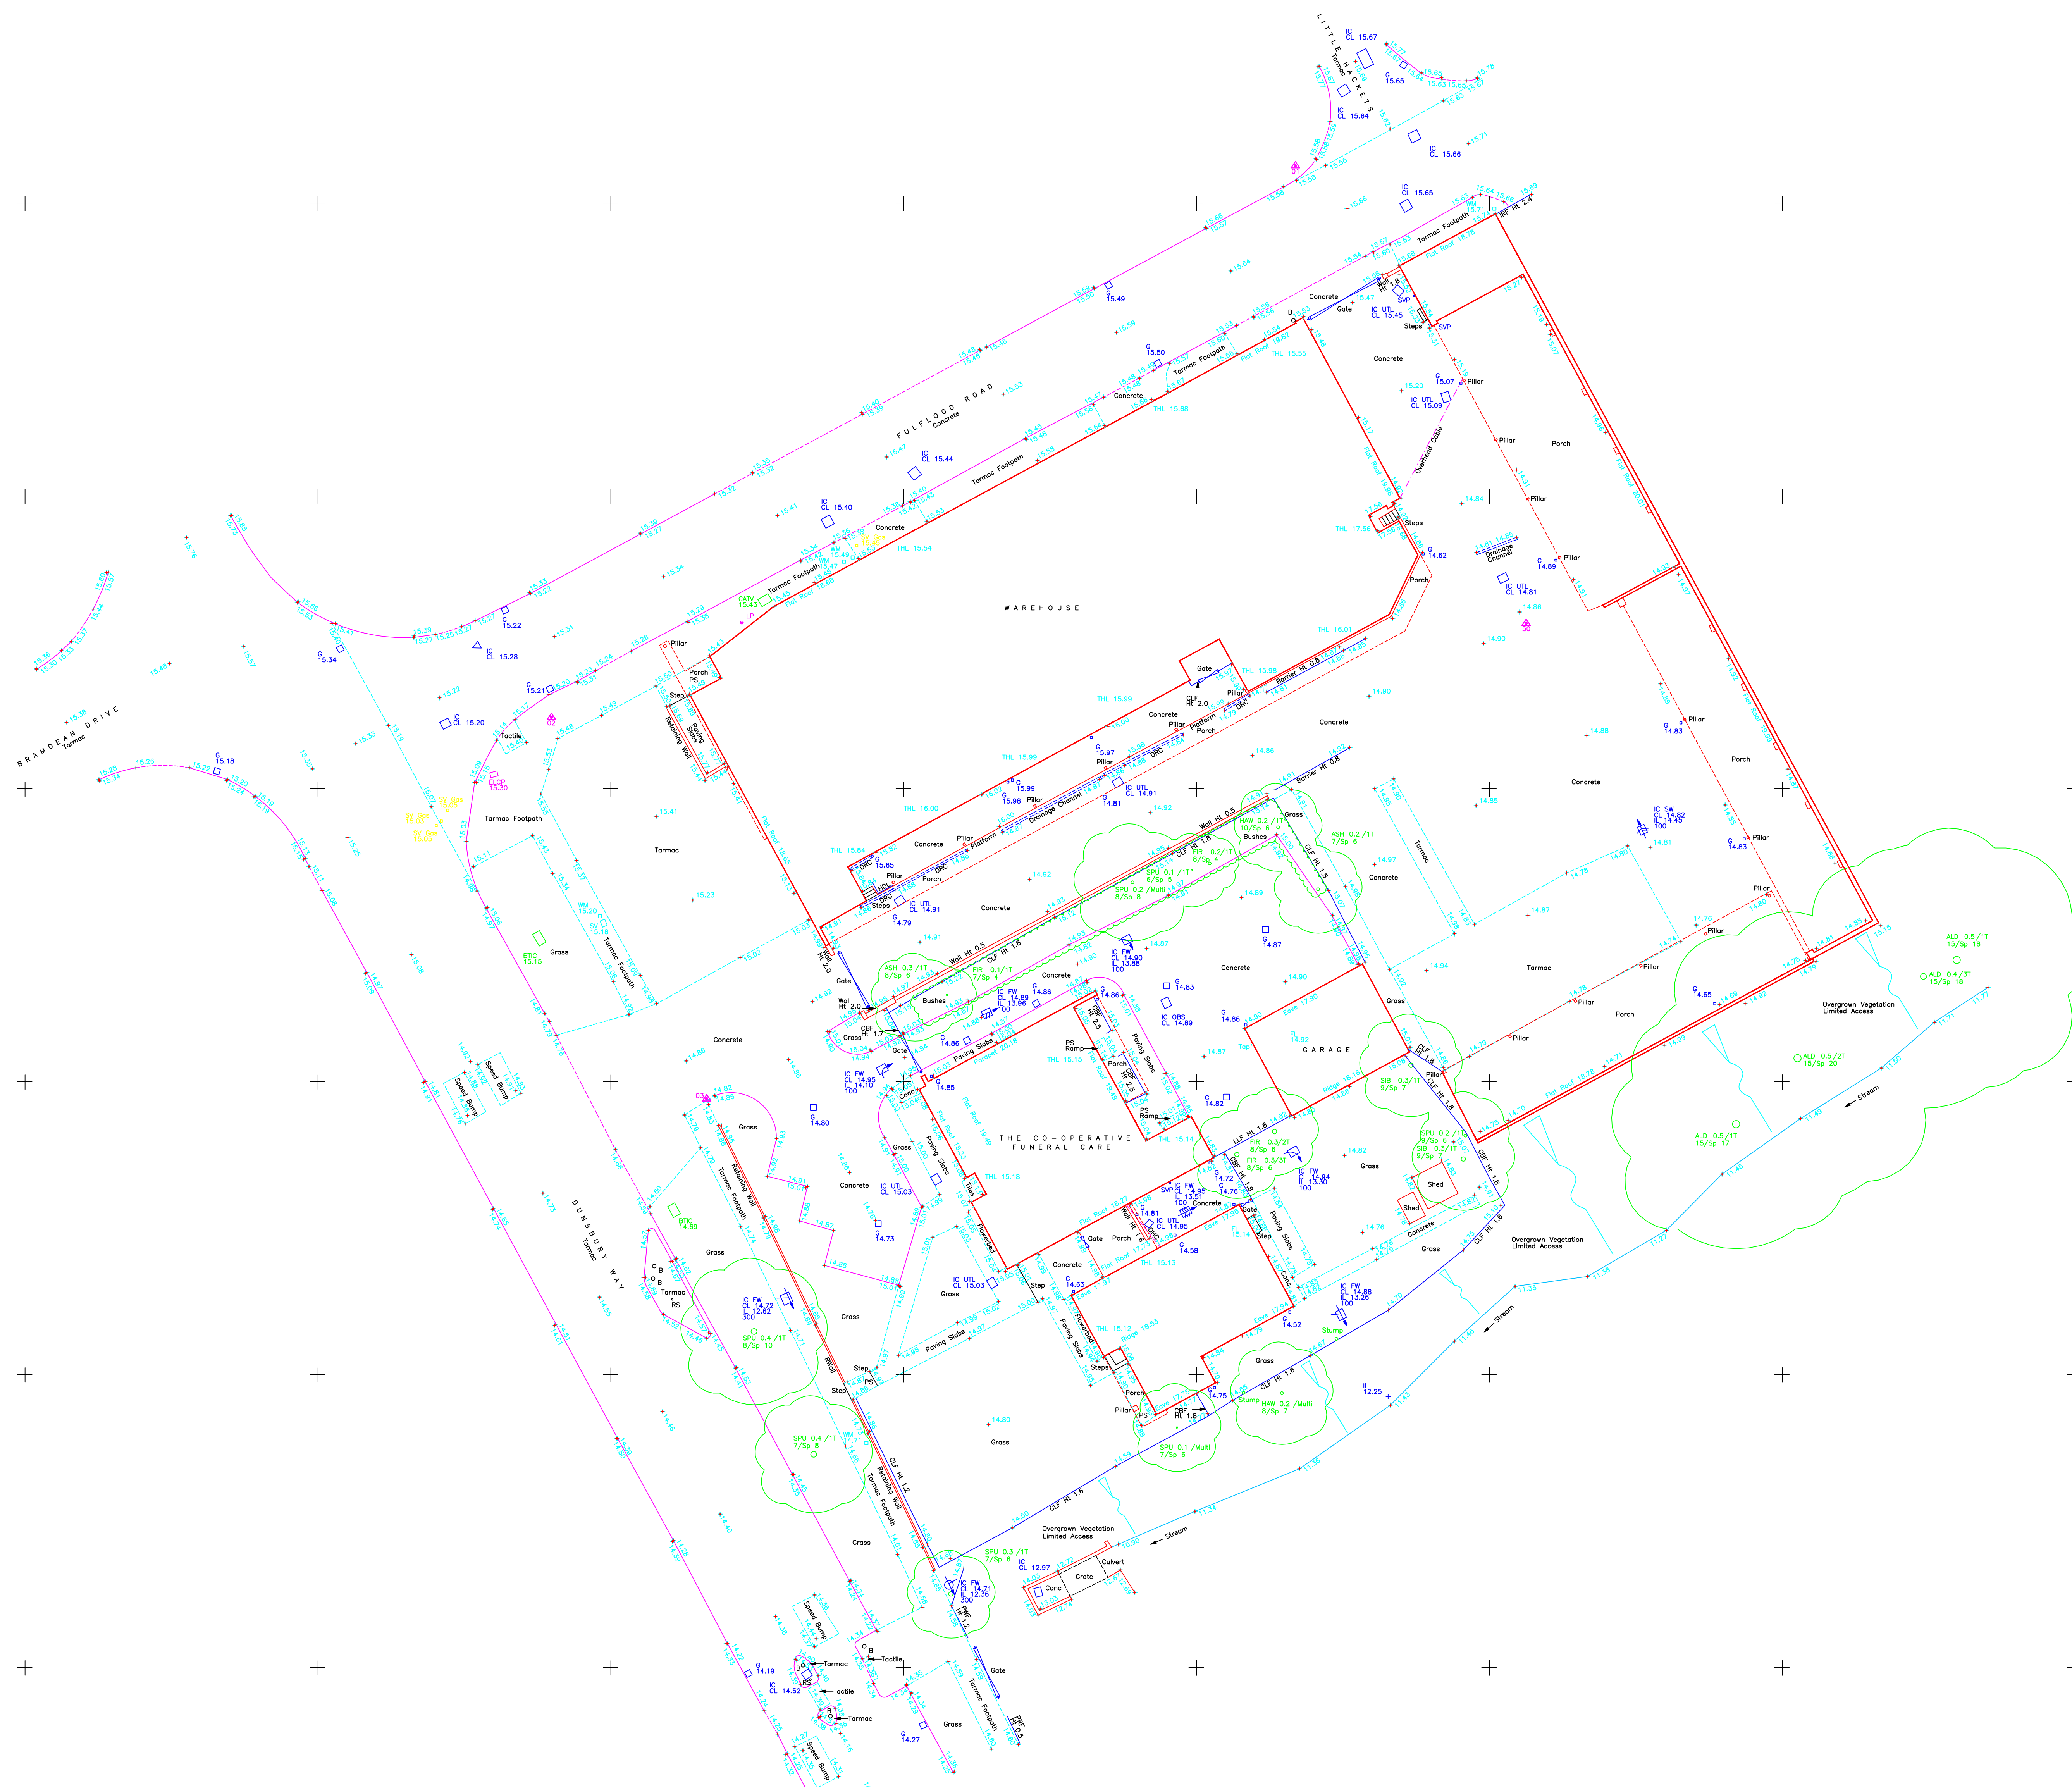
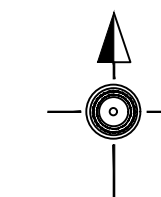



[illegible][illegible]

STATION SCHEDULE				
STN No	EASTINGS	NORTHINGS	HEIGHT	
01	471326.747	108282.554	15.699	
02	471275.940	108244.879	15.387	
03	471268.545	108216.840	14.798	
50	471342.507	108251.309	14.878	

DRANGE
 Invert levels, pipe sizes and pipe connections have
 been surveyed by visual inspection only and therefore it
 complete accuracy of this information cannot be
 guaranteed.

NORTHPOINT
 The survey grid is related to OSTN02 and has been
 derived by using GPS receivers.

LEVELS
 Levels are related to OSGM02 and have been obtained
 by using GPS receivers.

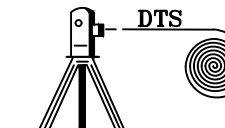

DTS
Digital Terrain Surveys LLP
 Tanners
 Tanners
 East Wall
 0001 509
 0001 509
 Tel 01709
 Fax 01709
 E-Mail info@dtssurveys.co.uk
 Web Site www.dtssurveys.co.uk

TREES 3 / 3T or Multi / 12 / Sp 10
(Bole Size) (No of Boles) (Multi Bole) (Height) (Spread)







DTS


Digital Terrain Surveys LLP
Land Survey Partnership

Client	The Southern Co-operative
Survey type	Site Survey
Plotted Scale	1:200 @ 41m
Date	April 2017
Ref no	DTSD 2017-041-SW1
Drawn by	CA & Checked PH/AL
Drawing Number	of 1
Revision	