


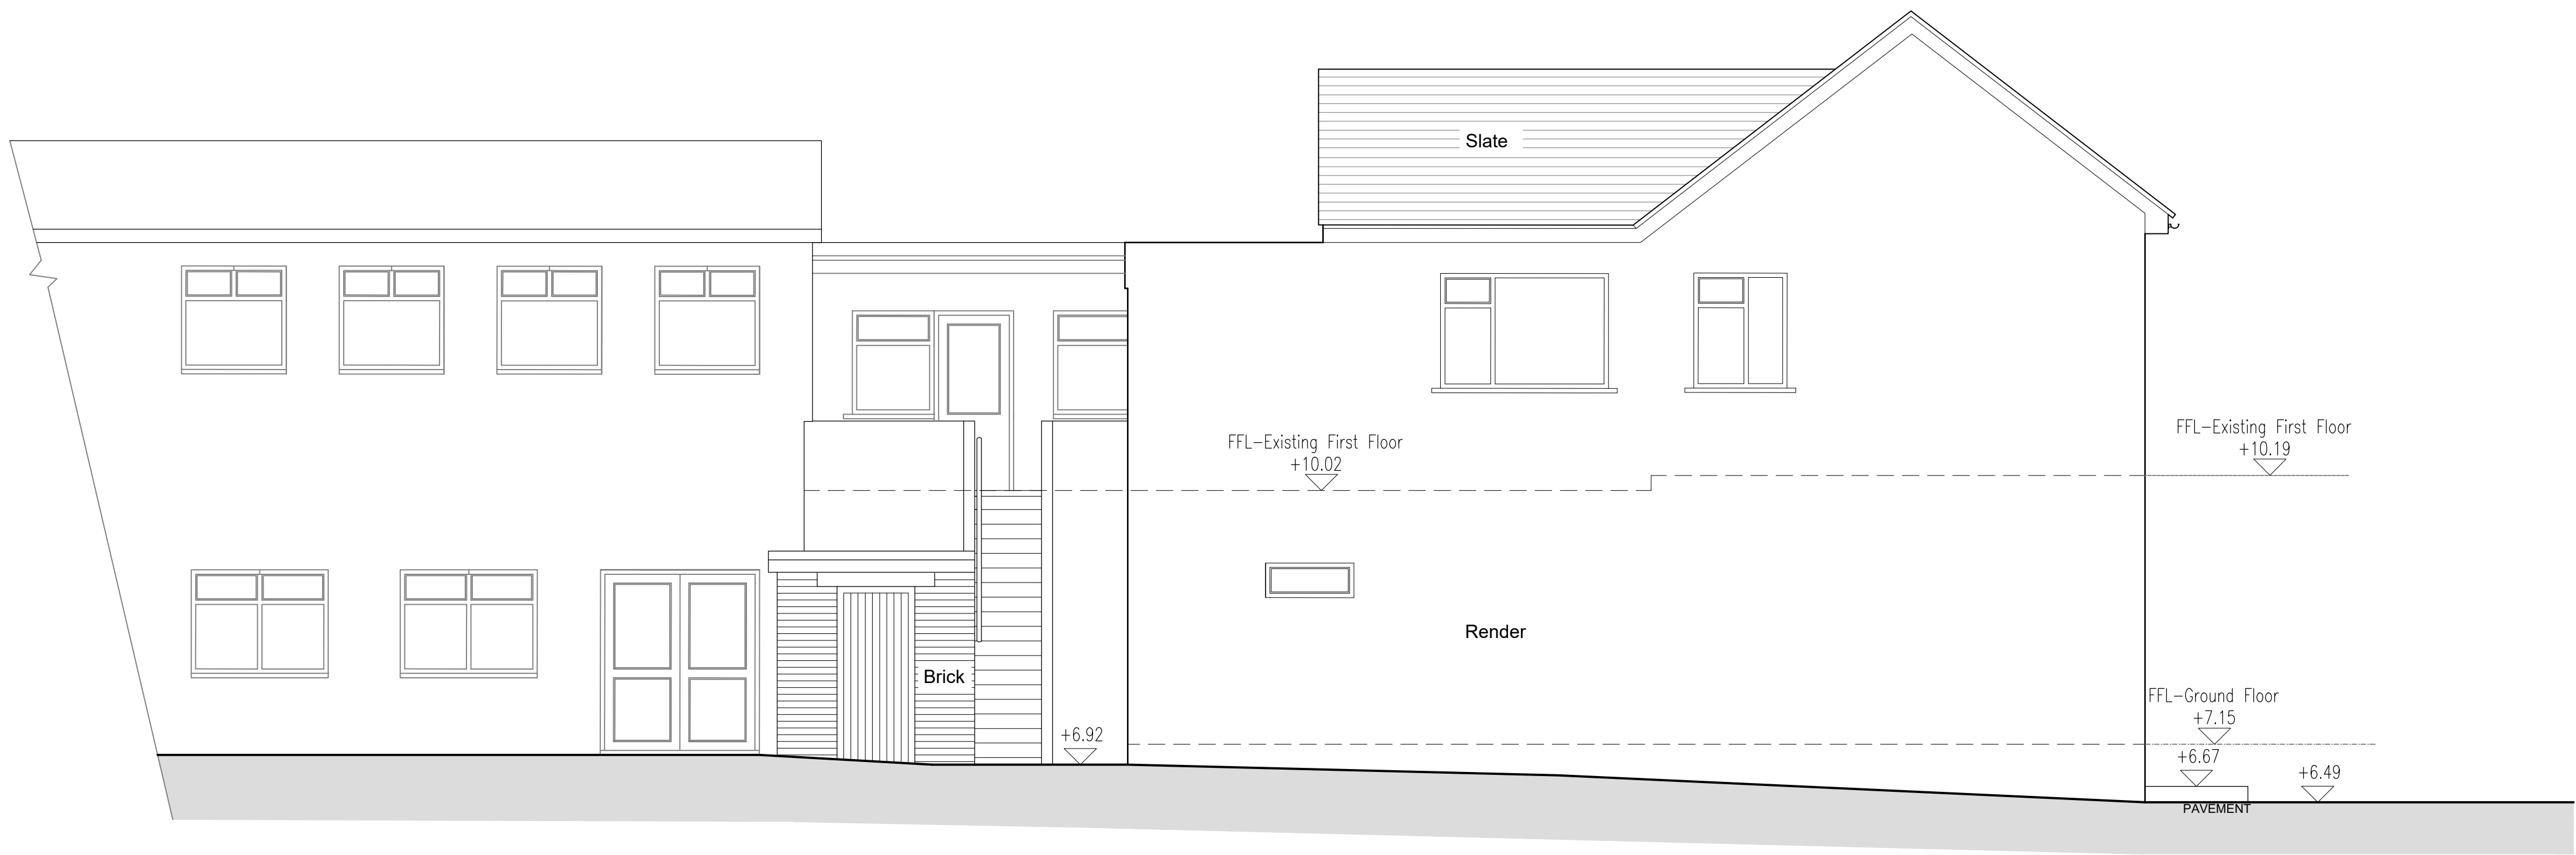

EXISTING NORTH ELEVATION FACING ST MARYS ROAD



EXISTING BUSINESS UNIT EXISTING EAST ELEVATION

notes:

revisions: / | 24.10.2018 | AT | Issued for planning

revisions:



NOTE: The contractor is responsible for checking all site dimensions and levels. These should be checked prior to the ordering of any components and before the commencement of the works. All discrepancies should be brought to the attention of the Contract Administrator.

Tony Howard
Residential Development
2 St. Mary's Road, Hayling Island

existing information

title

: Existing Elevations
Sheet 1

status

:

Planning

date

:

September 18

scale

:

1:50 @ A1

drawn

:

AT

checked

:

JS

pwparchitects

PWP Architects Ltd 61 South Street, Havant, Hampshire PO9 1BZ
t: 02392 482494 f: 02392 481152
e: design@pwp-architects.com
w: www.pwp-architects.com

job:

5526

dwg:

1300

rev:

/