


PROPOSED REAR ADDITION & SUN LOUNGES
7, ORCHARD ROAD, HAYLING ISLAND, HANTS
FOR MR & MRS C. LEWIS.

PROPOSED LAYOUT

NOTE CONSERVATORY AND SUN PORCH ARE EXEMPT
 BUILDING REGULATIONS THEY ARE TO BE SUPPLIED AND
 FITTED BY FENSA APPROVED CONTRACTOR AND THE
 STRUCTURAL INTEGRITY/WEATHERING/ BOX GUTTERS
 ETC IS THE RESPONSIBILITY OF THE BUILDER INSTALLER.

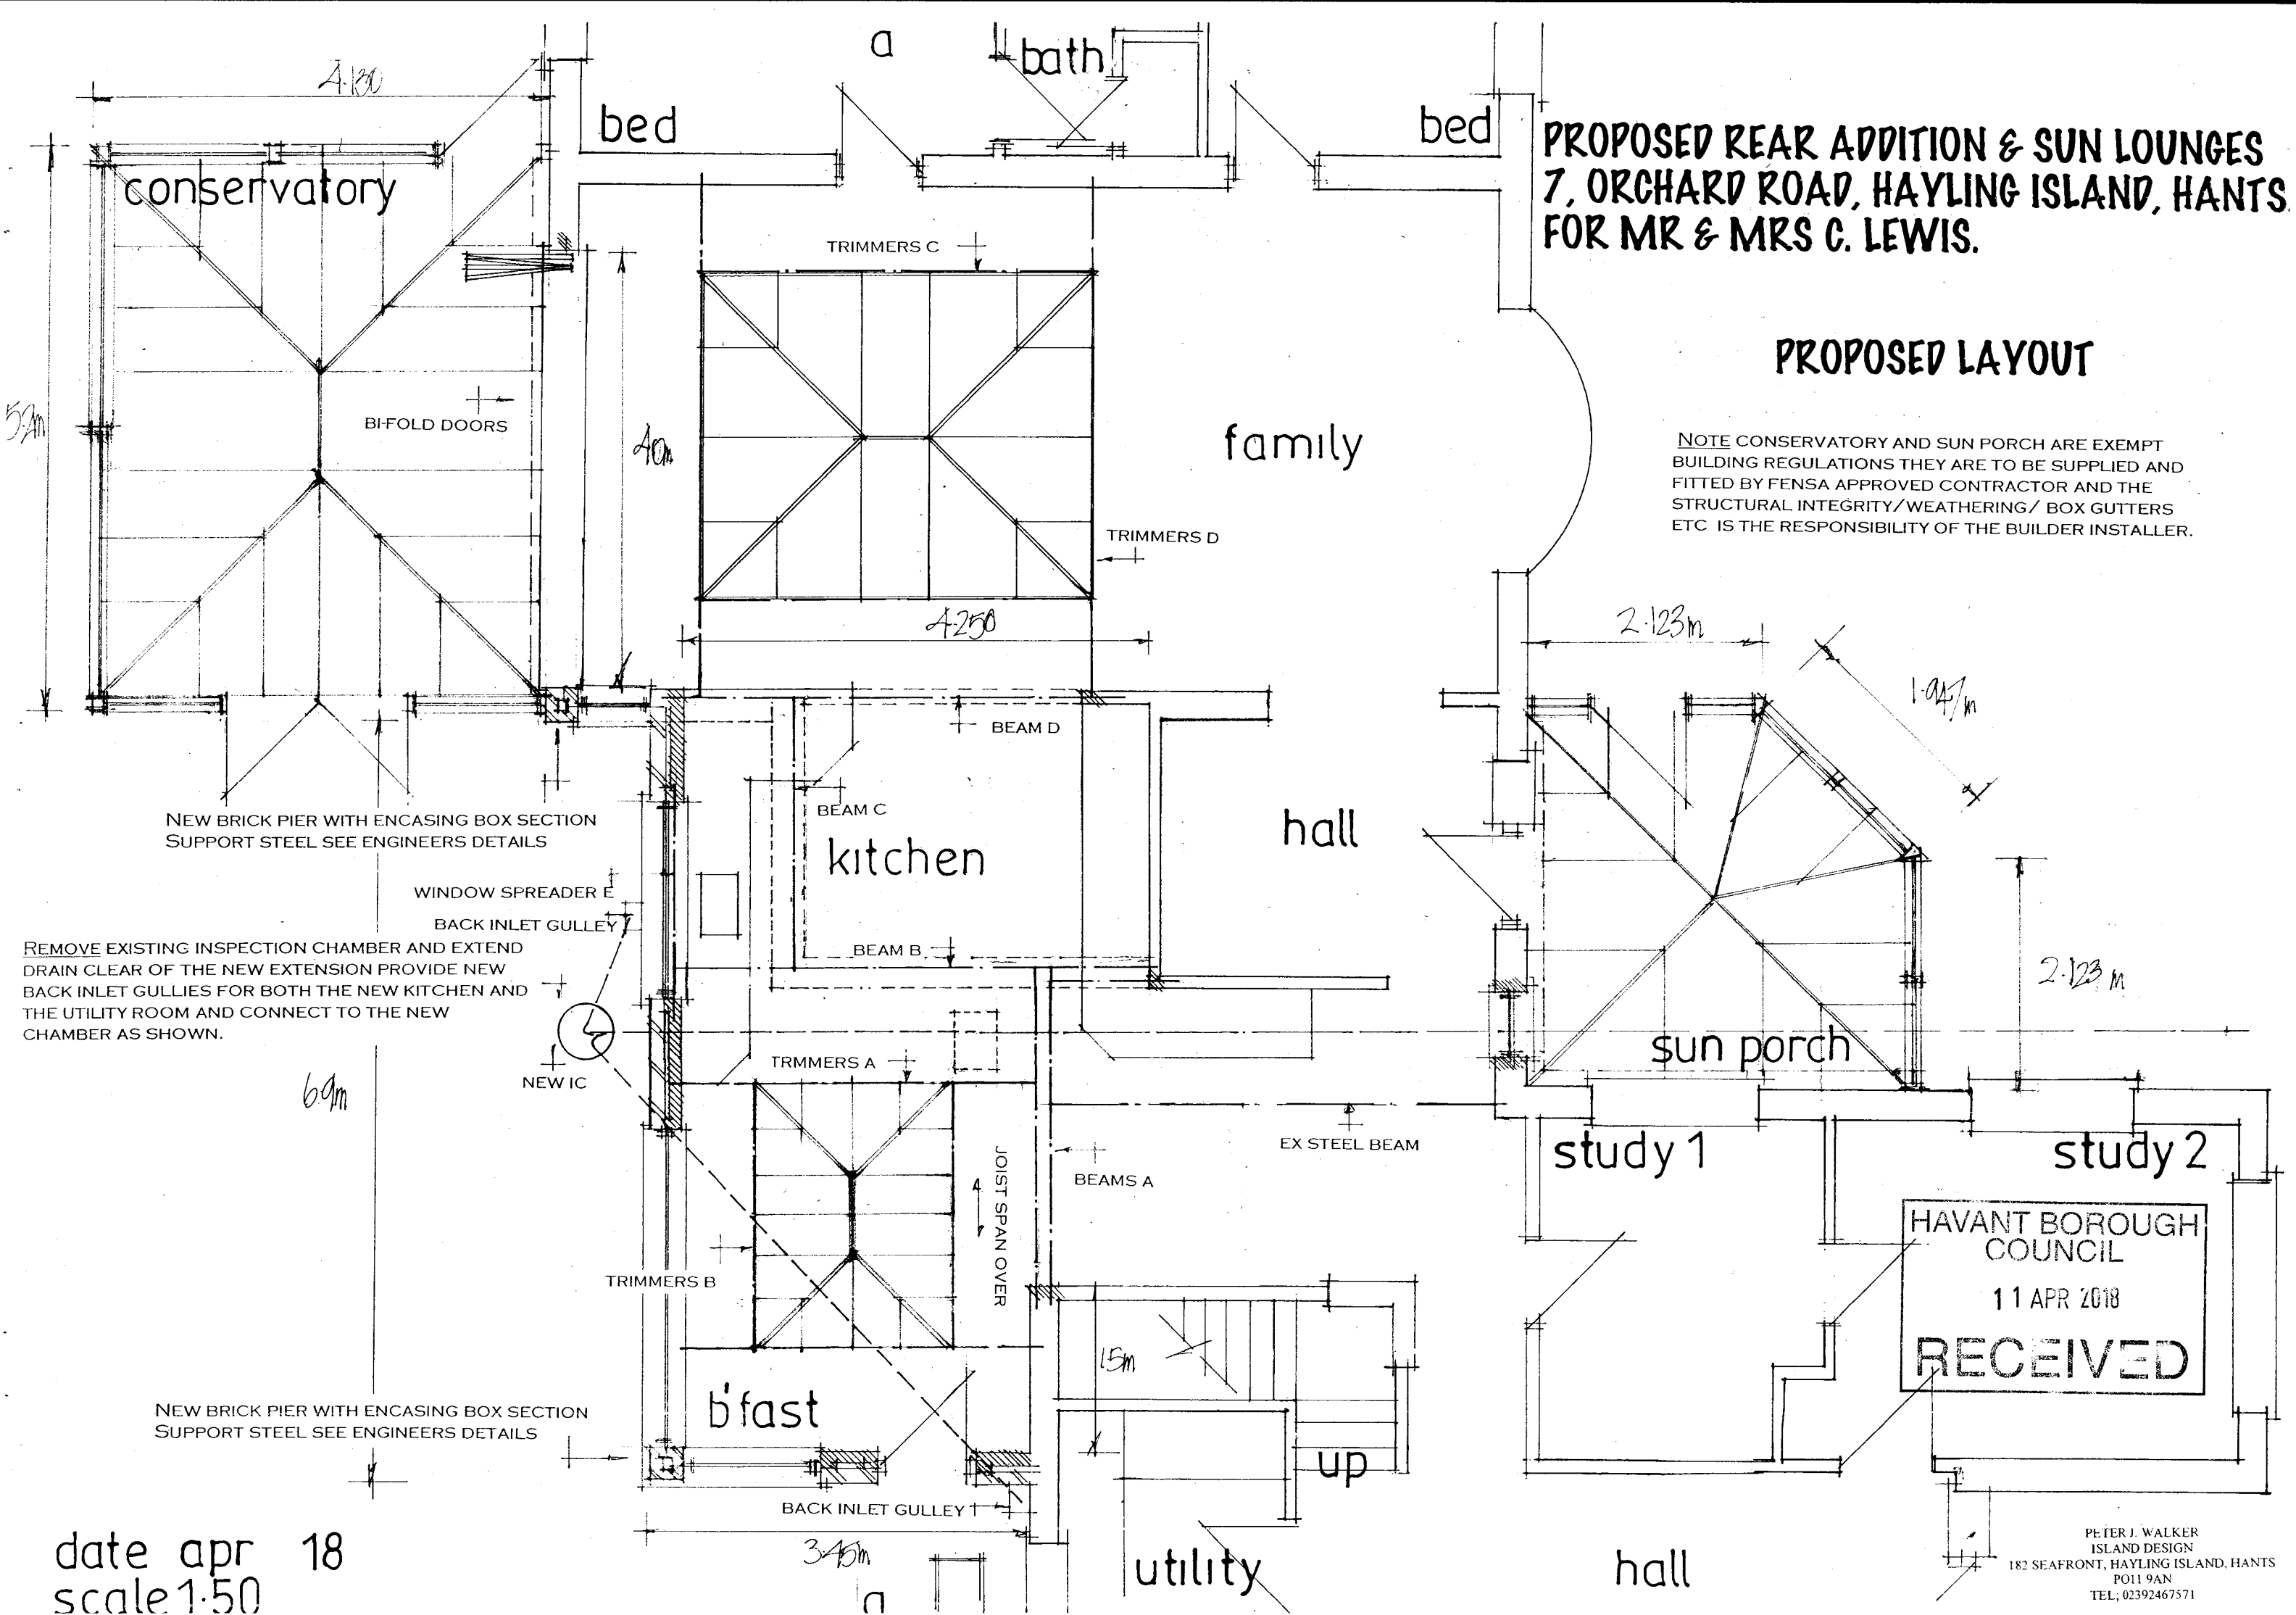

date apr 18
 scale 1:50

PETER J. WALKER
 ISLAND DESIGN
 182 SEAFRONT, HAYLING ISLAND, HANTS
 PO11 9AN
 TEL: 02392467571