




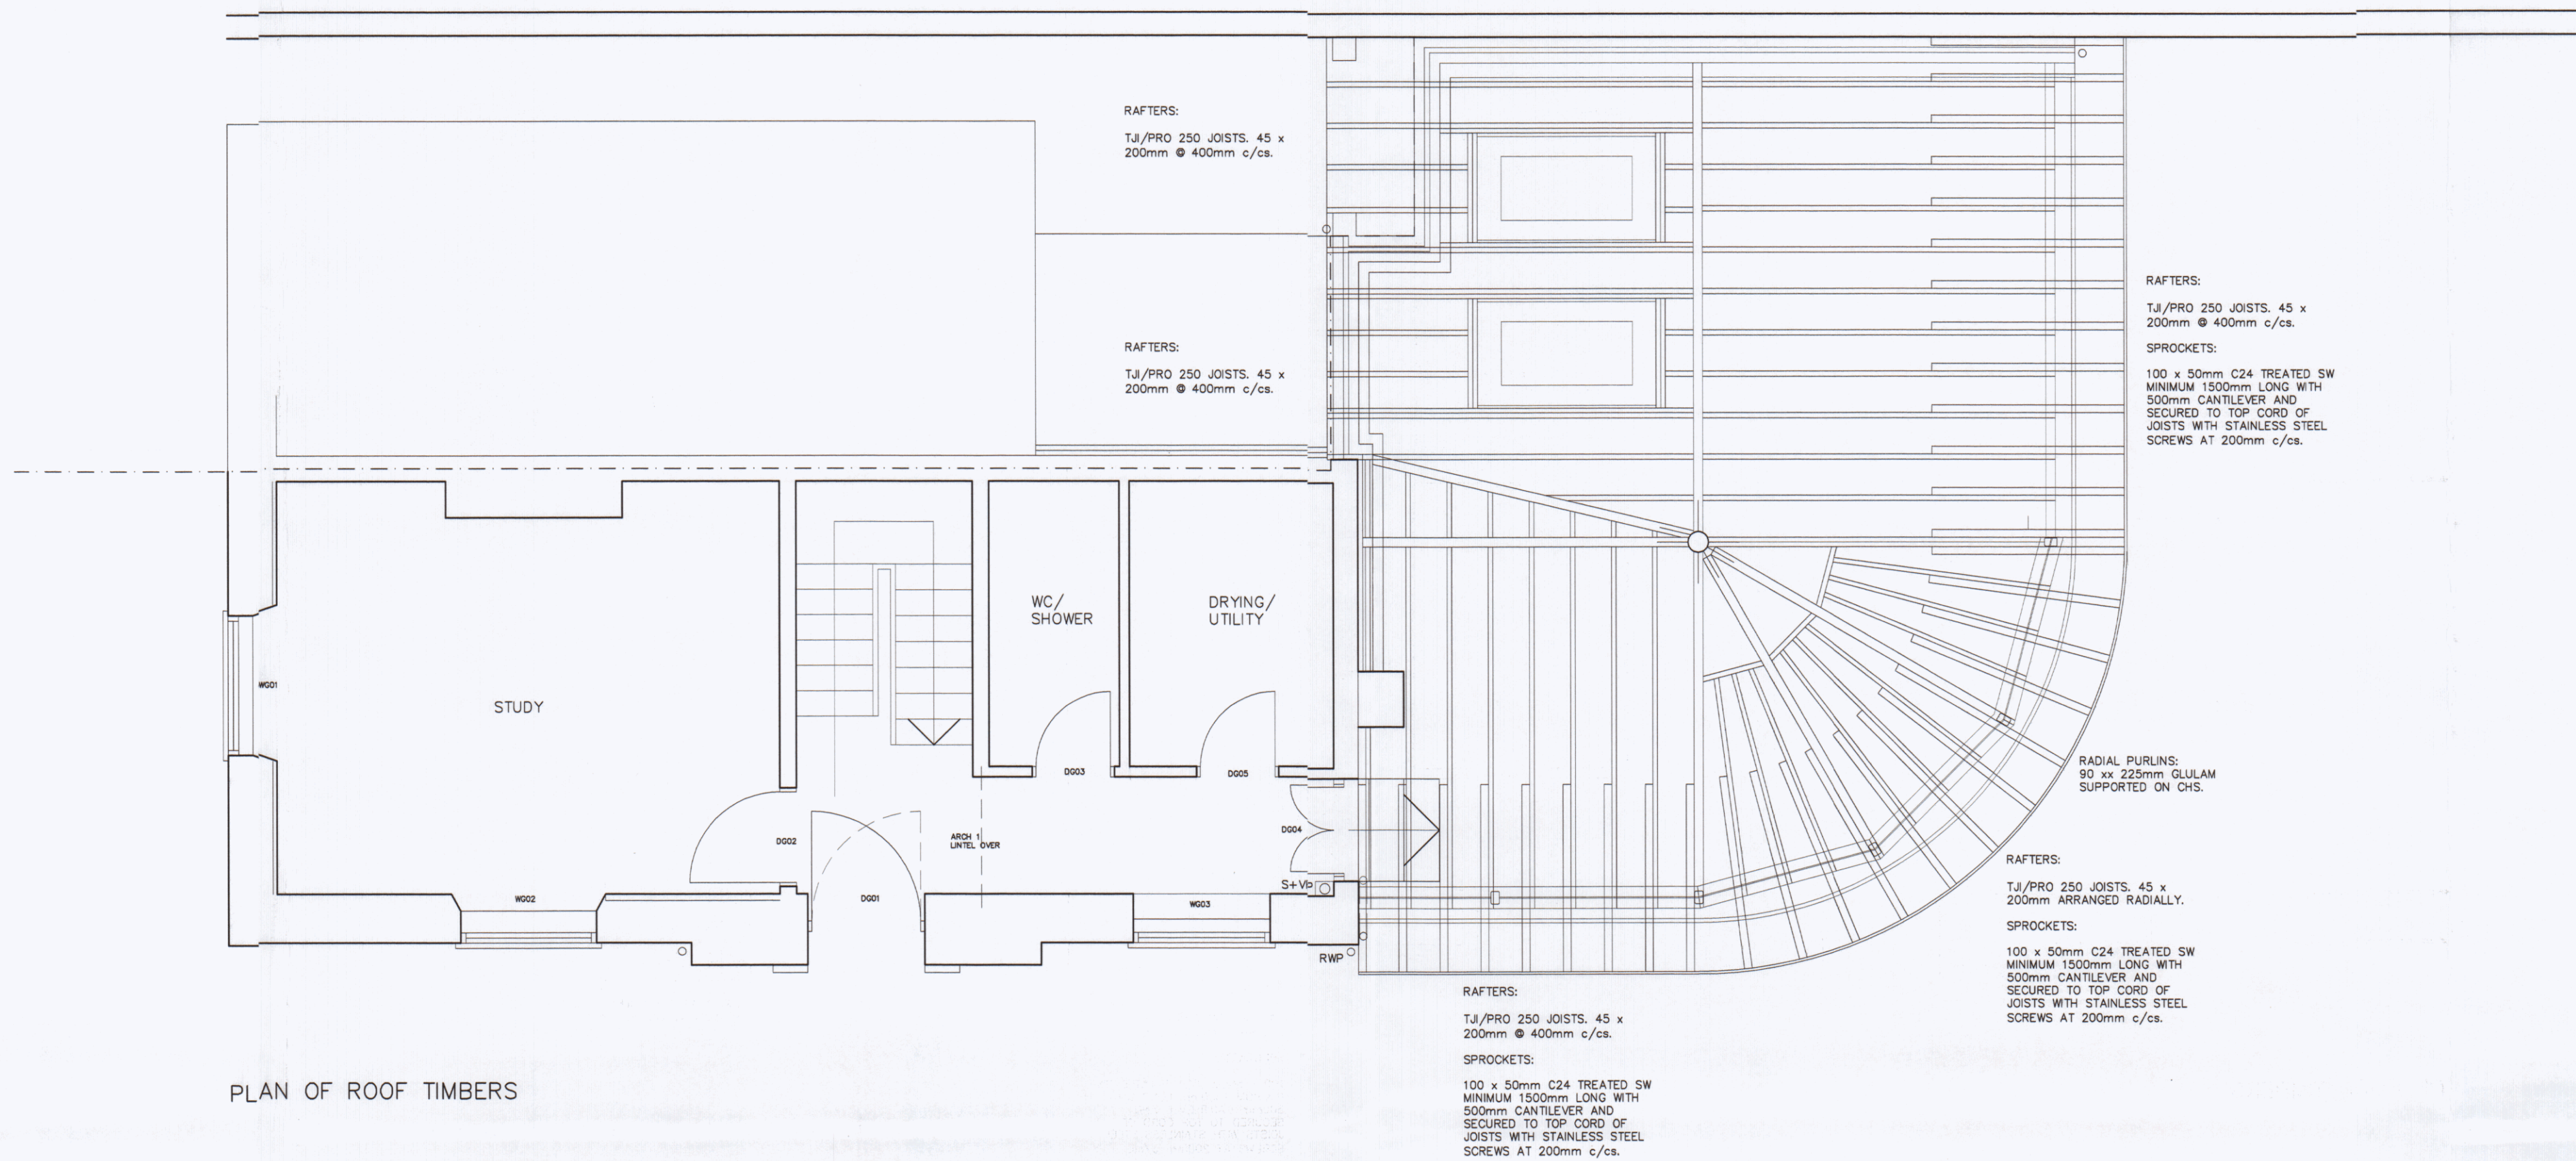

PLAN OF ROOF TIMBERS

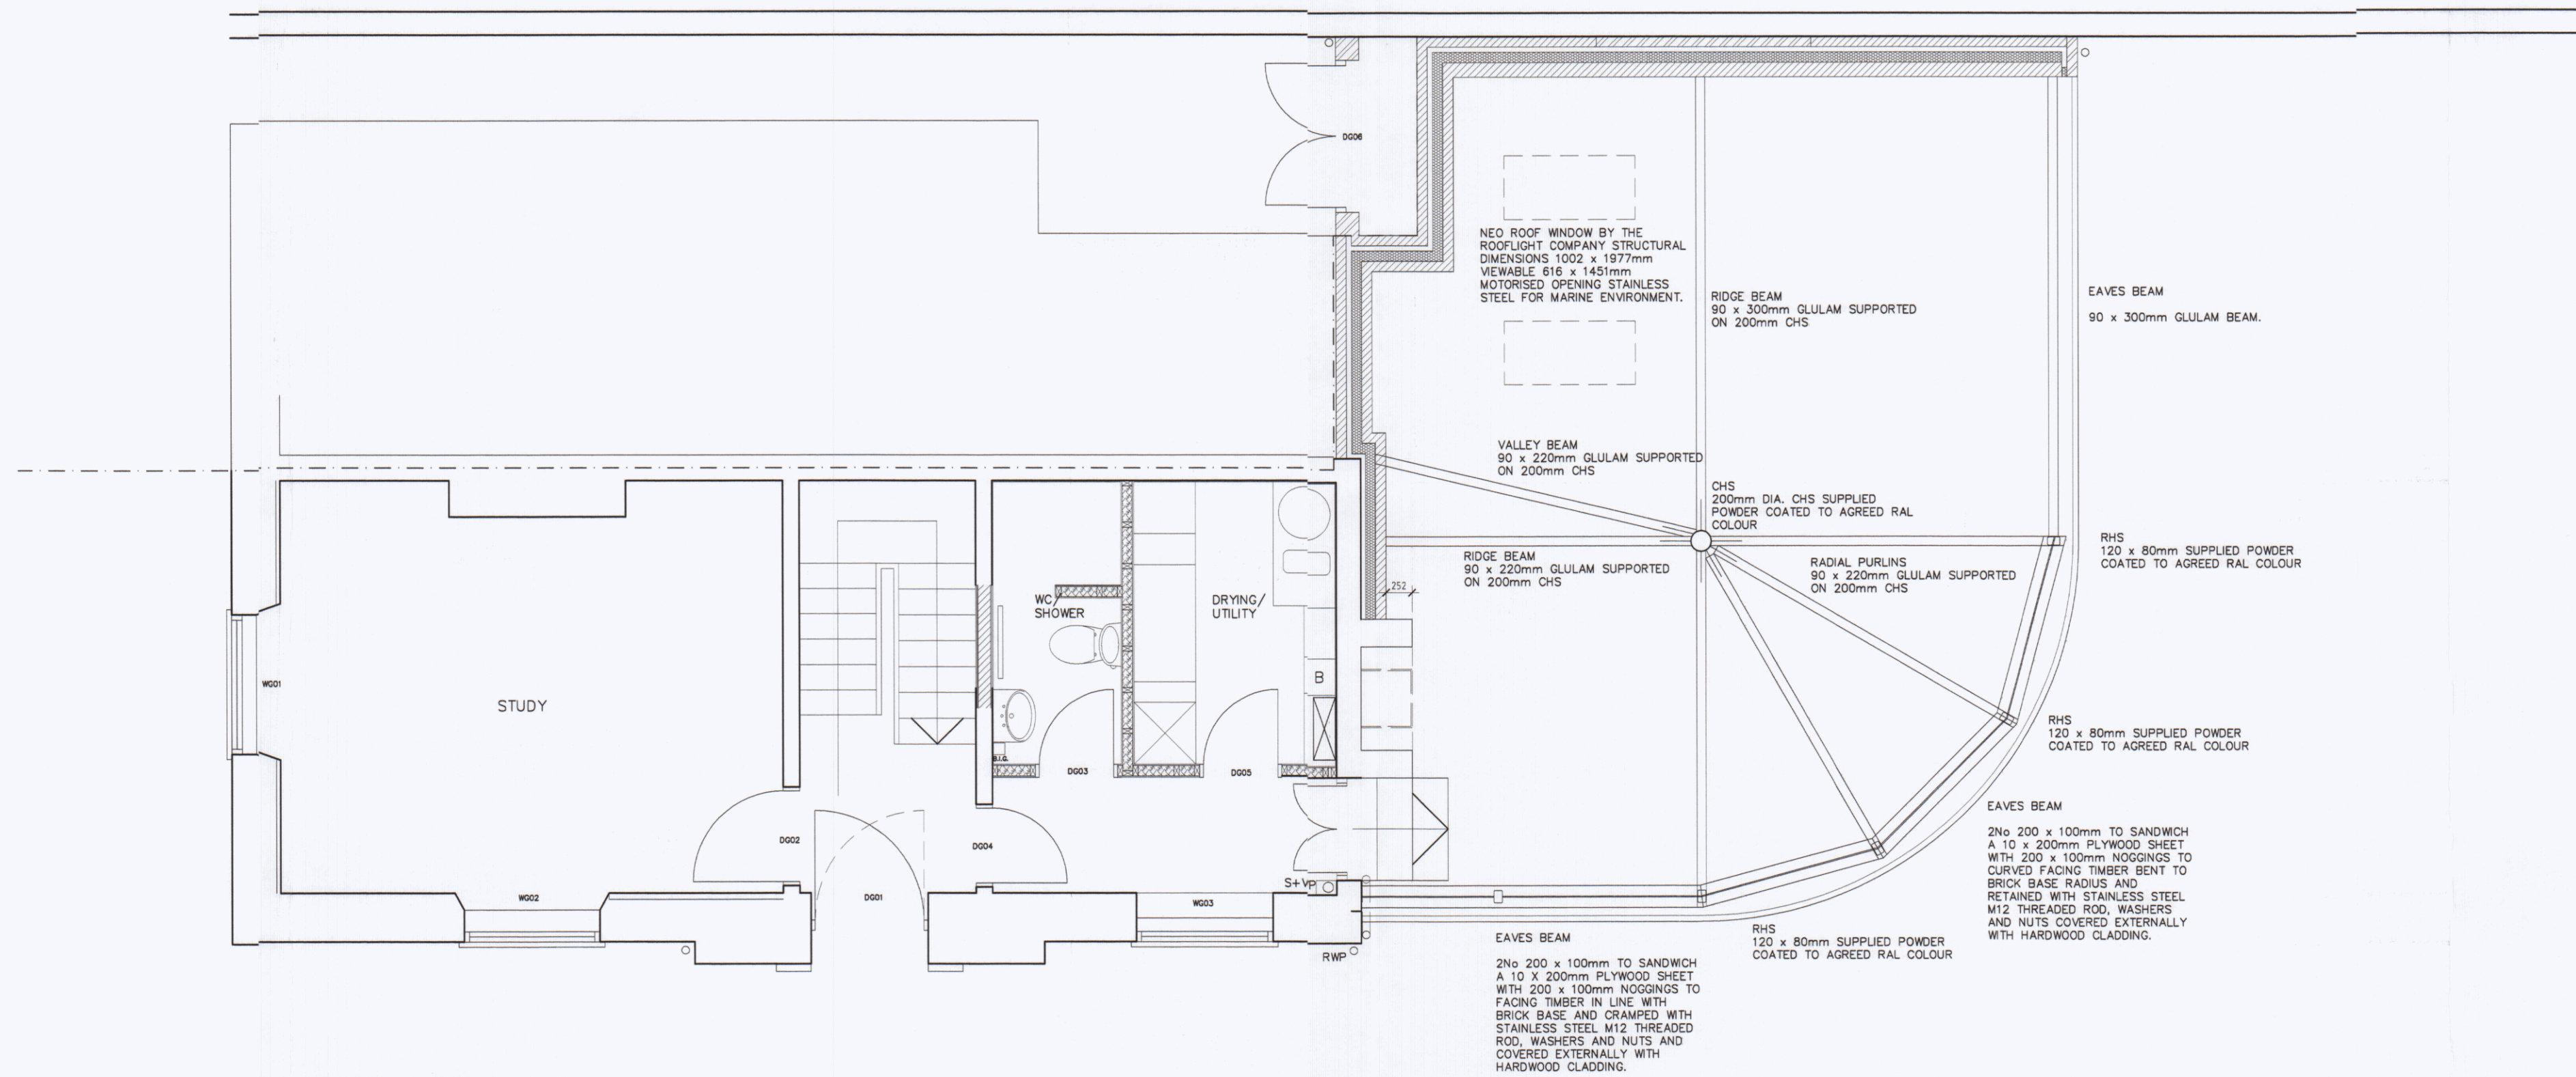

PLAN OF PRINCIPLE BEAMS

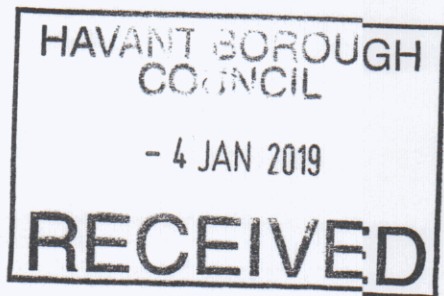

B 22 11 18 Updated layout.
A 02 11 18 Amendments to corridor and door position.

Client
DR C OTTY
20 QUEEN STREET
EMSWORTH

Project
CONSERVATION AND EXTENSION
20 QUEEN STREET
EMSWORTH

Title
SINGLE STOREY EXTENSION
ROOF STRUCTURE

PROJECT	DRAWING	amd
2306	BR.008	B
scale 1:50 @ A1	date 07.18	drawn TJS

TIM SAGE
CHARTERED
ARCHITECT
LIMITED

12 Sussex Place
Southsea PO5 3EZ
t: 023 9252 7386
m: 07773 187 010
e: timsage@tiscali.co.uk

