




SITE SECTION R1
BASELINE - 69.000m



SITE SECTION R2
BASELINE - 65.000m

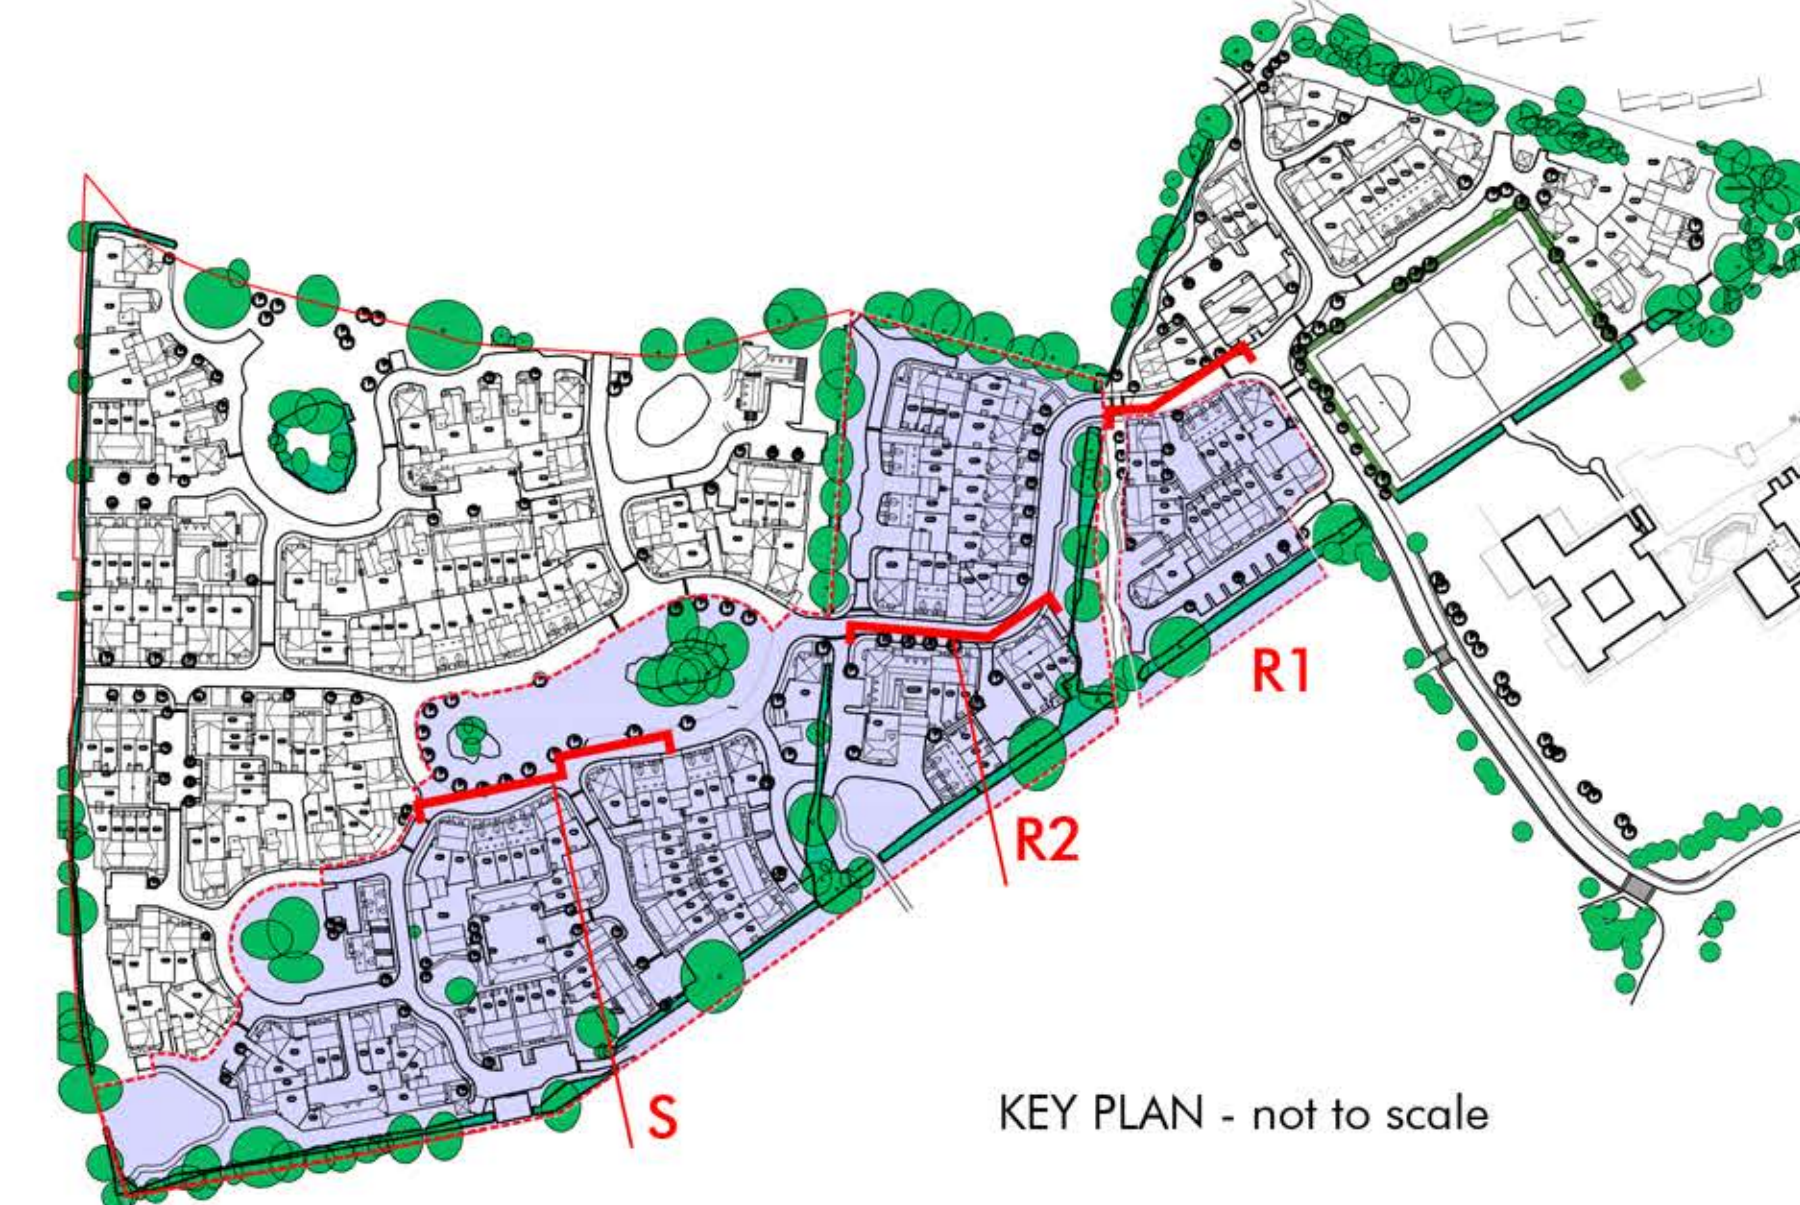

SITE SECTION S
BASELINE - 58.000m