



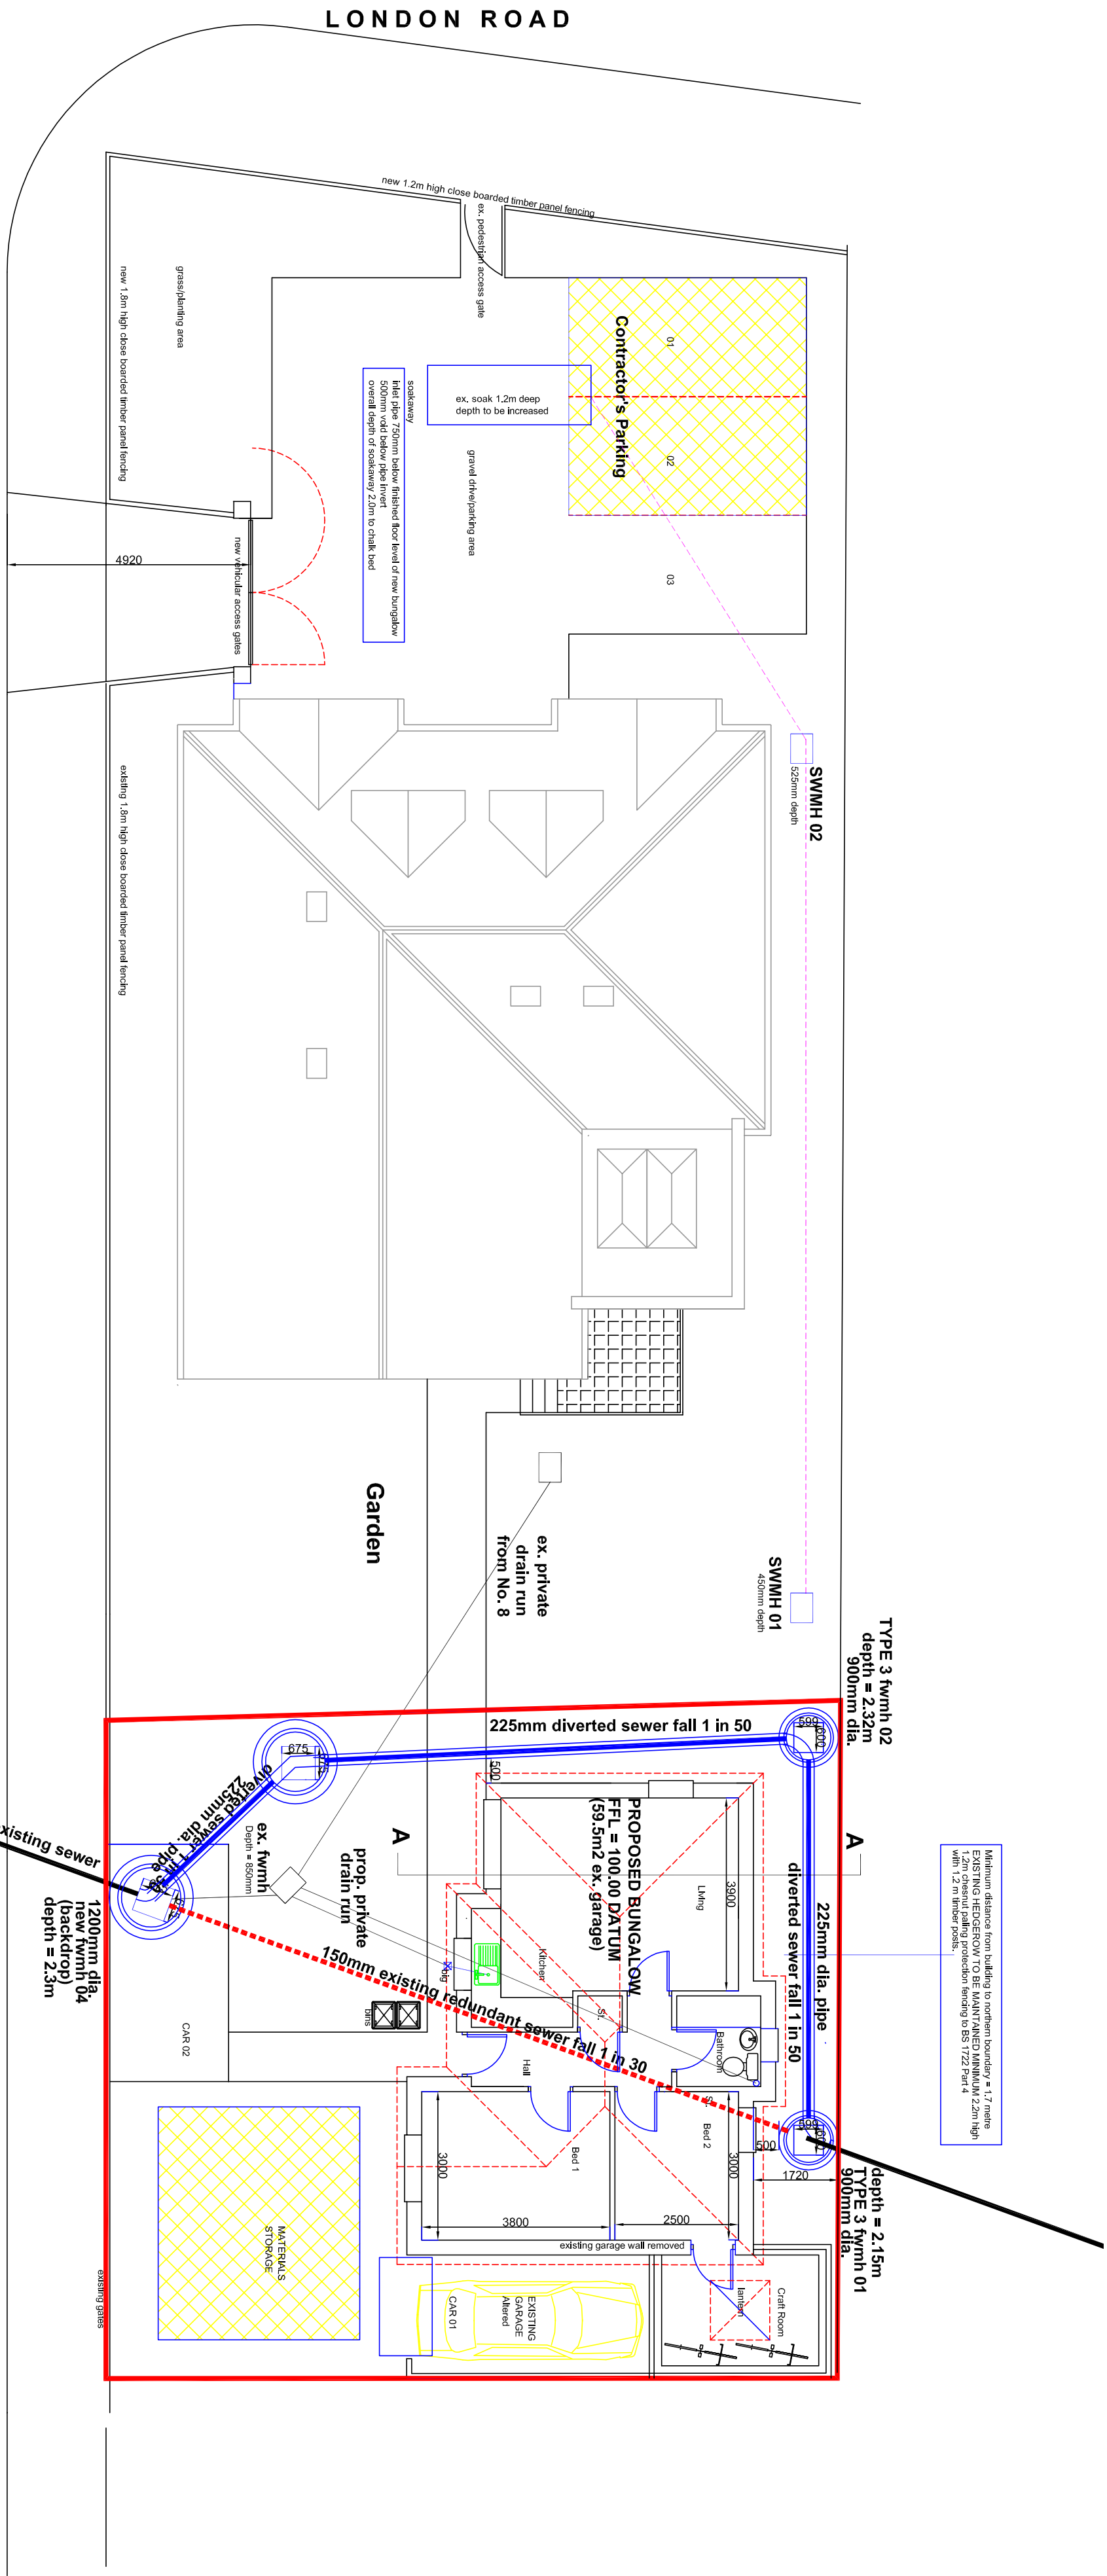

Contractor's Compound

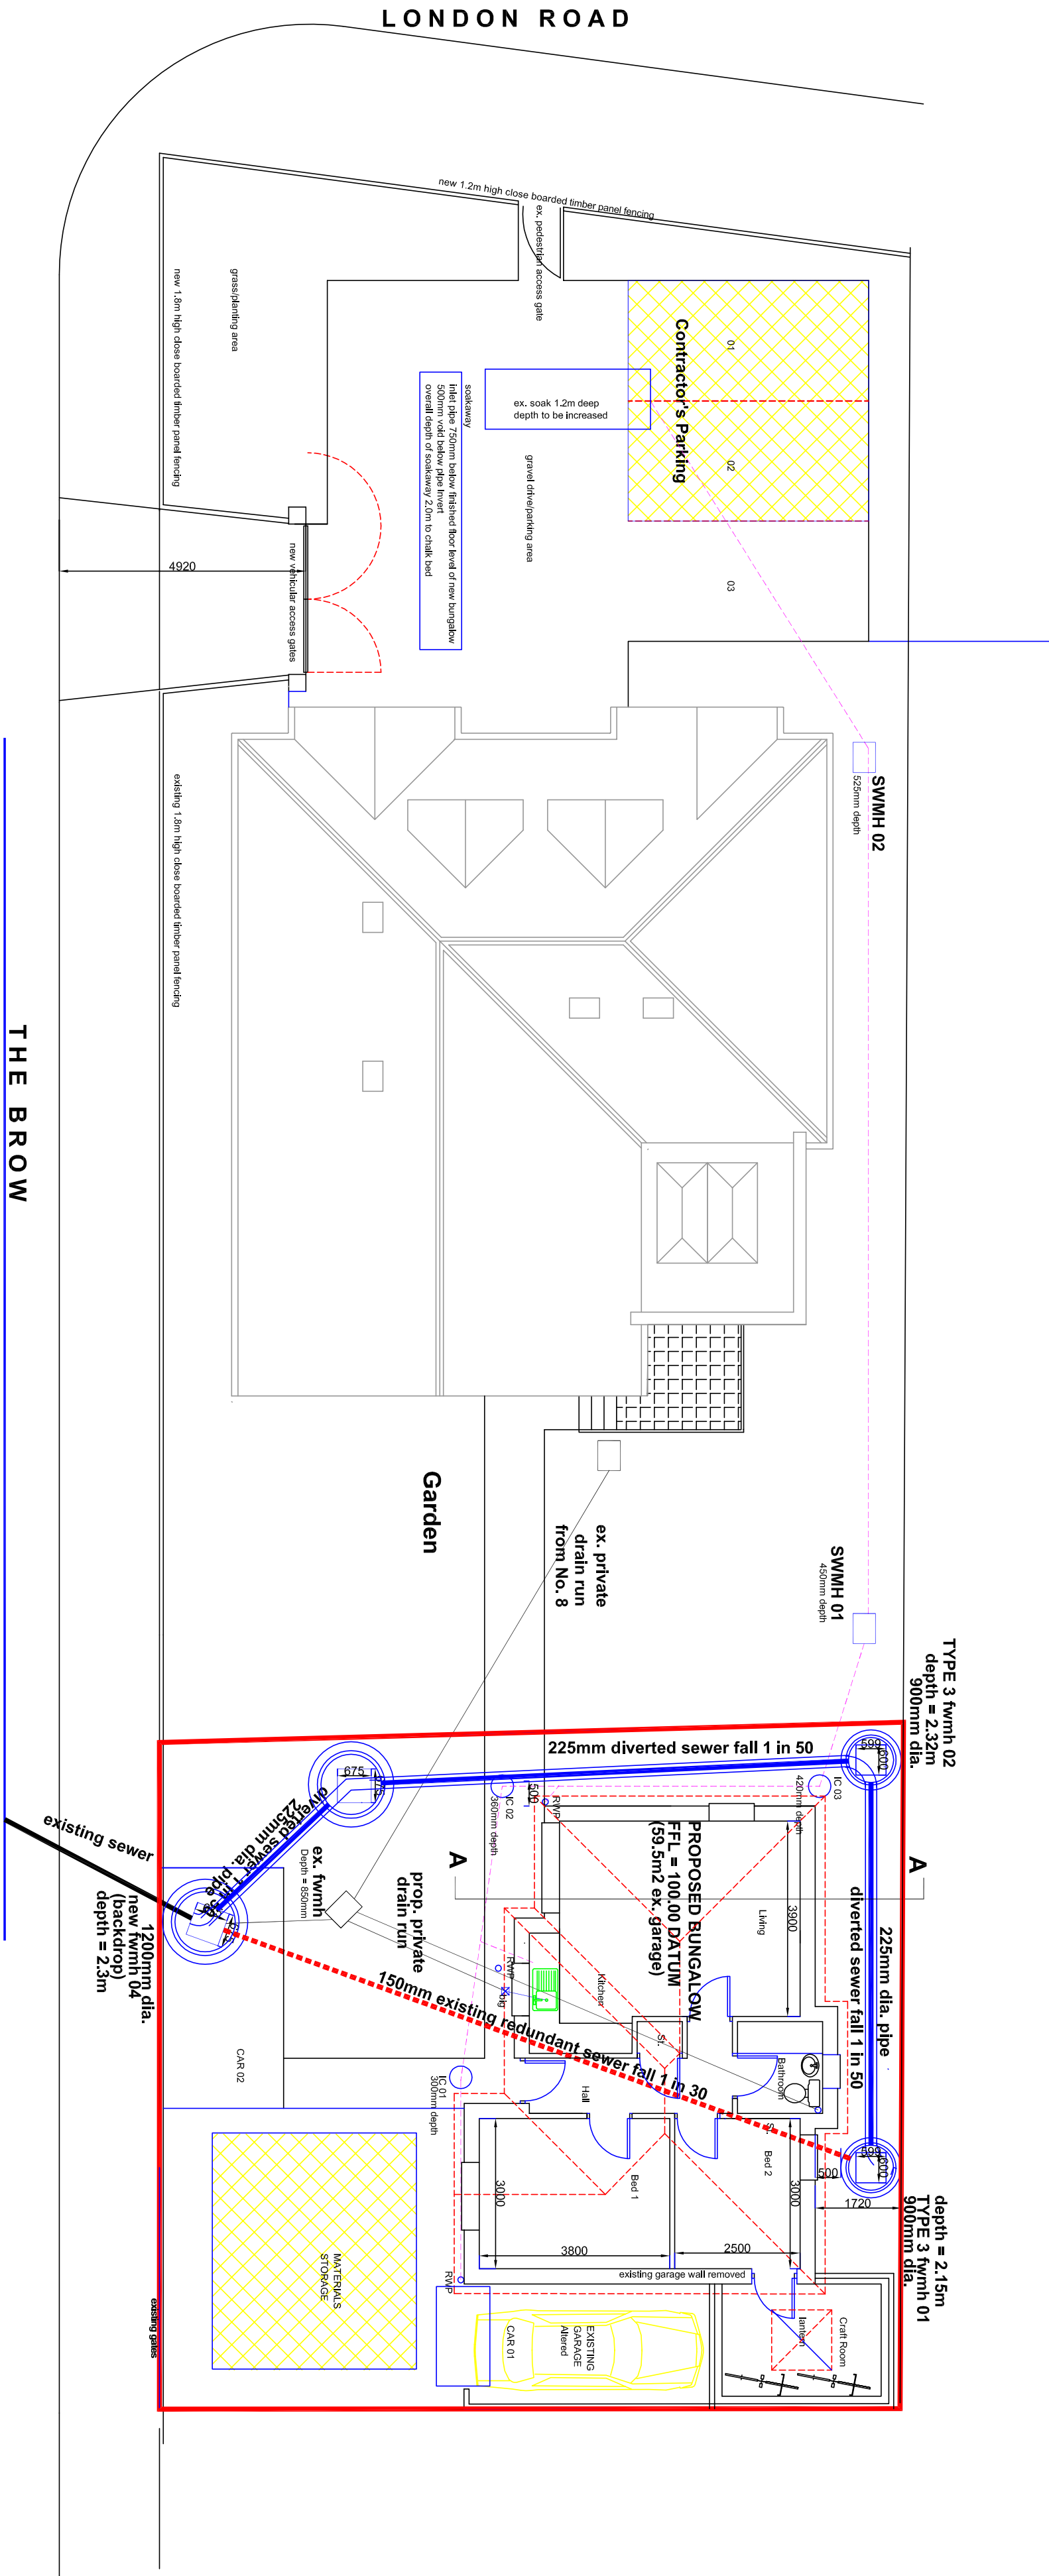

Surface Water Drainage * Boundary Treatments

Foul Water: MANHOLE SCHEDULE (fall 1 in 40)				Notes
MH	Cover	Invert	Depth	
FWMH 01	99.75	97.60	2.15m	
FWMH 02	99.75	97.43	2.32m	
FWMH 03	99.565	97.245	2.32m	
FWMH 04	99.50	97.20	2.3m	Backdrop mth

Surface Water: MANHOLE SCHEDULE (fall 1 in 100)				Notes
MH	Cover	Invert	Depth	
IC01	99.85	99.55	300mm	
IC02	99.85	99.49	360mm	
IC03	99.85	99.43	420mm	
SW01	99.85	99.40	450mm	
SW02	99.85	99.325	525mm	To enlarged Soakway

