



SCALE

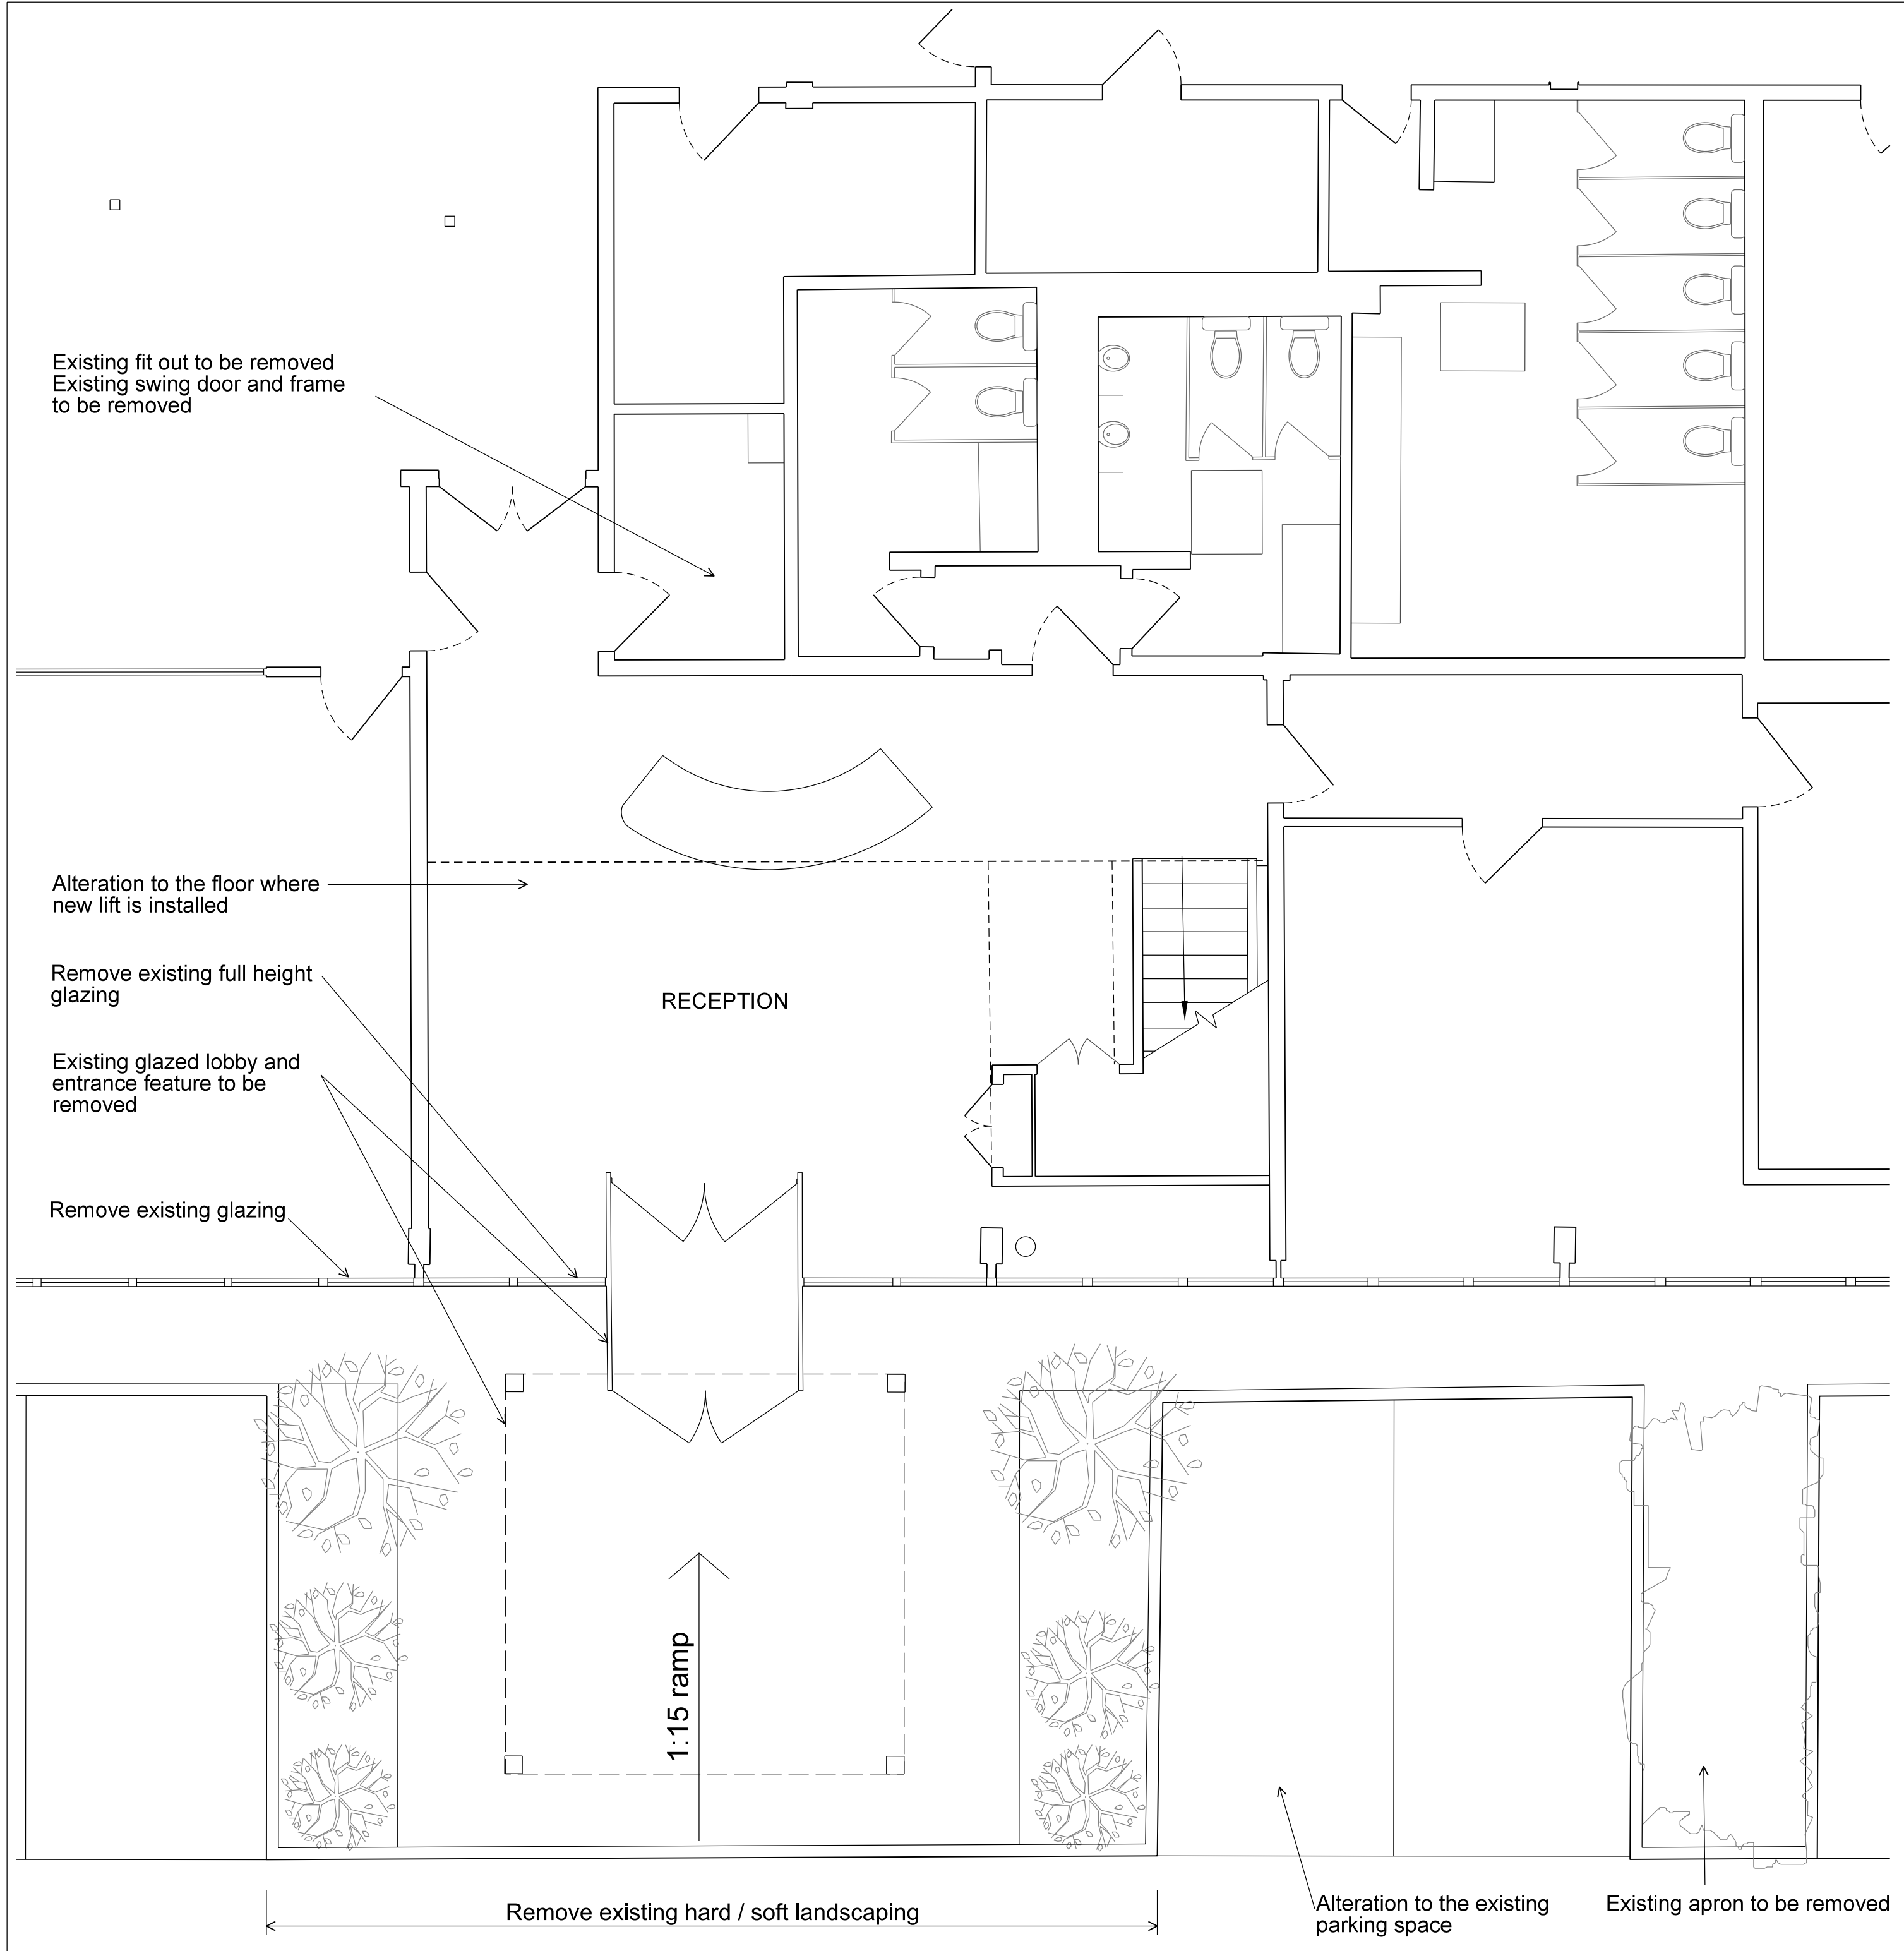

EXISTING GROUND FLOOR

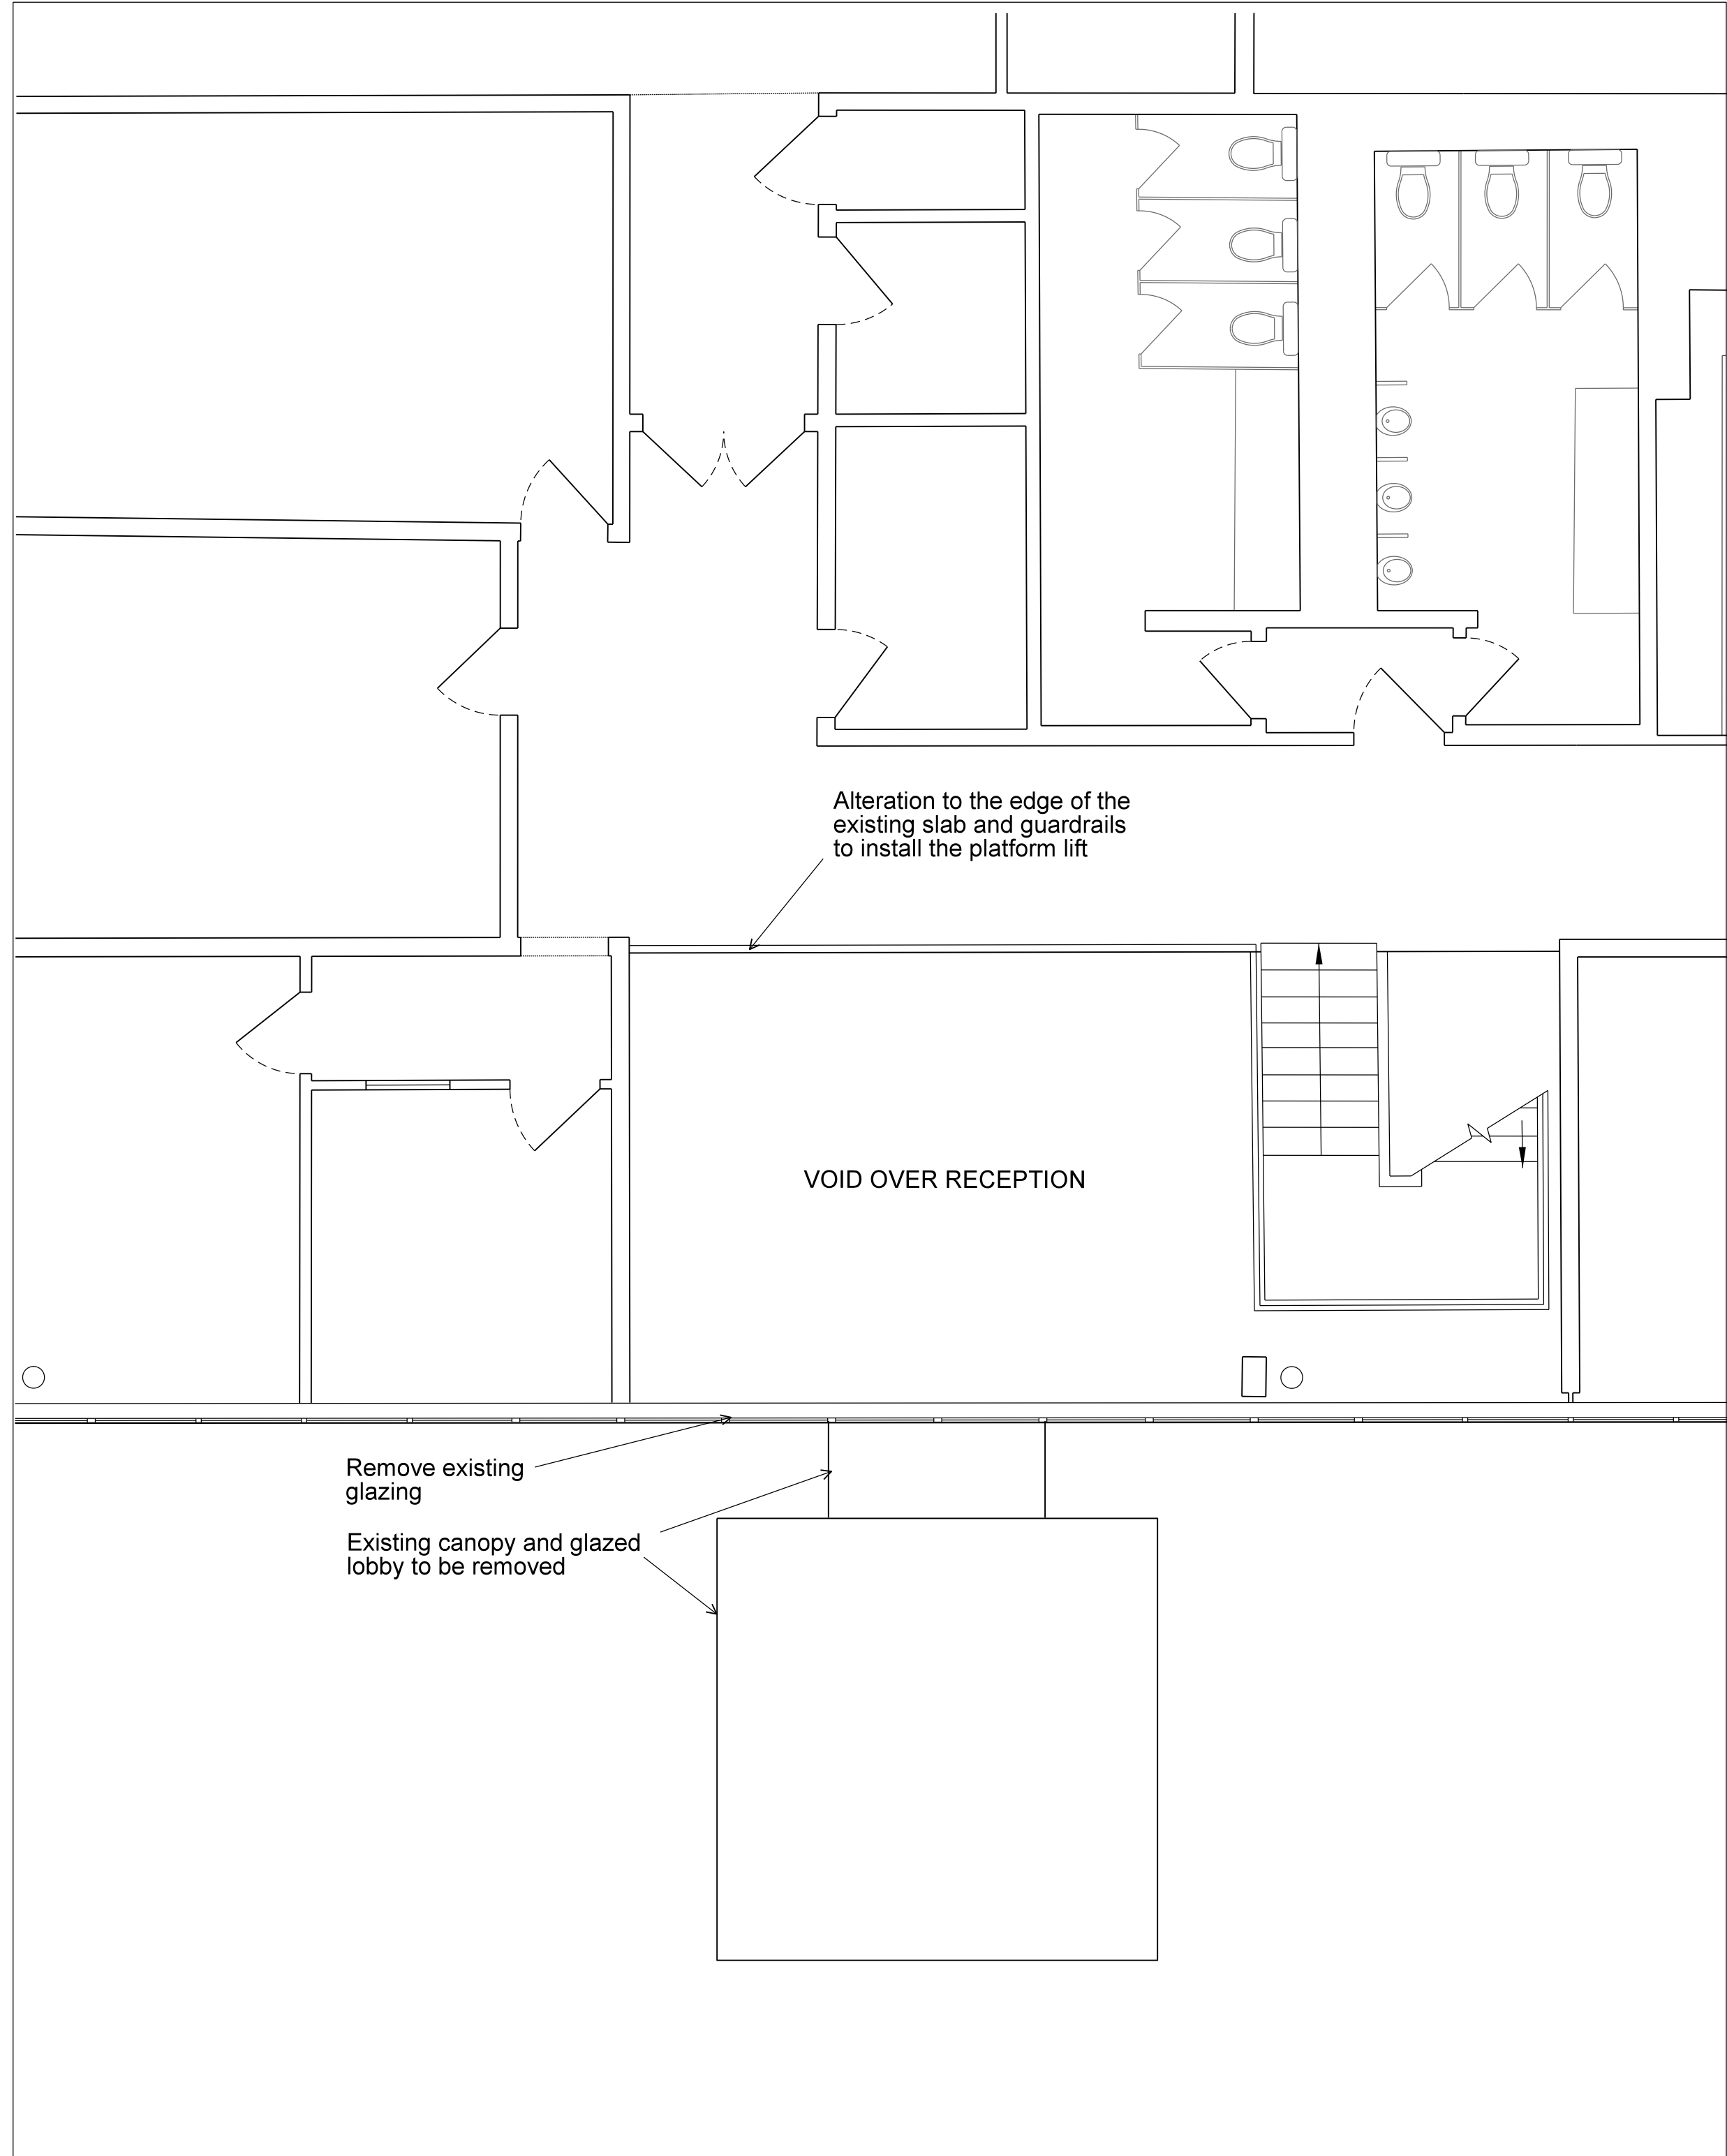

EXISTING FIRST FLOOR

B	14.02.19	Amendment further to comment regarding accessible parking space	MS
A	22.01.19	GENERAL AMENDMENTS	CP
REV.	DATE	NOTES	INT.

CLIENT / PROJECT
LONDON METRIC
WARTSILA
4 MARPLES WAY, HAVANT
DRAWING TITLE
EXISTING OFFICE ENTRANCE
AND RECEPTION
GROUND AND FIRST FLOOR
STATUS
PLANNING

DATE	21.09.18	DRAWN	MS	SCALE @ A1	1:50
PROJECT NUMBER	10609	UNIT	CL / SPS	TYPE A	REVISION
		US / COOK	CODE	NUMBER	LETTER

DRAWING NO.	10609	P	004	B
Site Location Plans	L	GA Plans	P	Exhibitions
Sections	S	Details	D	Printed Colour

THE RATCLIFFE GROVES PARTNERSHIP
LONDON
18 BEECHWOOD ROAD
LONDON WC1R 4EB
T. 020 7606 6666 E. london@rgp.co.uk
www.rgp.co.uk

MANCHESTER
105 MANCHESTER ROAD
BURY LANCASHIRE BL9 9TD
T. 0161 797 6009 E. manchester@rgp.co.uk

