


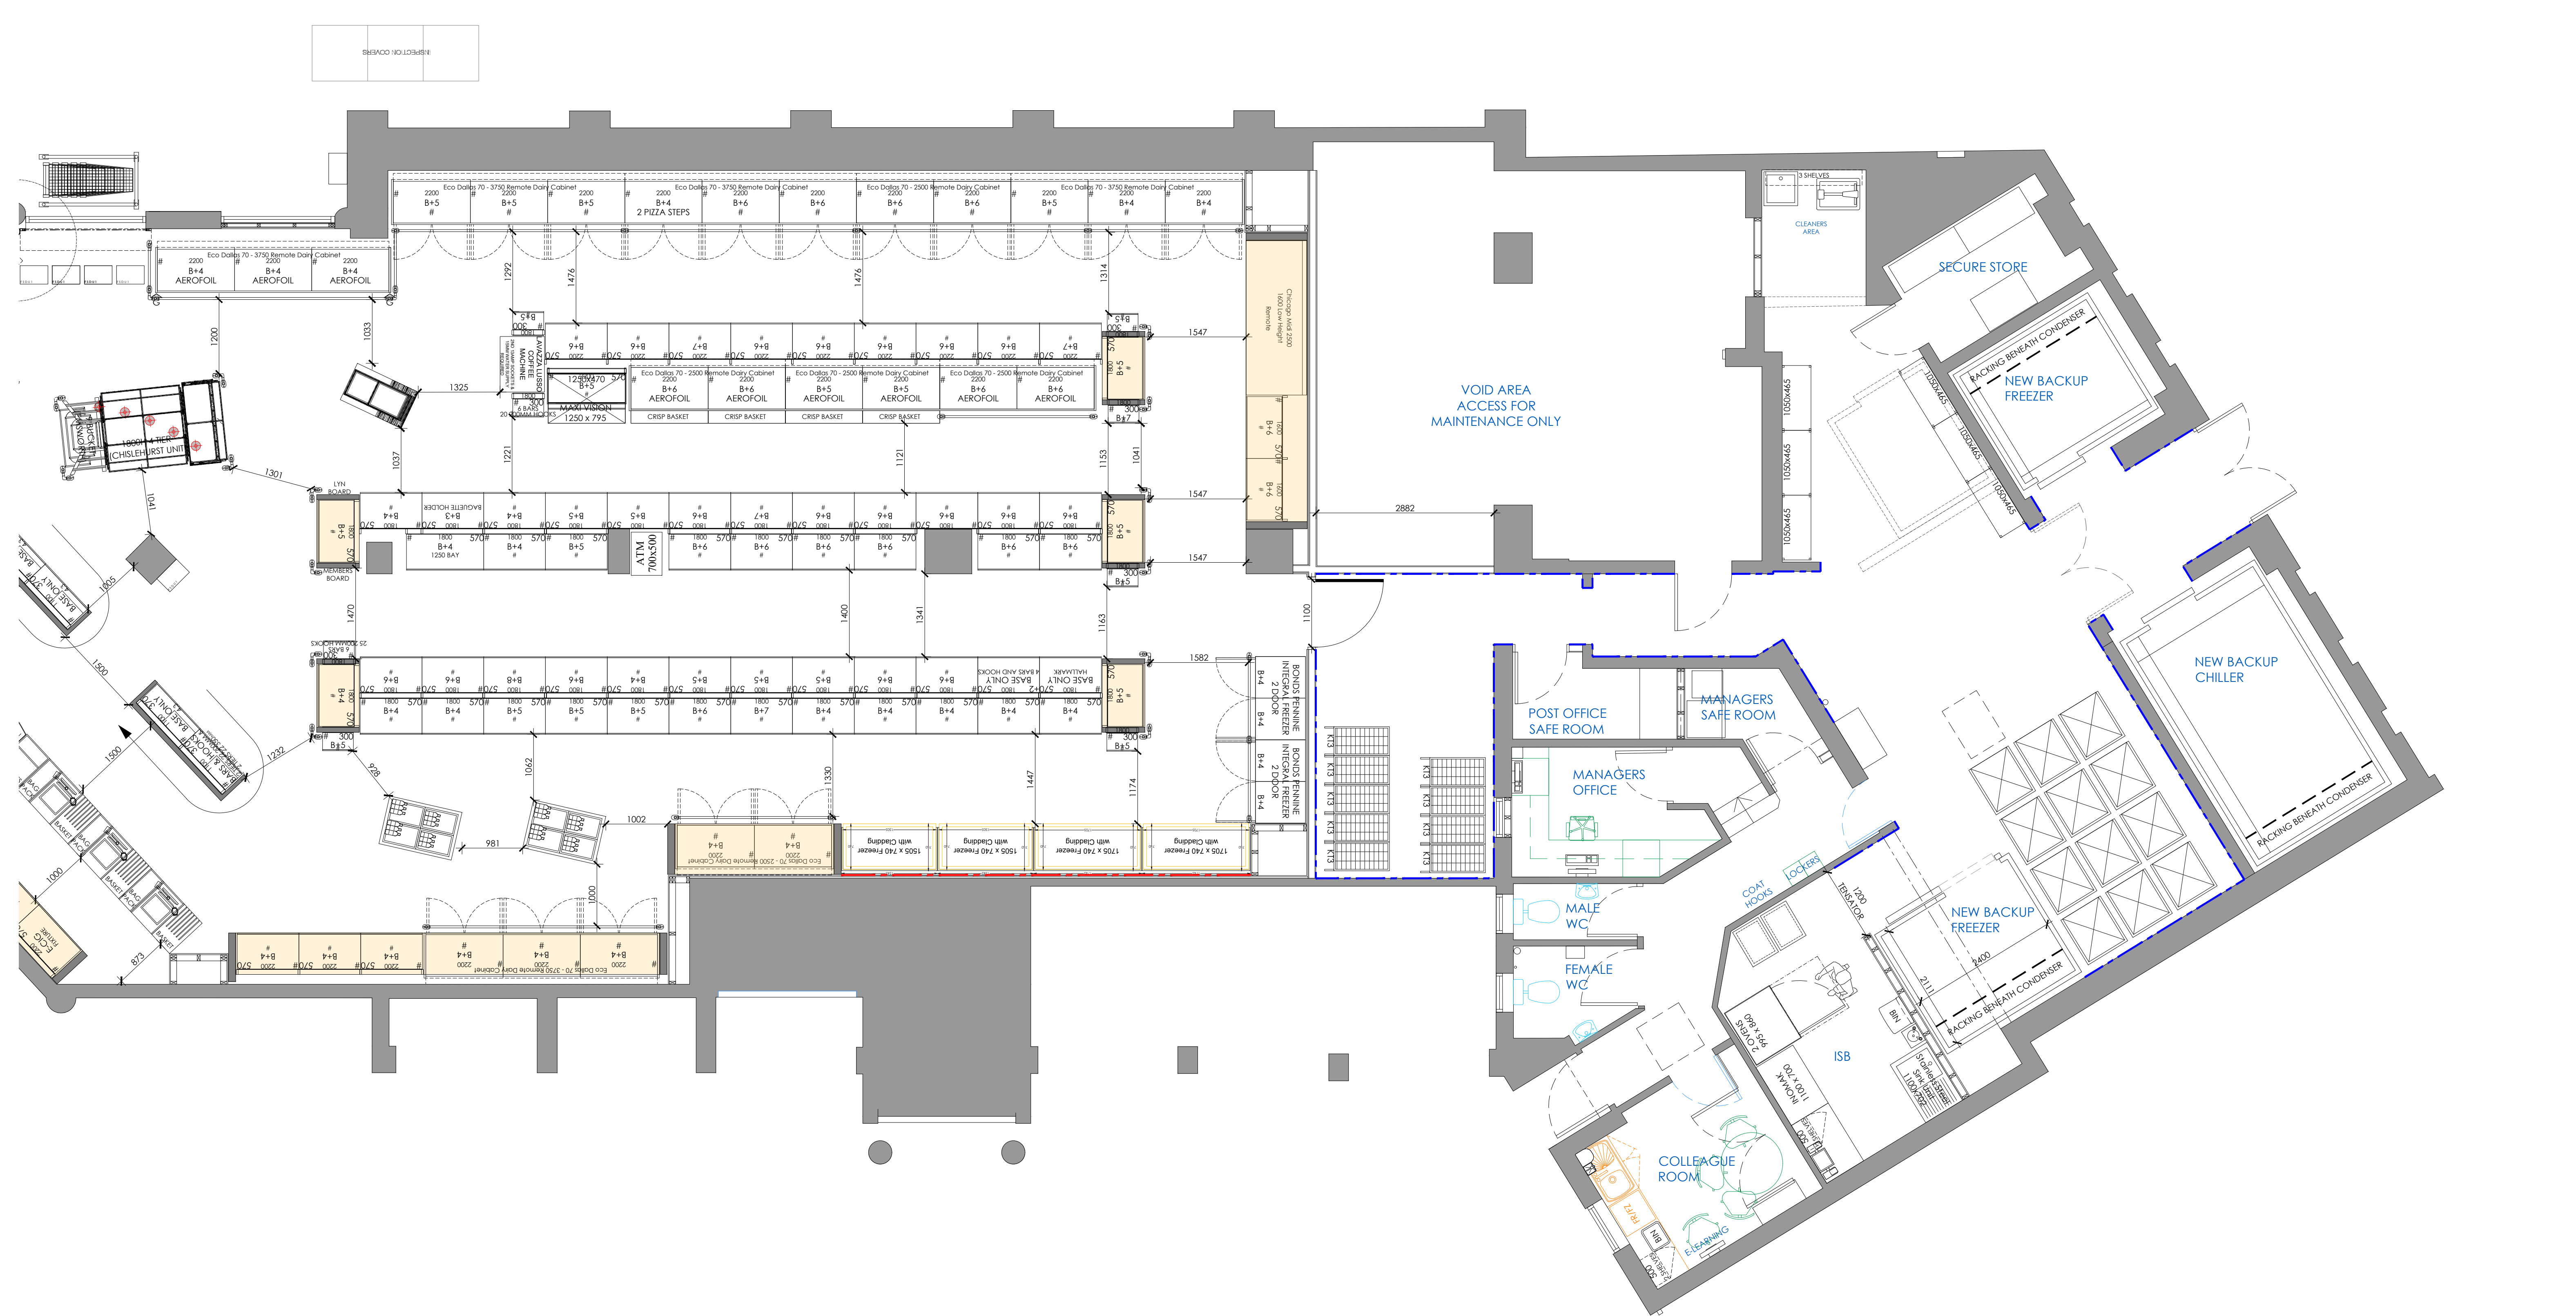

GENERAL ARRANGEMENT SHEET B

THIS DRAWING IS THE COPYRIGHT OF THE SOUTHERN CO-OPERATIVE AND MAY NOT BE COPIED, ALTERED OR REPRODUCED IN ANY FORM, OR PASSED TO A THIRD PARTY WITHOUT THE WRITTEN CONSENT OF THE SOUTHERN CO-OPERATIVE.

DO NOT SCALE FROM THIS DRAWING, EXCEPT FOR PLANNING PURPOSES. USE FIGURED DIMENSIONS ONLY.

DIMENSIONS SHOULD BE CHECKED AND VERIFIED ON SITE AND ANY DISCREPANCIES SHOULD BE REPORTED TO THE DESIGNER.

IF IN DOUBT ASK FOR CONFIRMATION.

AREAS	M ²	FT ²
SALES	278	2992
BOH	212	2282
GROSS	500	5382
FIRST	NA	NA
SUB-LET	NA	NA
MOTHBALLLED	NA	NA

REVISIONS

REV	DESCRIPTION	DRAWN	CHKD	DATE
-	1ST ISSUE	ML	**	13/06/18
-	2ND ISSUE	SL	**	30/07/18
A	FRONT BOLLARD POSITIONS REMOVED EXCLUDING NEW ATM POD BOLLARDS. NEW WALL AND FENCELINE REMOVED AT REAR OF BUILDING.	ML	**	03/10/18
B	2nd DRAWING SHEET UPDATED TO REFLECT REMOVAL OF ATM	ML	**	01/11/18

ISSUED FOR: **CONSTRUCTION**

southern coop
Property Department
1000 Lakeside, Western Road, Portsmouth, PO6 3FE
T: 023 9222 2500 | F: 023 9222 2650

PROJECT:
**2 HIGH STREET
EMSWORTH
HAMPSHIRE
PO107AW**

DRAWING TITLE
**GENERAL ARRANGEMENT SHEET B
PROGRESS FORMAT**

DRAWING SCALE 1:50	SHEET SIZE SHEET No. A1 2 of 2	DRAWN ML	CHKD ML	DATE 21/05/18
DRAWING NUMBER SC-079-V1-GF-DR-K-0001				REVISION B