


residents are not exceeded. Confirm MCP
Site is for 3 plots.

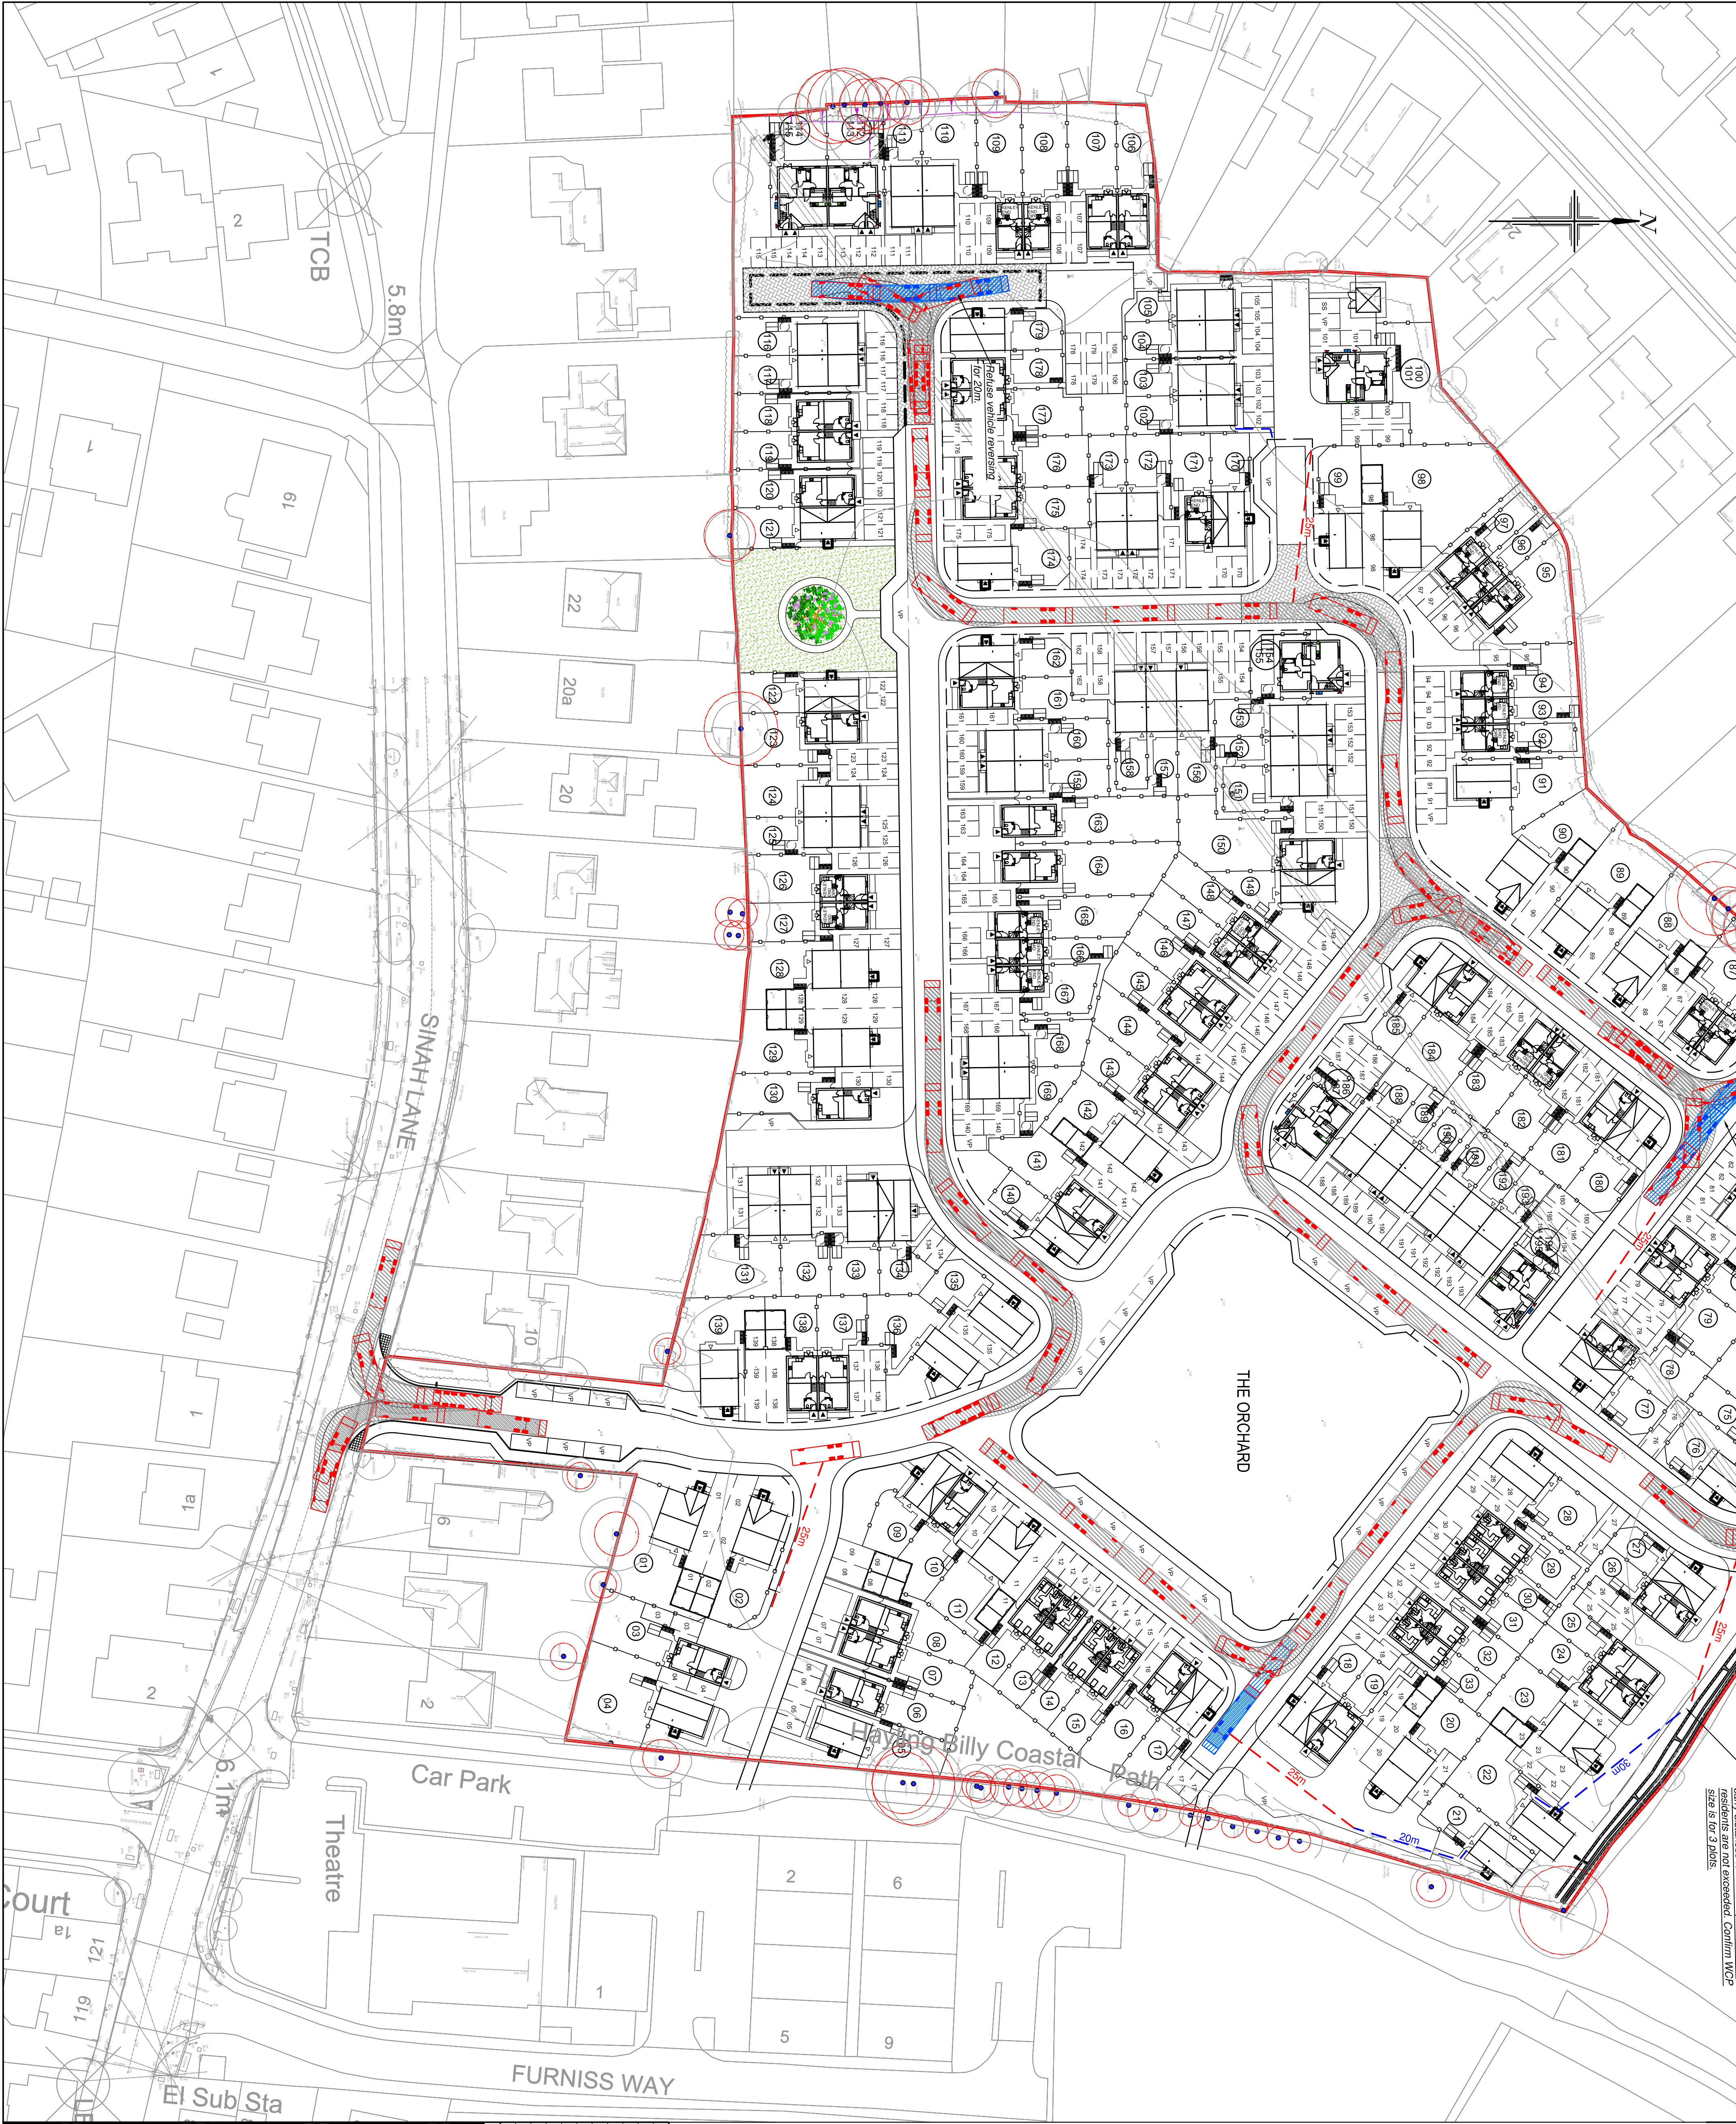


NOTES

- All dimensions are in metres unless stated otherwise.
- Do not scale from this drawing. Only written dimensions are to be used.
- Site layout based on ID Partnership Proposed Site Layout, project number N812517, drawing number PL-02 Rev A dated June 2018 received 03.07.2018
- Topographic Survey as per Stielme Ltd. Site Survey drawing number 36HX010B dated May 2018.
- Layout review is subject to receipt of finalised layout proposal and the final highway layout design will be subject to the outcome of consultation with Hampshire County Council.
- Red indicates vehicle moving forward, blue indicates vehicle reversing.

CONSIDERATIONS FOR REFUSE STRATEGY

- Allowable carry distance for bins for residents is 30m.
- Allowable carry distance for bins for refuse operatives is 25m, 10m for Eurochris.


VEHICLE DESCRIPTION FOR SWEEP PATH ANALYSIS

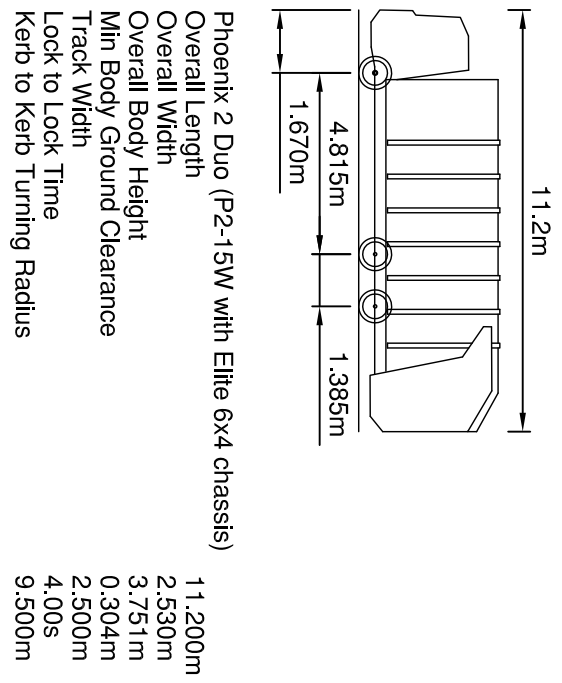

KEY

- Site Boundary
- Total carry distance for Refuse Operative
- Total carry distance for Resident
- Road Protection Area

KEY - SWEEP PATH ANALYSIS

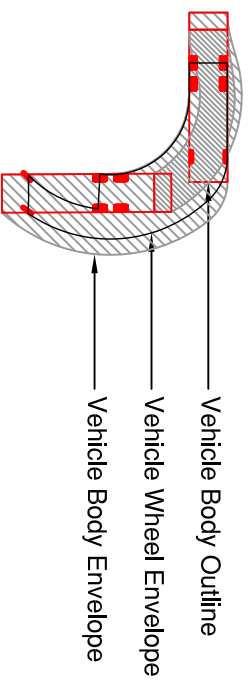

Rev	Date	Details	By	Checked
B	04.07.18	Updated in accordance with latest IDP Site Layout PL-02A	SNV	VP
A	22.06.18	Layout review updated in accordance with IDP Proposed Site Layout SL-02 Rev.C received 21.06.2018	SNV	TNS

Client:-



Site:-	Drawing Title:-
Sinah Lane Haying Island	REFUSE VEHICLE SWEEP PATH ANALYSIS SHEET 1 OF 2

Date:	June 2018	Scales:	1:500 at A1
Drawn:	VI	Checked:	SRV
Drawing No.	BSO/E4513/020 B		

FOR INFORMATION ONLY



Rogers Cory Partnership
Architectural and Civil Consultants
The Old School Old School Road
Hook Hampshire RG27 7NJ
T: 01256 769749 E: m@rcorpallpartners.co.uk W: rcorpallpartners.co.uk