




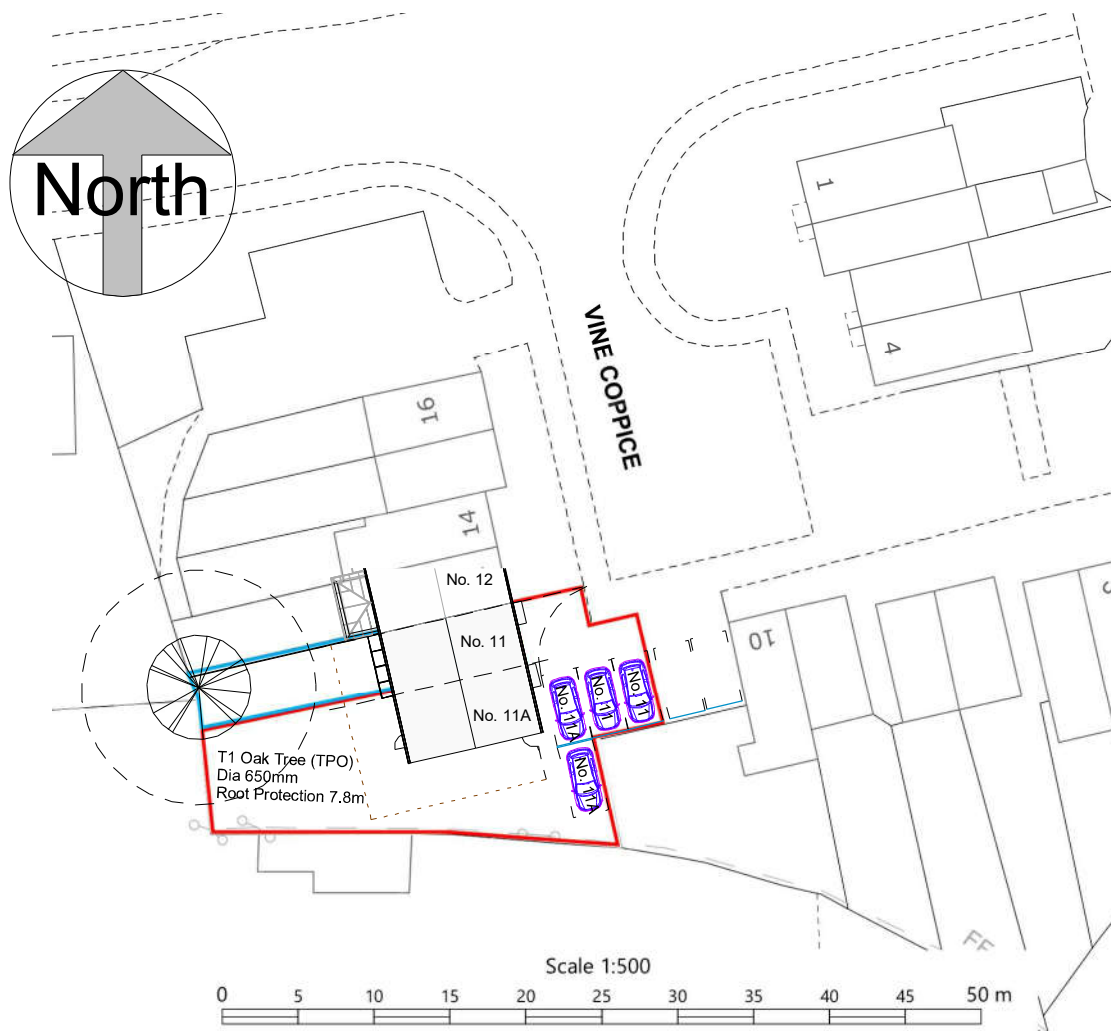

Roof Plan

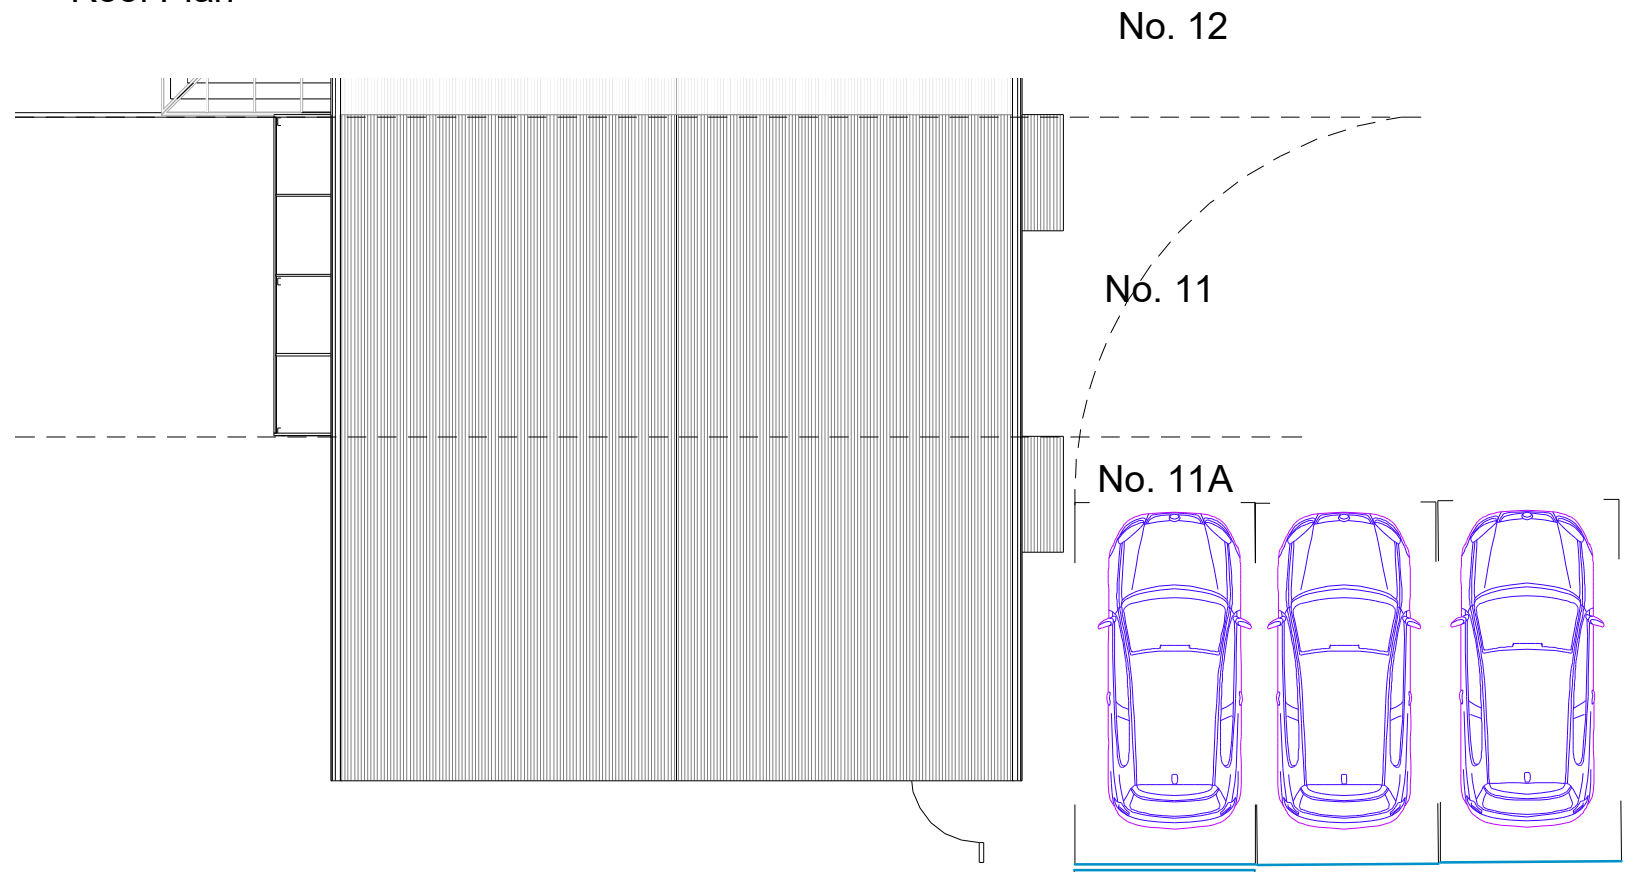

Ground Floor

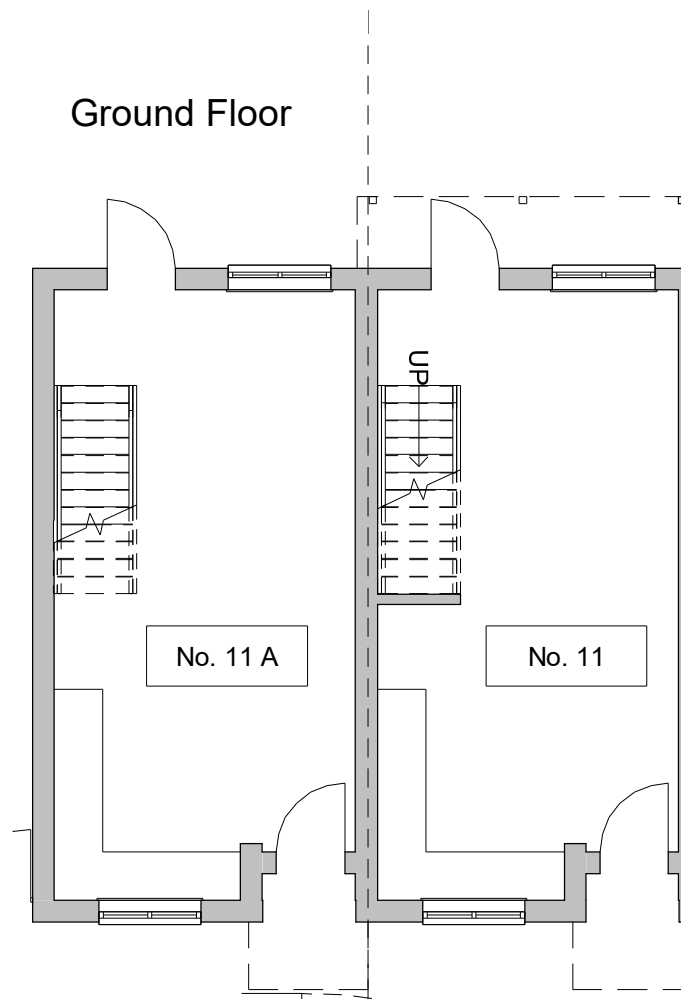

First Floor

