

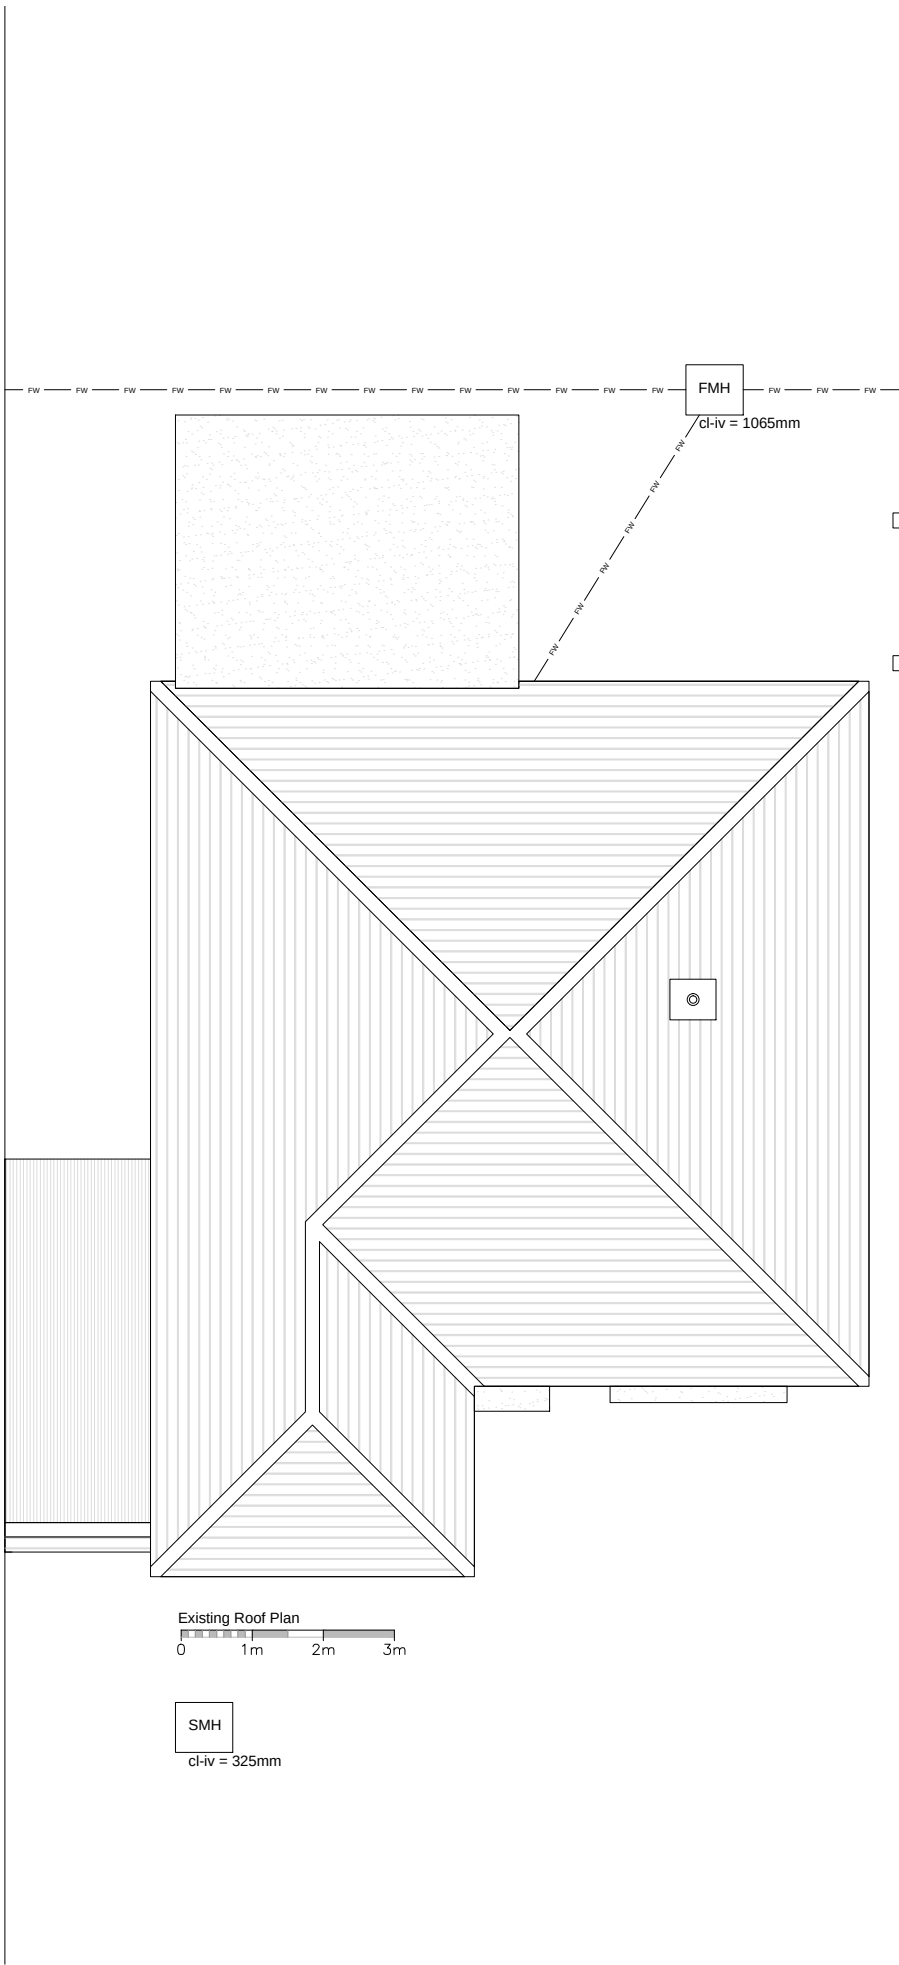


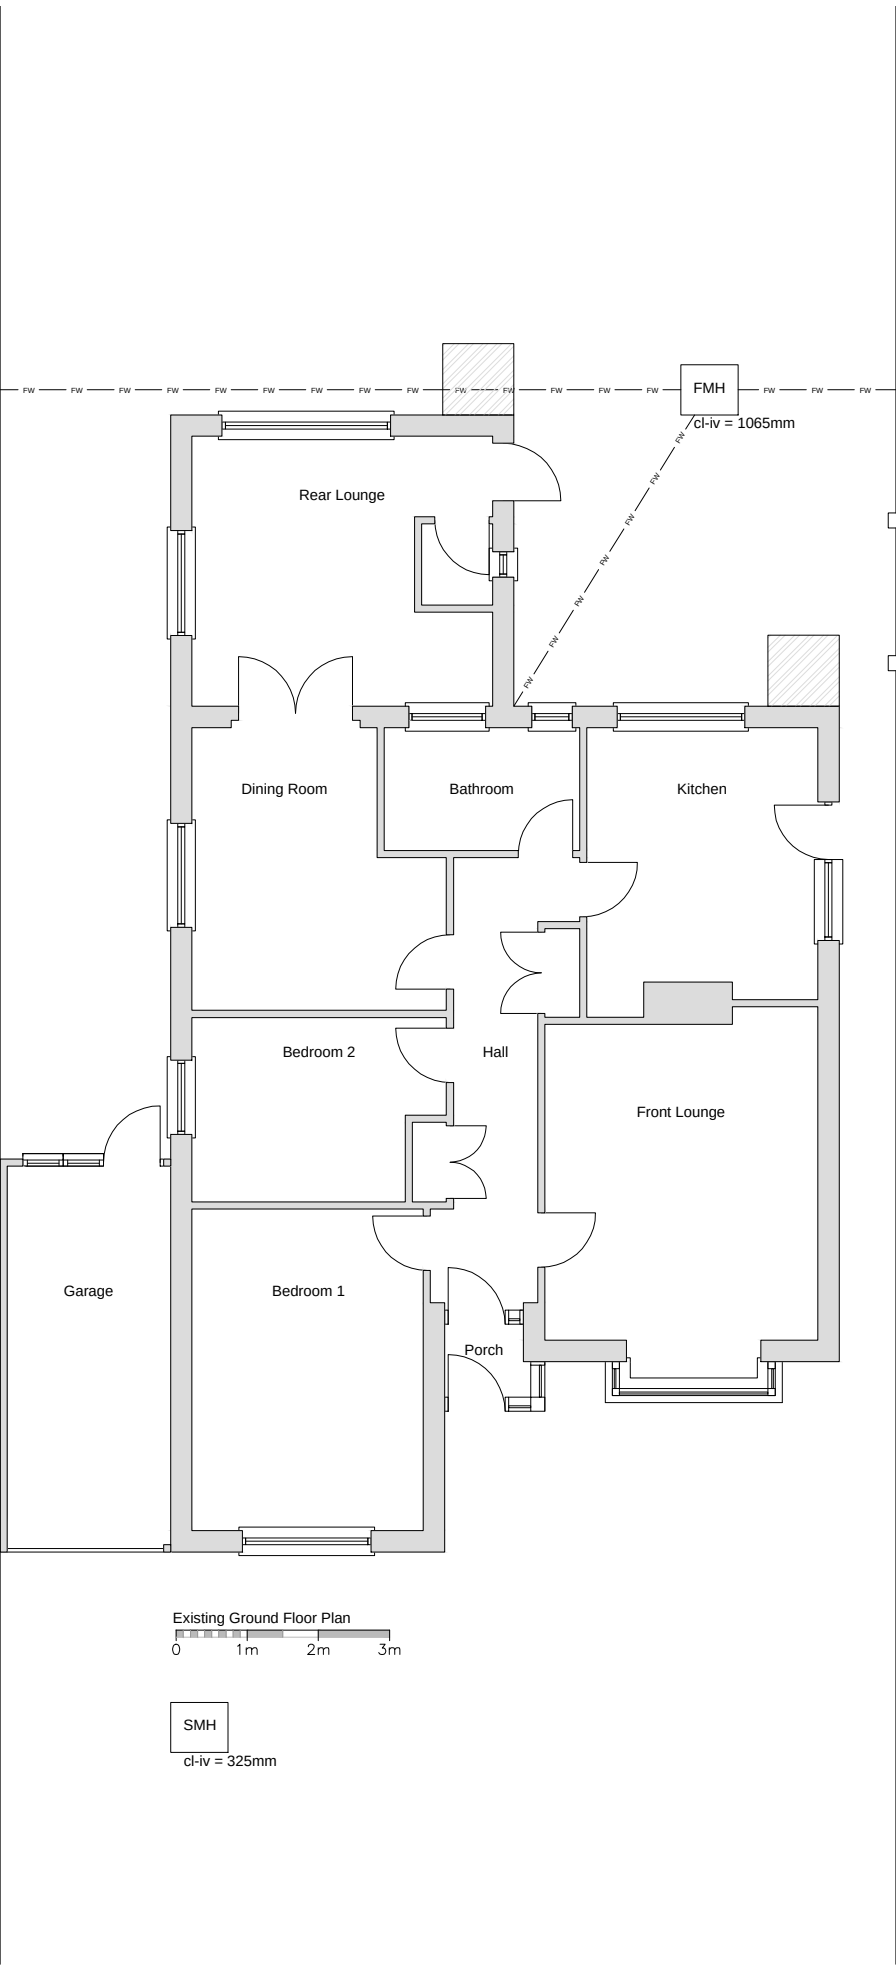


Ordnance - 1:1250

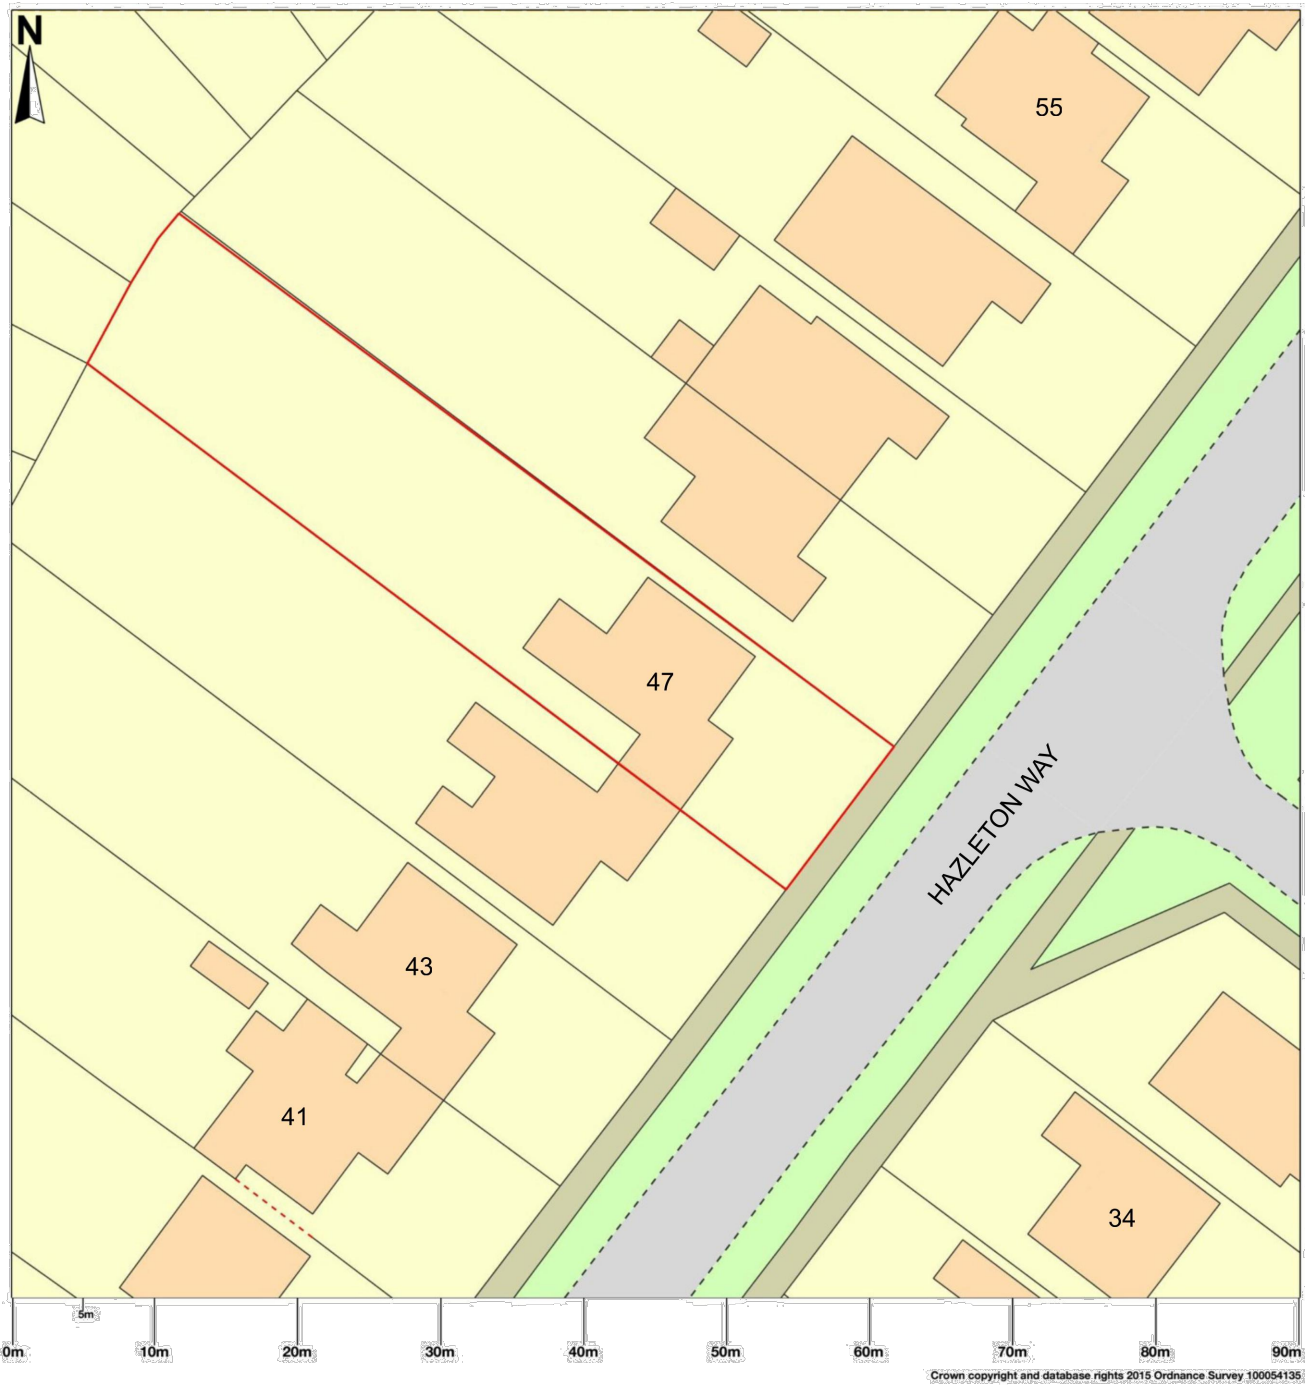

Map area bounded by: 469720.111485 469810.111575. Produced on 19 June 2018 from the OS National Geographic Database. Reproduction in whole or part is prohibited without the prior permission of Ordnance Survey. © Crown copyright 2018. Supplied by: UKPlanningMaps.com a licensed OS partner (100054135). Unique plan reference: b90huk/256545/349914.

Ordnance - 1:500

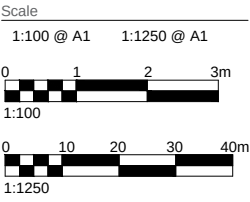

Date	Drawn	Checked
30/09/2018	FB	
Project Title		
47 Hazleton Way PC086P		
Drawing Title		
Existing plans, elevations & ordnance		
Status		
Concept Design		
Job Number		
100		
Drawing Number		
1006		
Revision		
1		