

	Plant schedule				
	Species	Form	Height	Spec.	Density
No	Trees				
4	Acer campestre	std	12-14cm	air pot	as show n
2	Betula pendula	std	12-14cm	air pot	as show n
1	Corylus avellana	m/s	2-5-3m	air pot	as show n
1	Ilex Nellie R Stevens	std	12-14cm	air pot	as show n
3	Malus 'Rudolph'	std	12-14cm	air pot	as show n
5	Prunus avium	std	12-14cm	air pot	as show n
2	Tilia cordata	std	14-16cm	air pot	as show n
No	specimen plants				
1	Amelanchier lamarckii	shrub	multi-stem 250-300cm	65L cg	as show n
No	shrubs and groundcover				
7	Bergenia cordifolia 'Purpurea'	shrub	n/a	2L cg	5/m2
13	Choisya ternata 'Sundance'	shrub	40-60cm	5L cg	4/m2
17	Cistus 'Anne Palmer'	shrub	n/a	5L cg	5/m2
9	Escallonia rubra macrantha	shrub	40-60cm	5L cg	4/m2
8	Euonymus fortunei 'Emerald gaiety'	shrub	20-30cm	3L cg	5/m2
12	Fuchsia 'Sunray'	shrub	n/a	3L cg	5/m2
23	Hebe rakiensis	shrub	n/a	2L cg	5/m2
6	Hebe 'Purple Shamrock'	shrub	n/a	2L cg	5/m2
8	Mahonia 'Cabaret'	shrub	20-30cm	5L cg	4/m2
4	Skimmia 'japonica' 'Rubella'	shrub	20-30cm	5L cg	4/m2
16	Sarcococca hookeriana var. humilis	shrub	20-30cm	5L cg	4/m2
15	Sarcococca hookeriana 'Winter Gem'	shrub	20-30cm	5L cg	4/m2
8	Stipa tenuissima	shrub	n/a	2L cg	6/m2
	hedging				
72	Euonymus japonicus 'Green Rocket'	shrub	60cm	10L	3 perlinm
	native hedging (bare root stock to be planted between Nov and March)				
	Acer campestre				
7	Cornus sanguinea	hedge plant	1.2-1.5m	br	5/lin m
7	Corylus avellana	hedge plant	1.2-1.5m	br	5/lin m
7	Crataegus monogyna	hedge plant	1.2-1.5m	br	5/lin m
5	Ilex aquifolium	hedge plant	1.2-1.5m	15L pot	2/lin m
7	Prunus spinosa	hedge plant	1.2-1.5m	br	5/lin m
7	Prunus padus	hedge plant	1.2-1.5m	br	5/lin m
7	Rosa canina	hedge plant	1.2-1.5m	br	5/lin m
7	Viburnum opulus	hedge plant	1.2-1.5m	br	5/lin m



Prunus avium (mature height: 15–30m)



Amelanchier lamarckii multi stem
(mature height: 4m)



Ilex 'Nellie R Stevens' (mature height: 7)



Malus 'Rudolph' (mature height: 7m)



Tilia cordata (mature height: 20m+)




Acer campestre (mature height: 15–25 m)



Corylus avellana (mature height: 10m)



Betula pendula (mature height: 25m)

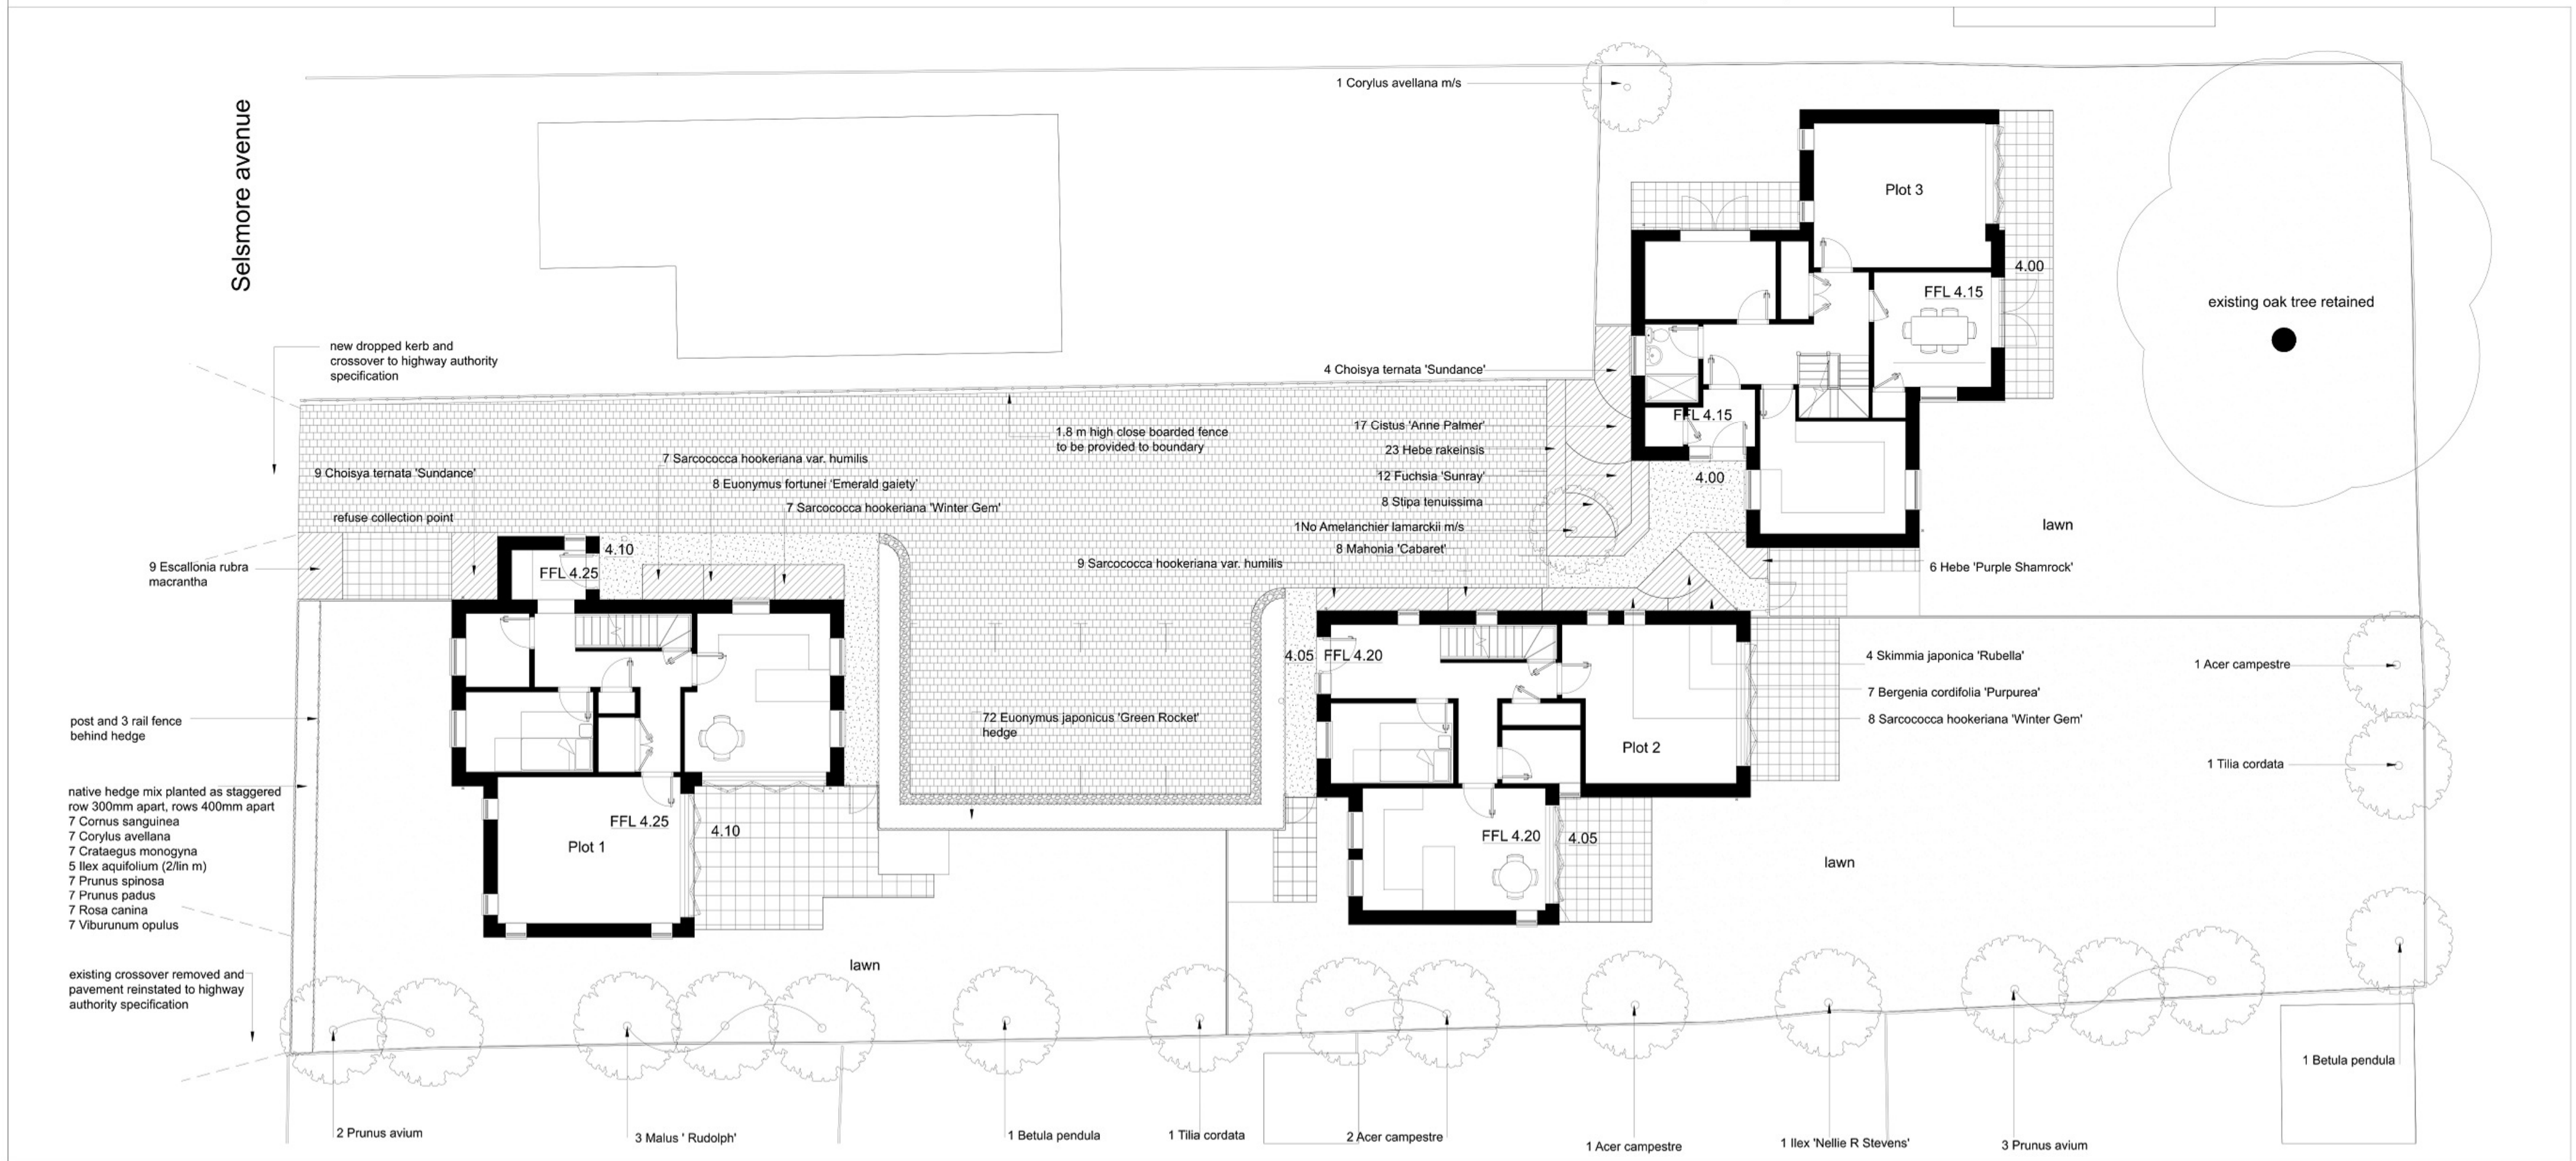

Contractors are not to scale dimensions from this drawing

Revision

Date _____



 **landscape perspective**
Chartered Landscape Architects

2 Hare Hill Close
Woking
Surrey
GU22 8UH

T: 01483 343176 M: 07894 075577
www.landscapeperspective.co.uk

Client

Prestige Homes (south) Ltd

Project
7 Selsmore Avenue Hayling Island

Title

detailed planting plan and tree images

Status

for planning

Scale

N13

Drawn

AR

Date: _____

April 2019

Original size 100mm

Copyright Landscape Perspective Ltd