
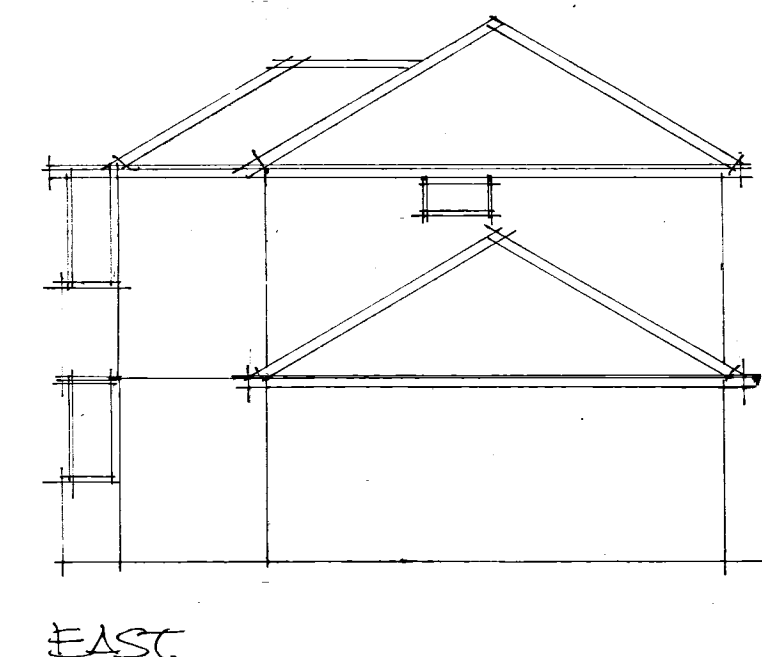


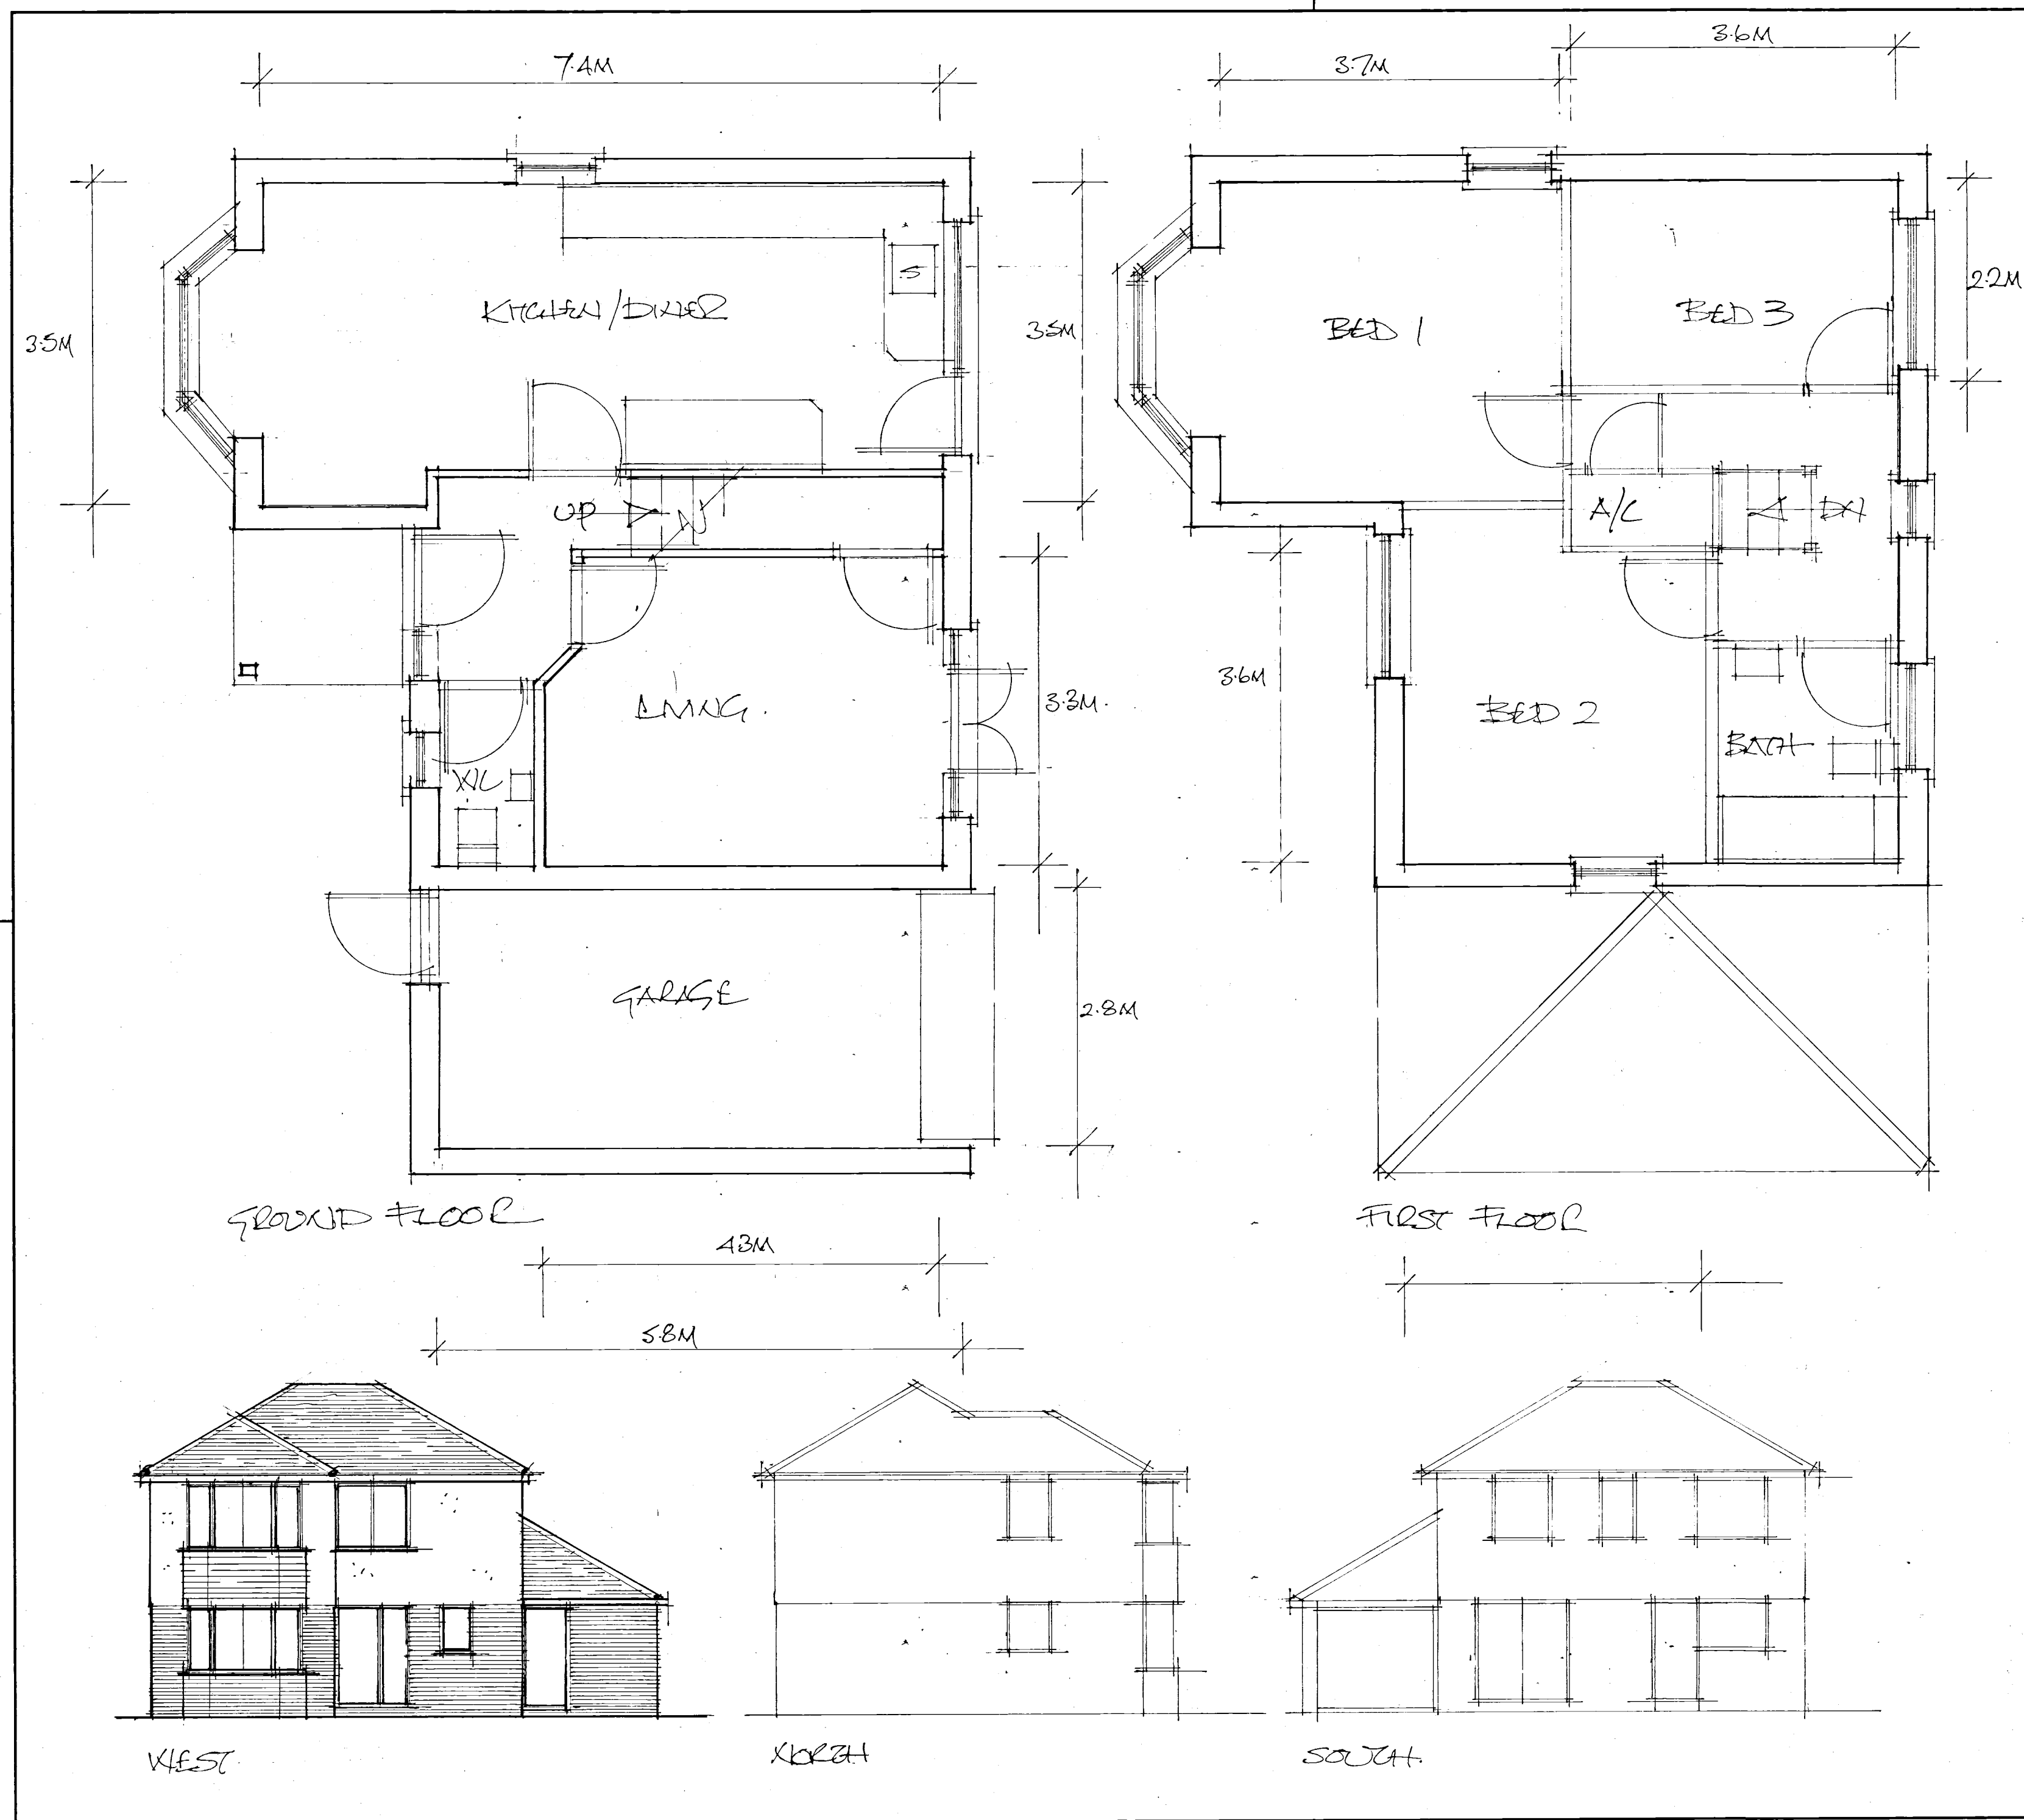

A		Revision	
Date		Revision	
© copyright			
THORNS YOUNG ARCHITECTURAL			
THORNS YOUNG LTD CHARTERED BUILDING CONSULTANTS Website: www.thornsyoun.co.uk			
Fareham 21 Middle Road Park Gate SO31 7QH Tel: (01329) 888 322		Portsmouth 232 London Road North End PO2 9JQ Tel: (02392) 672 883	
Client			
MR + MRS. P. MARKER			
Job Title			
LAND ADJACENT TO SERPENTINE ROAD WIDLEY WATERLOOVILLE			
Drawing Title			
PROPOSED DETAILLED 3 BED HOUSE WITH ATTACHED GARAGE			
Scale 1:50 + 1:100			
Date SEP. 2018		Drawn by	
Drg. No. 2151: 18 A		Rev.	