


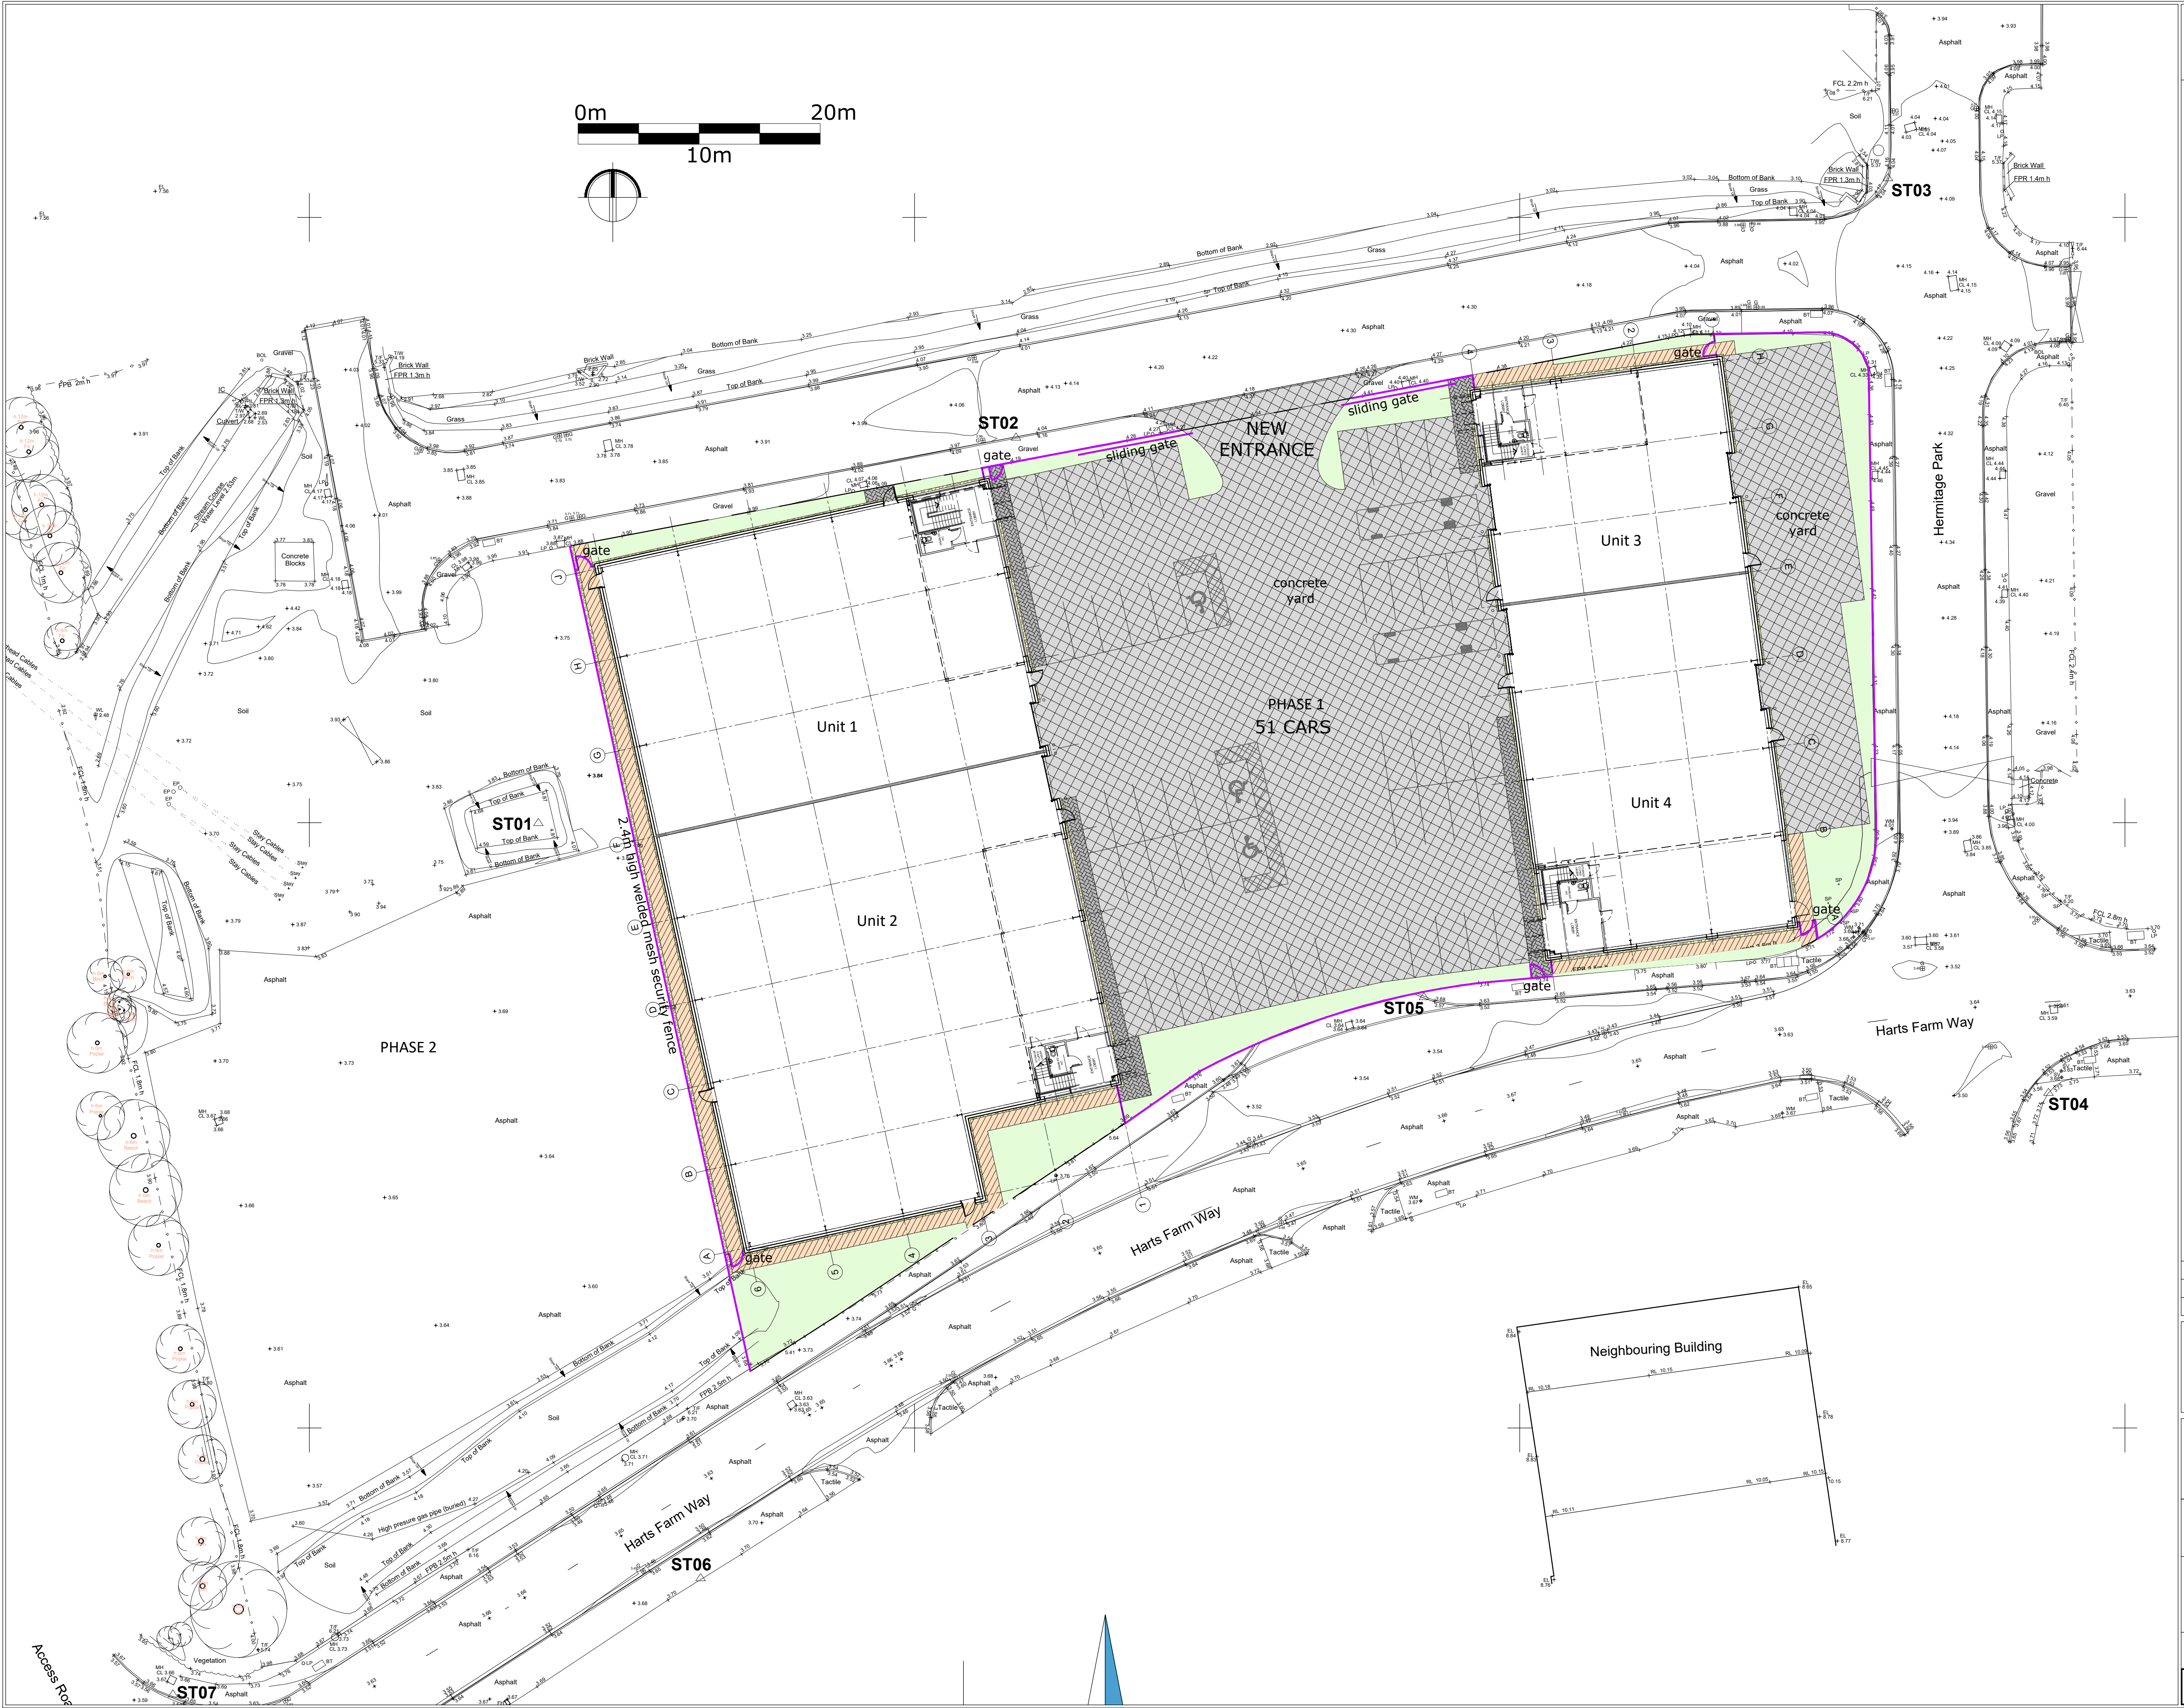

Disclaimer:
Survey information produced by Designbase
Surveying & BIM drawing no.
DB3192-TOPO-283895521.

Notes:
KEY:
2.4m High Weld Mesh Security Fence

- LANDSCAPE MATERIALS:**
- In-situ concrete with light brush finish(with painted white Lines)
 - Painted yellow lines for disabled car parking space
 - Marshall's interlocking concrete blocks
 - In-situ concrete with light brush finish footpath
 - Consolidated crushed stone chipping's
 - Soft Landscaping

C2 Gates adjusted	11.12.2018	WR	HA
C1 Issued for Comment	05.12.2018	WR	HA
Rev.: Notes:	Date:	Dwn:	Iss:



hale
ARCHITECTURE | DESIGN MANAGEMENT
22C Leathermarket Street, London, SE1 3HP

Project:
Harts Farm Way
Havant

Drawing Title:
Hard Landscaping
Phase 1

Project No: 18079	Scale @ A1/A3: 1:250 / 1:500
Drawing No: 18079-1005	Revision: C2