


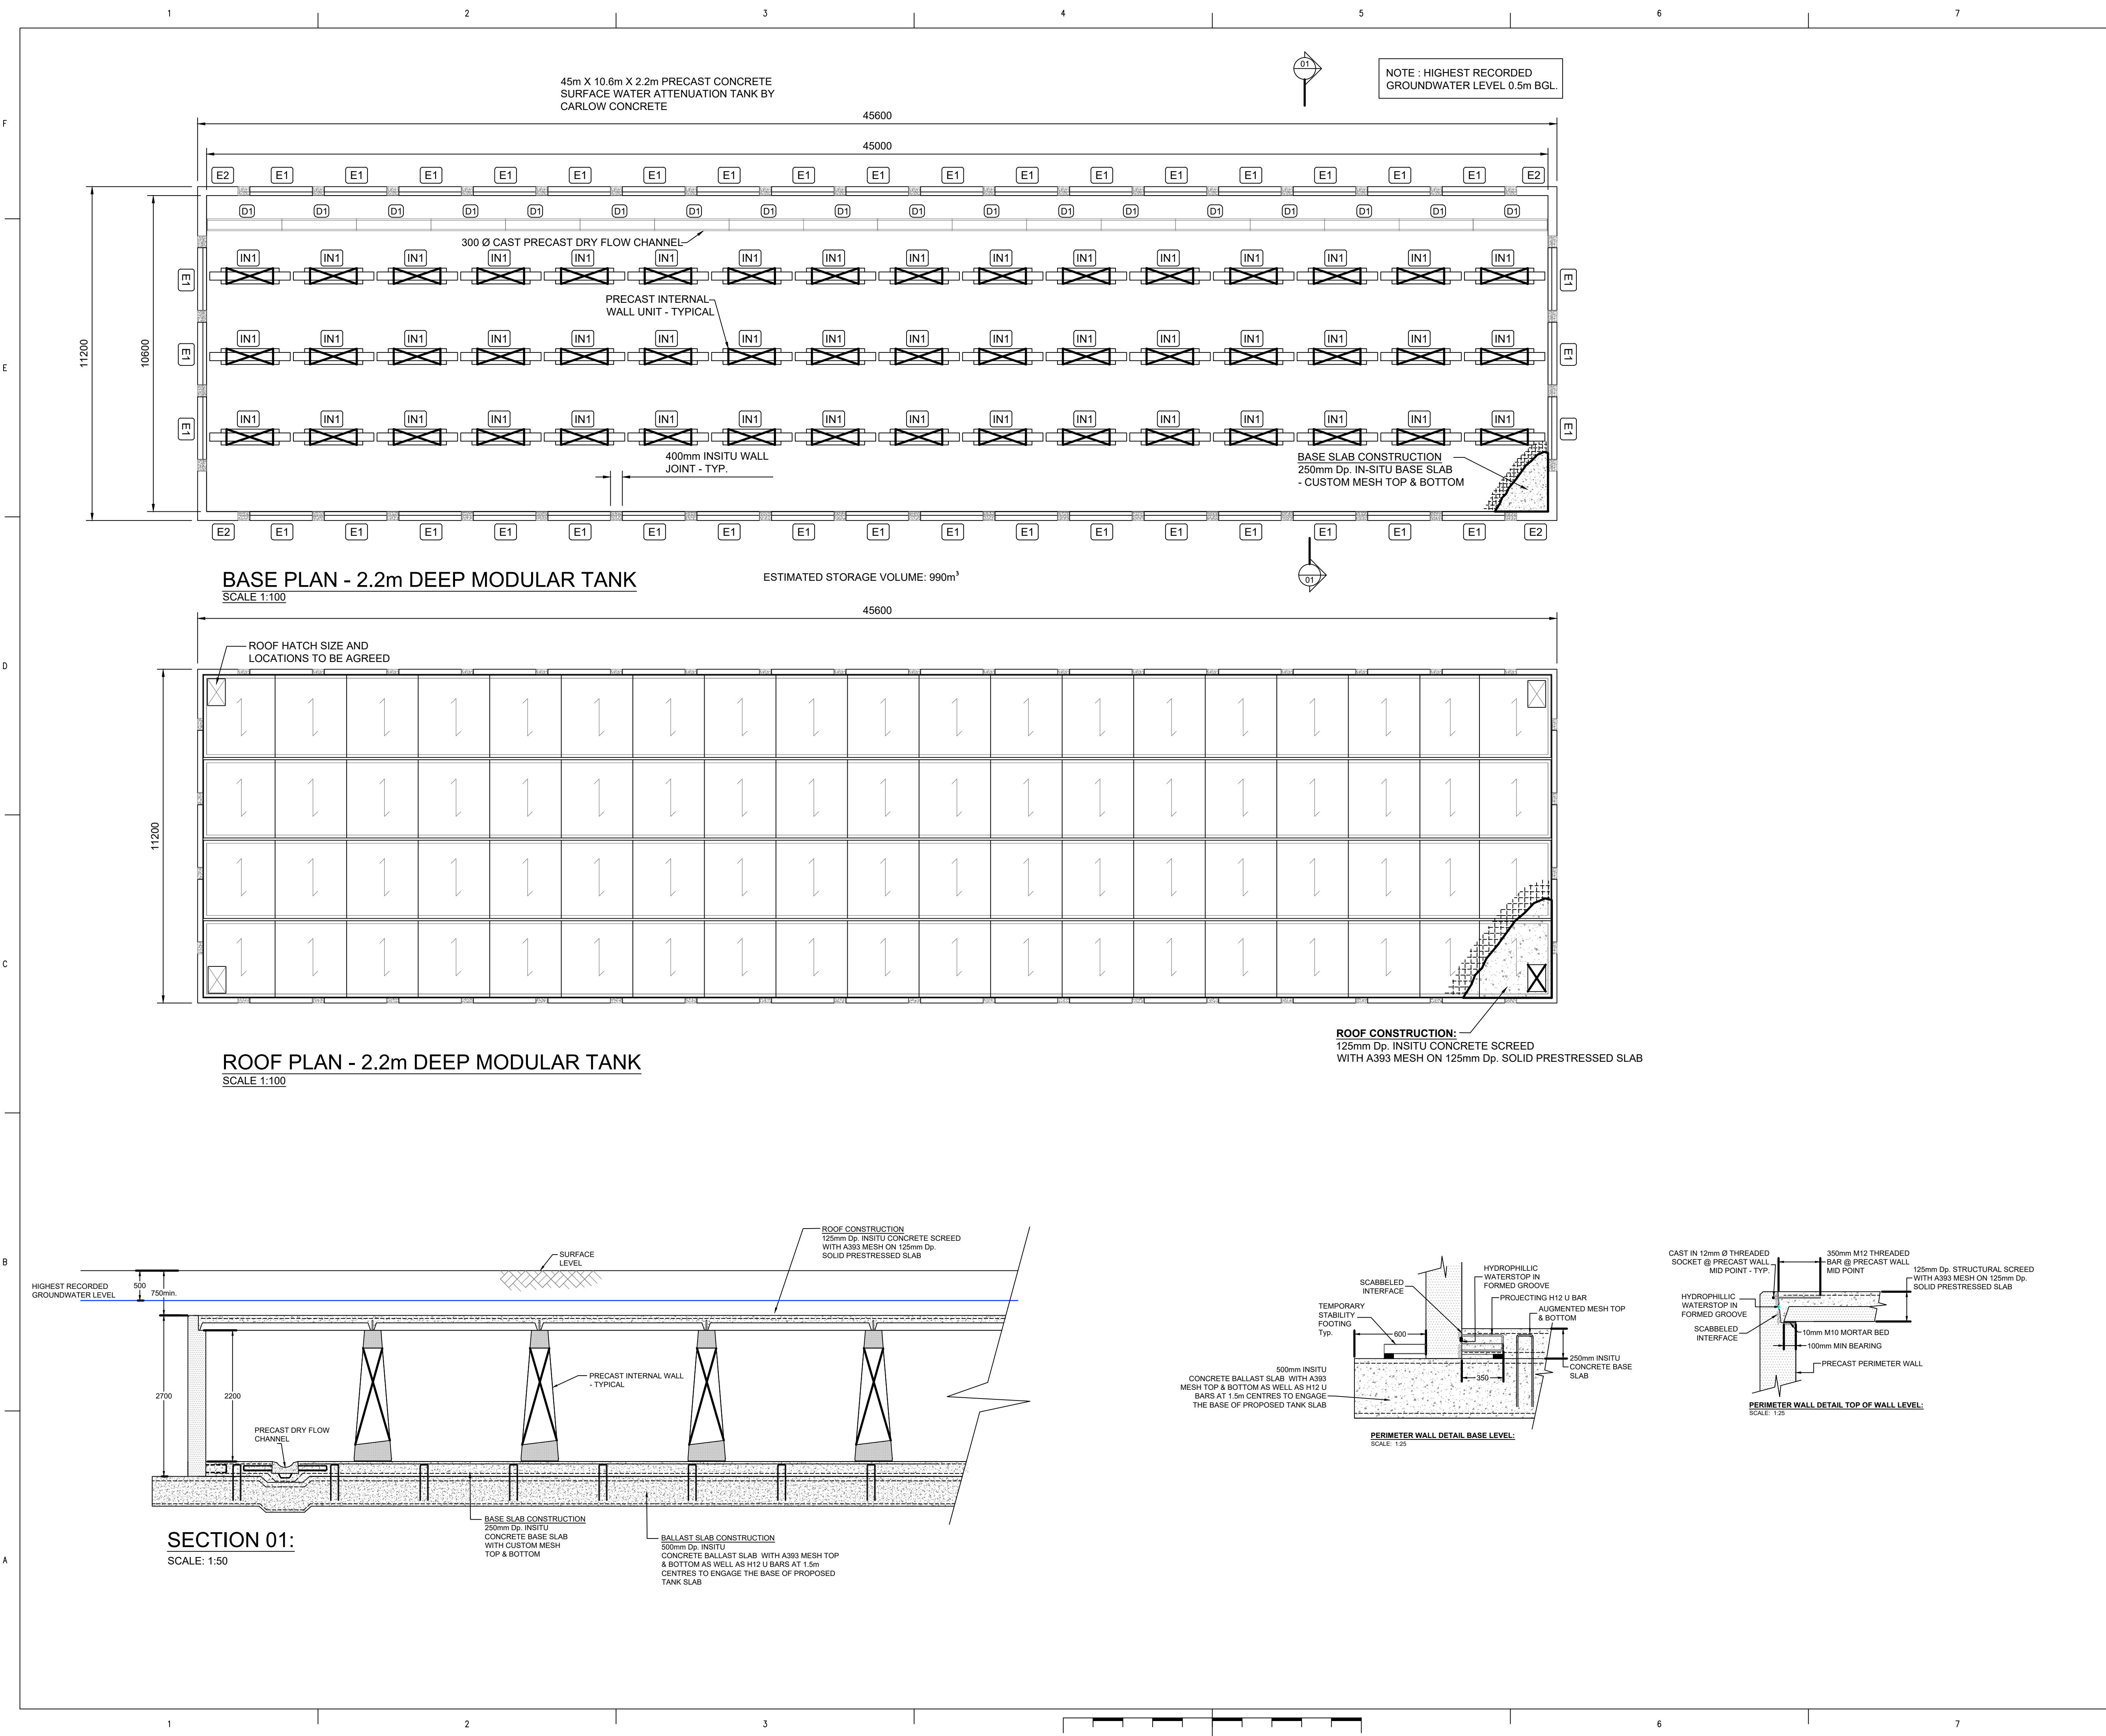

1012052

A1

Based on:

Architects Drg No.

Structural Drg No.

Survey Drg No.

Other Drg No.

Other Drg No.

Rev

Rev

Rev

Rev

Rev

Notes

1. THIS DRAWING SHALL BE READ IN CONJUNCTION WITH ALL RELEVANT ARCHITECTURAL, STRUCTURAL AND ENGINEERING SERVICES DRAWINGS, SPECIFICATIONS, SCHEDULES AND PROJECT SPECIFIC DOCUMENTS.

2. ALL DIMENSIONS IN mm UNLESS OTHERWISE STATED.

3. DO NOT SCALE FROM THIS DRAWING.

-	04/03/18	ISSUED FOR TENDER	SJ	SP	SP
Issue	Date	Description	By	Chkd	Verfd

Project

SAXON FIELDS

HAVANT ROAD, EMSWORTH

Client

BARRATT HOMES

Architect

COOPER BAILLIE

Title

DRAINAGE DETAILS

SURFACE WATER ATTENUATION TANK

Drawing No.

CLXX(52)5007

Drawing Status

D2 - ISSUED FOR TENDER

Job No.

1012052

Scale

AS NOTED @ A1

CUNDALL

One Carter Lane

London, EC4V 5ER

Telephone: +44 (0)20 7438 1600

Website: www.cundall.com