


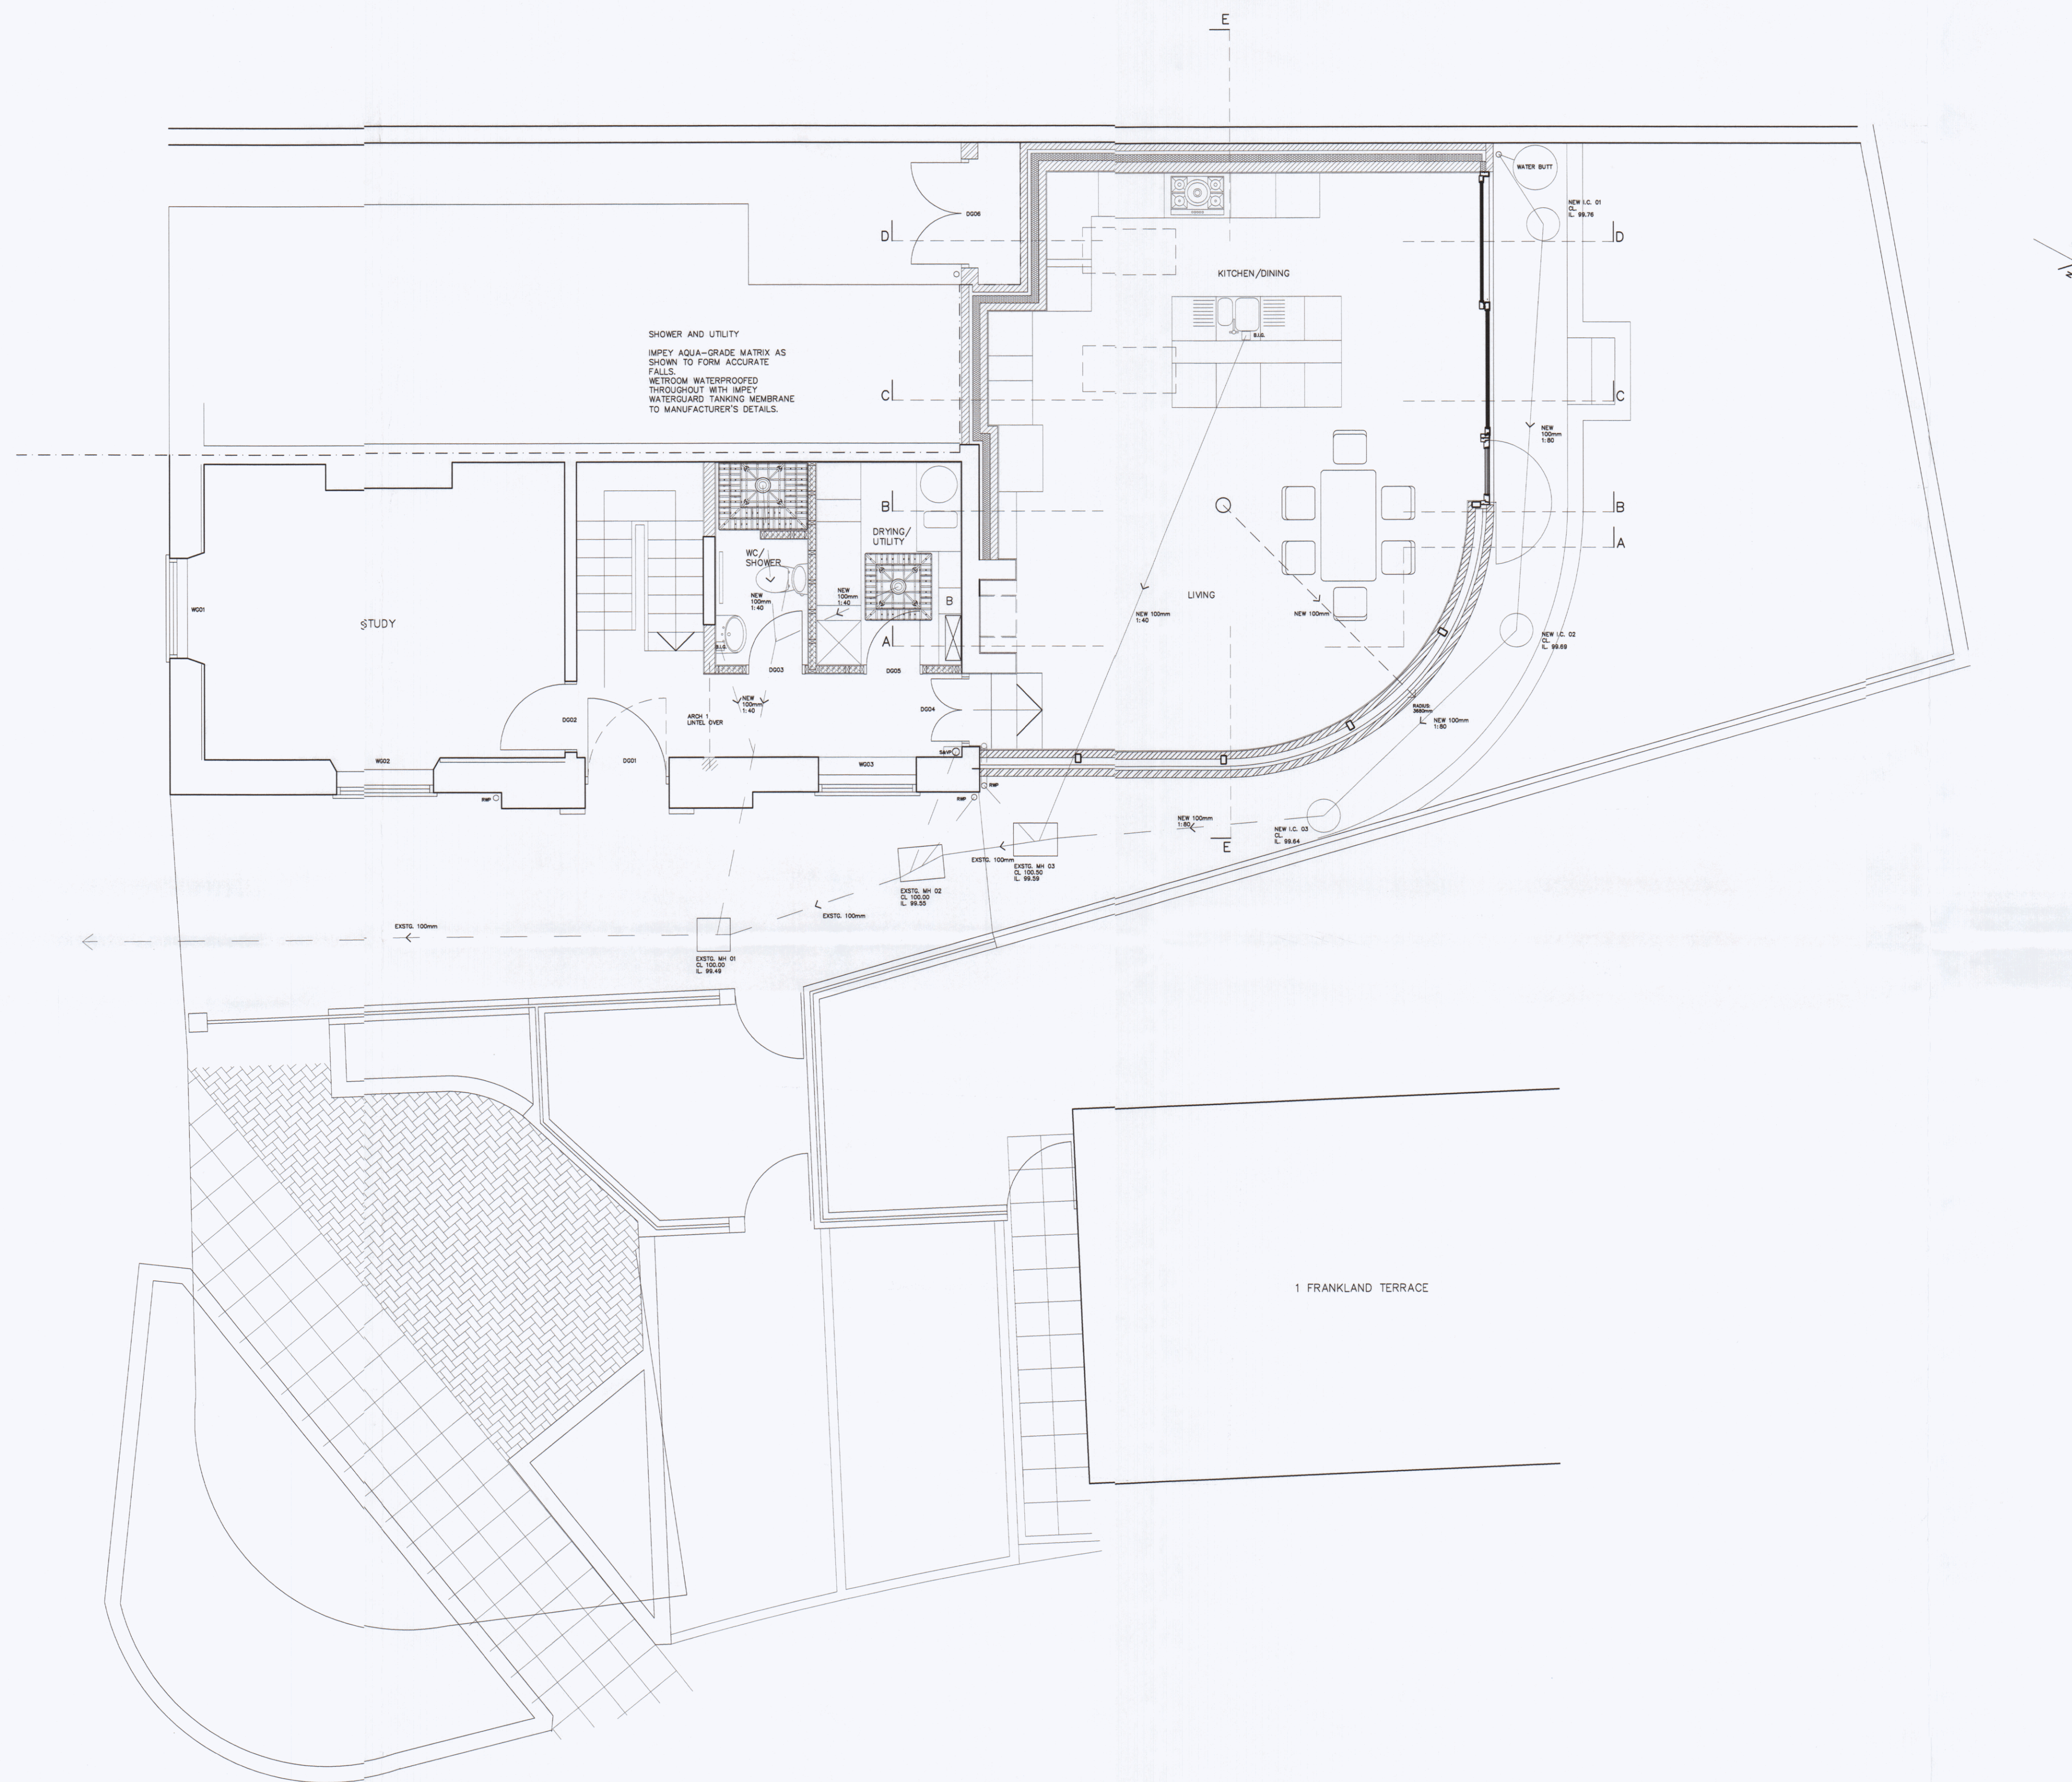

GROUND LEVEL (BELOW SILL)

HAVANT BOROUGH COUNCIL
- 4 JAN 2019
RECEIVED

A 22 11 18 Updated layout.
Client
DR C OTTY
20 QUEEN STREET
EMSWORTH
Project
CONSERVATION AND EXTENSION
20 QUEEN STREET
EMSWORTH

Title
SINGLE STOREY EXTENSION
GROUND - BRICK PLINTH LEVEL
PROJECT DRAWING
2306 BR.006
scale date
150 @ A1 07 18
fmd
A
draw
TJS

TIM SAGE
CHARTERED
ARCHITECT
LIMITED

12 Sussex Place
Southsea PO5 3EZ
t: 023 9262 7386
m: 07773 187 010
e: timsage@tiscali.co.uk

