
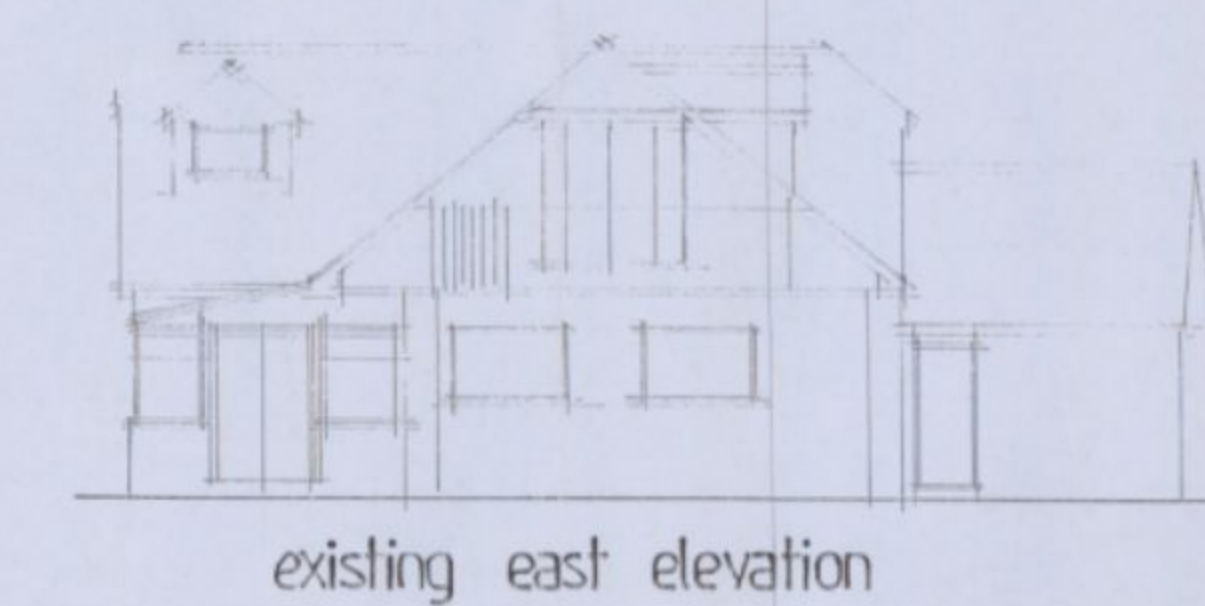
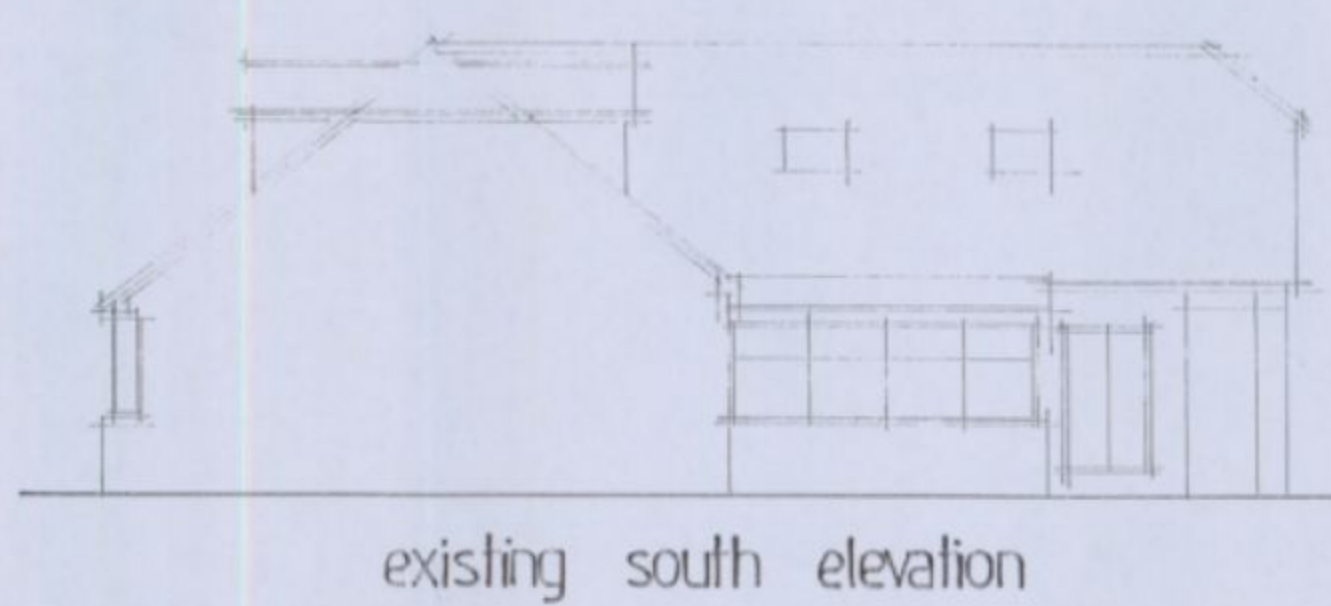
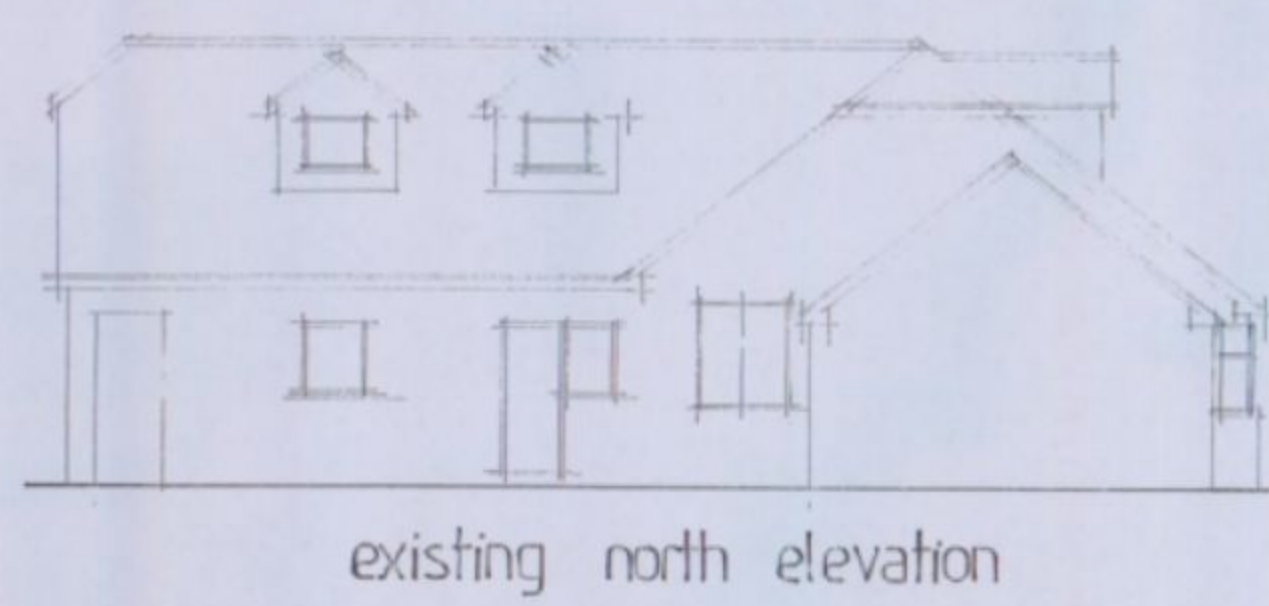
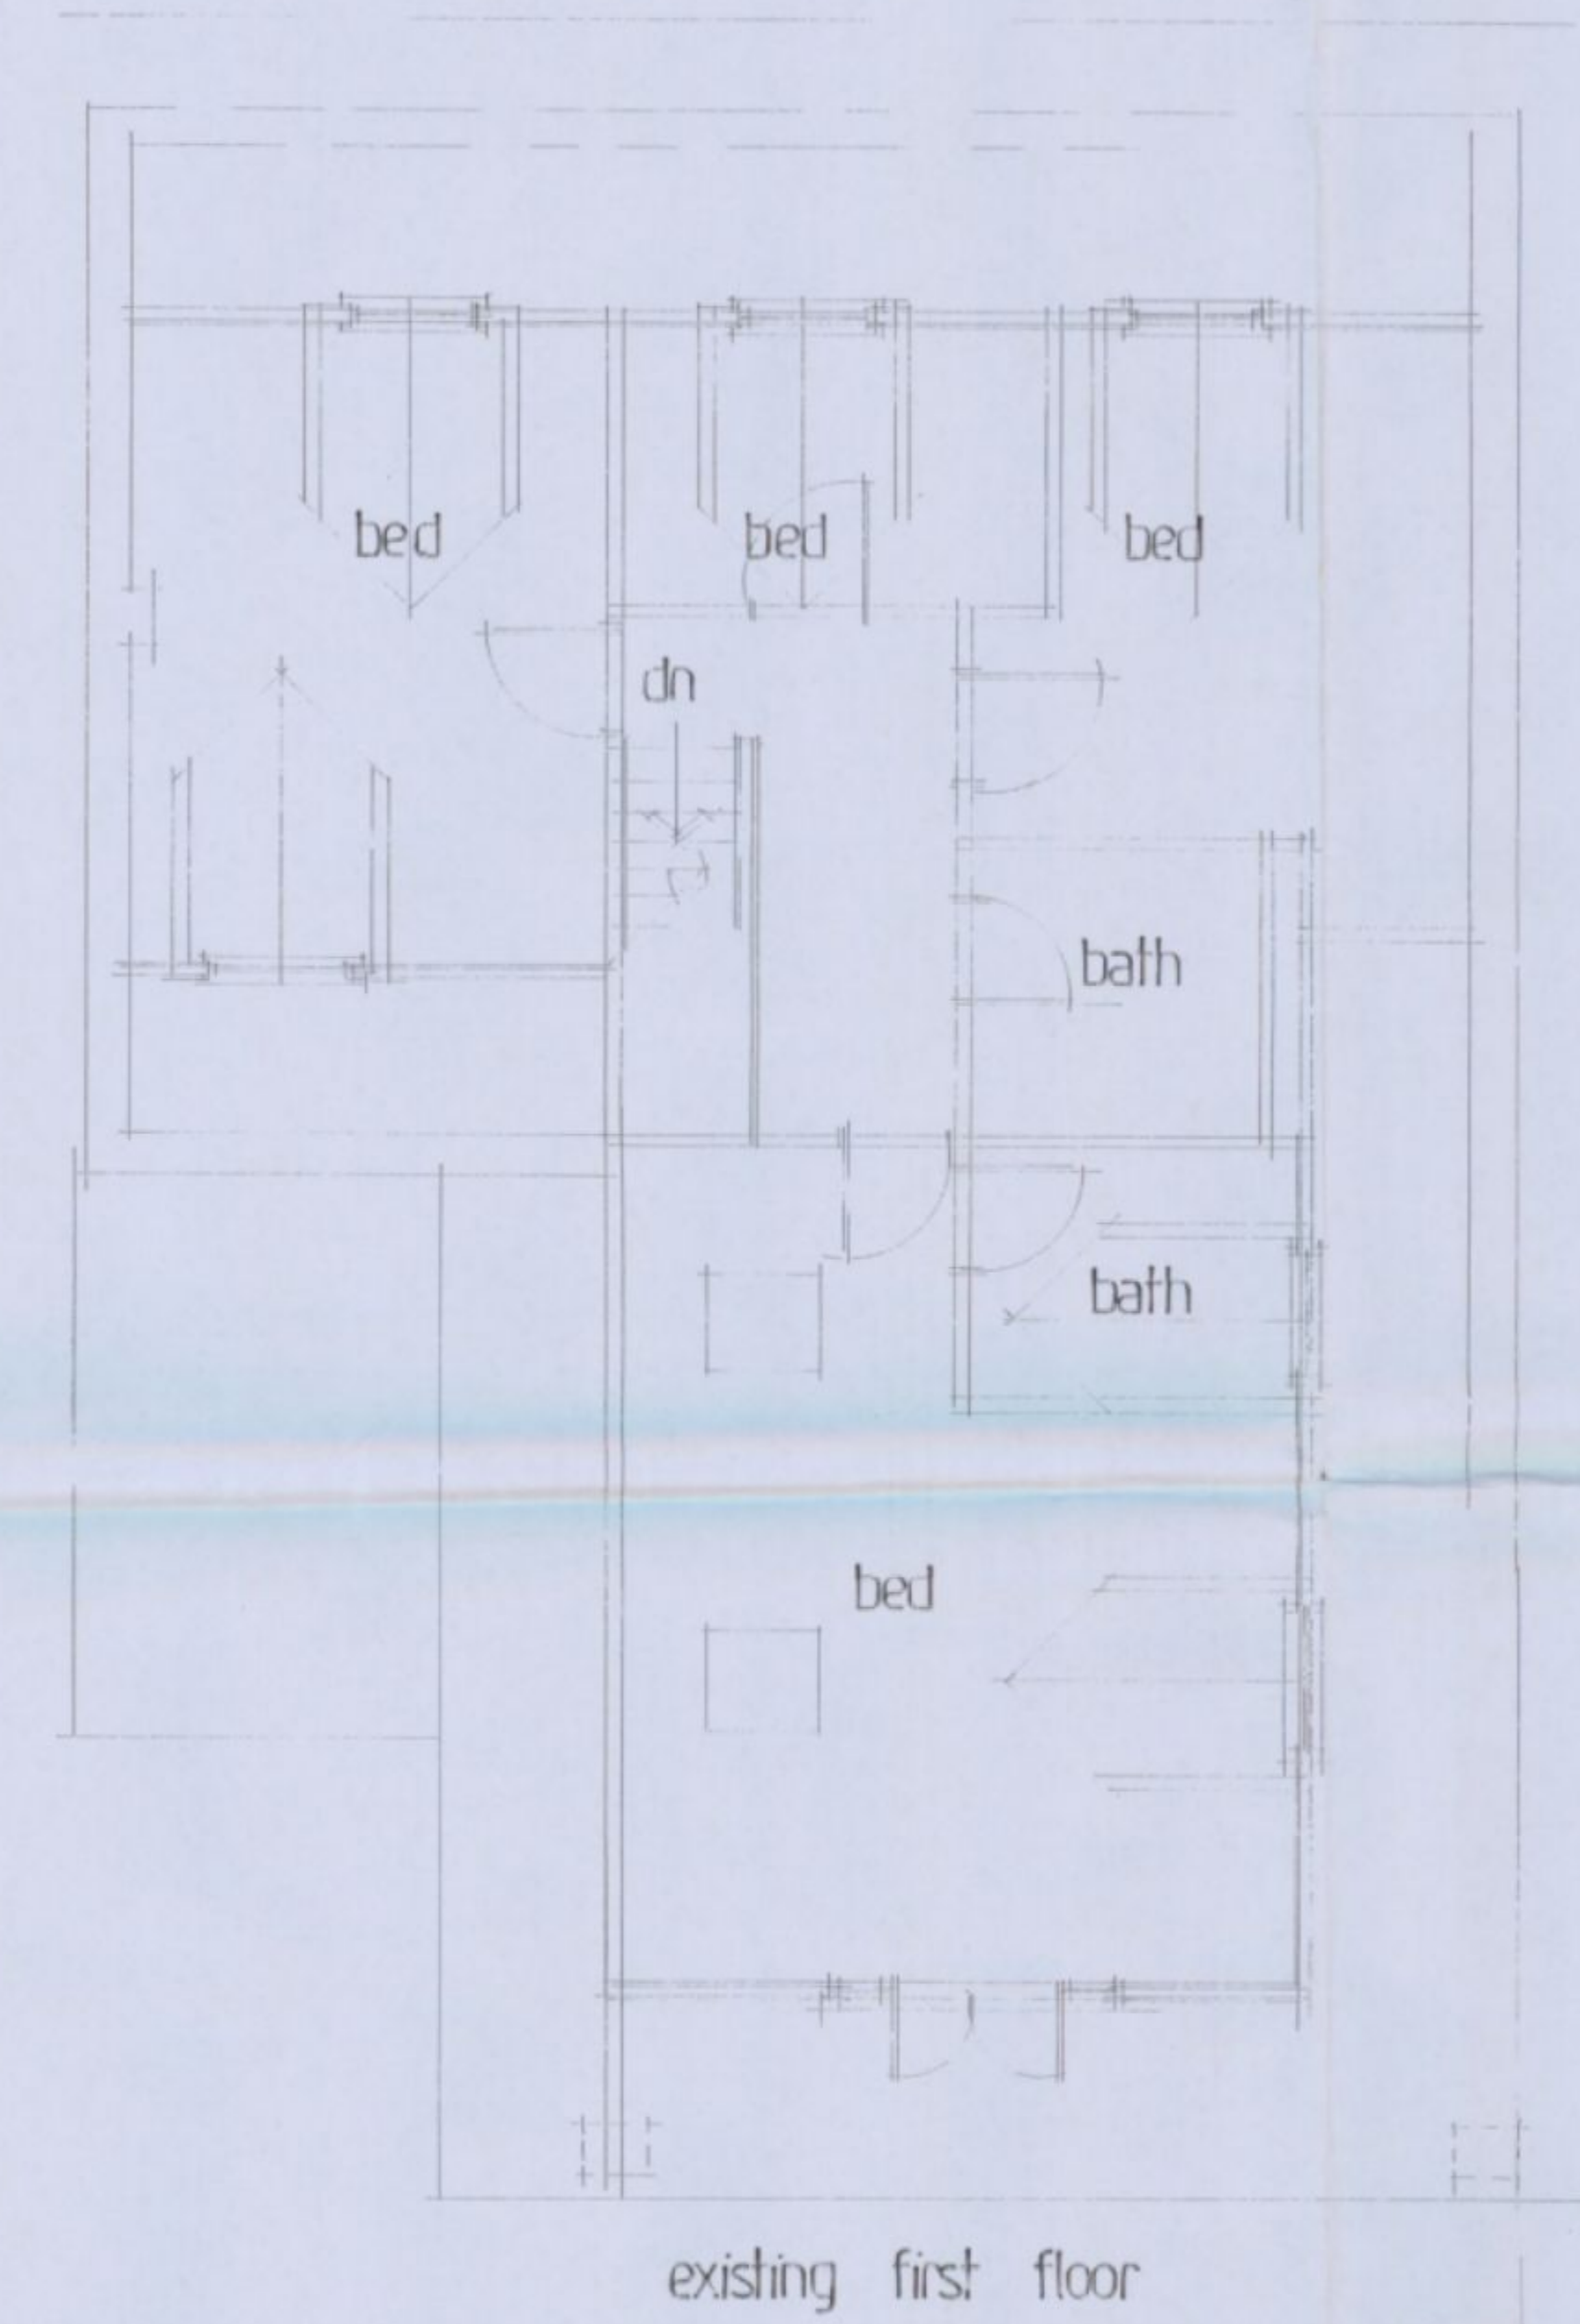


Note:
All dimensions must be checked on site
and not scaled from this drawing.
EXCEPT FOR LOCAL AUTHORITY
PLANNING PURPOSES.

B.O.H.
REFUSE

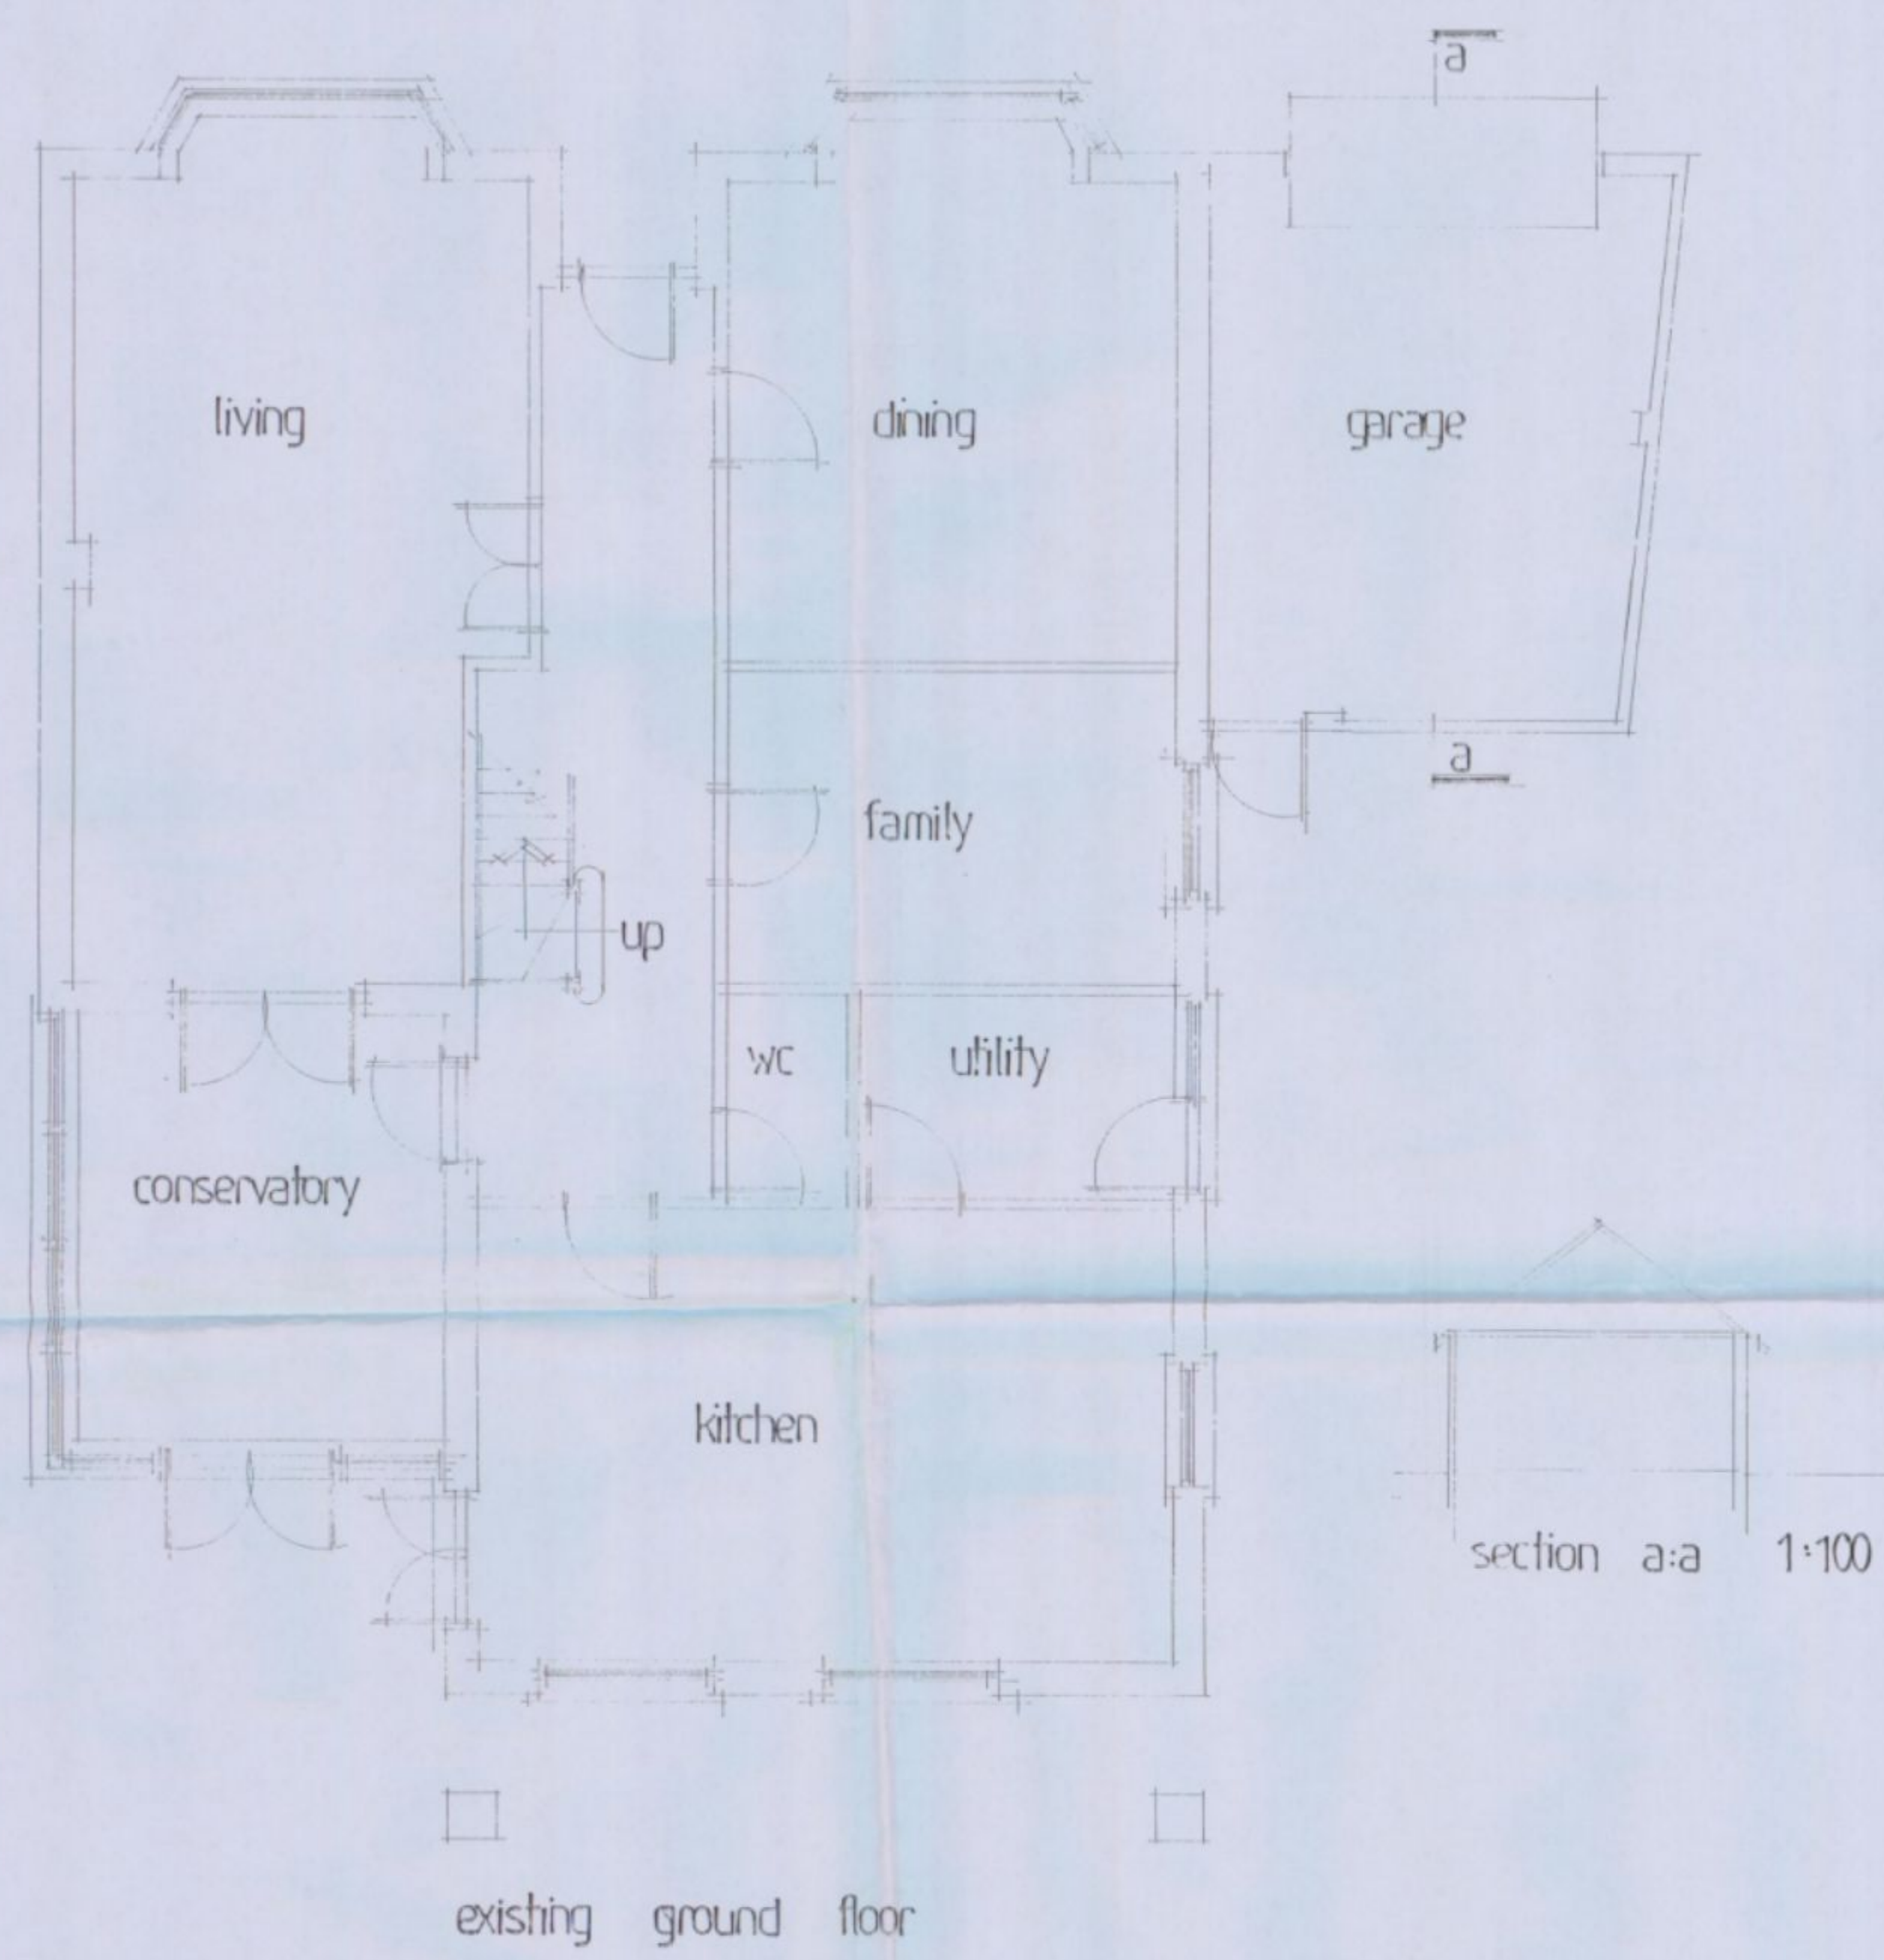

Date	Revisions
A	

THORNS-YOUNG
ARCHITECTURAL

THORNS-YOUNG LTD.
232 London Road, North End, Portsmouth, PO2 9RD
Tel: 01323 9267 3453 Fax: 01323 9266 3457

HAVANT BOROUGH
COUNCIL
09 JUL 2010
RECEIVED

Client
MR. J. D. MAPLE

Job Title
8 HOLBERT ROAD
BEDHAMPTON

Drawing Title
ENGLISH GARAGE
CONSTRUCT TO STONE
SIDE EXTENSION.
EXISTING PLANS AND
ELEVATIONS.

Scale 1:50 + 1:100

Date DEC 2008 Drawn by CMC

Orig. No. 1163:08:1 Rev.