

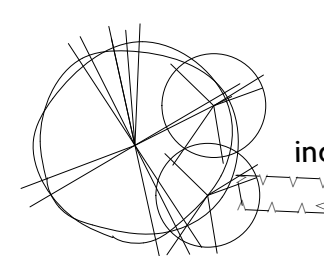
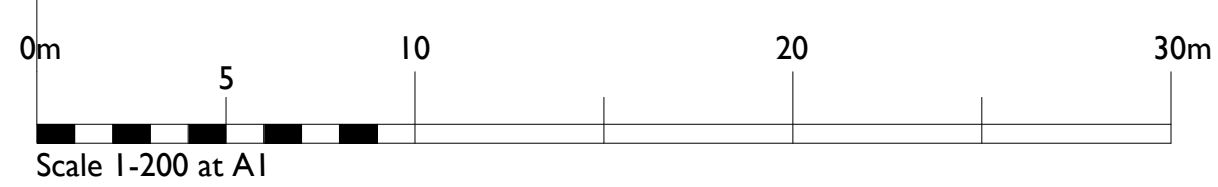


REVISIONS				
REV.	DESCRIPTION	DRAWN	CHKD.	DATE
A	Proposed dwelling moved 3m north and refuse poiston altered.	DW	**	09/01/19

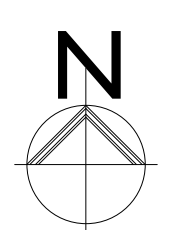


indicative new landscaping

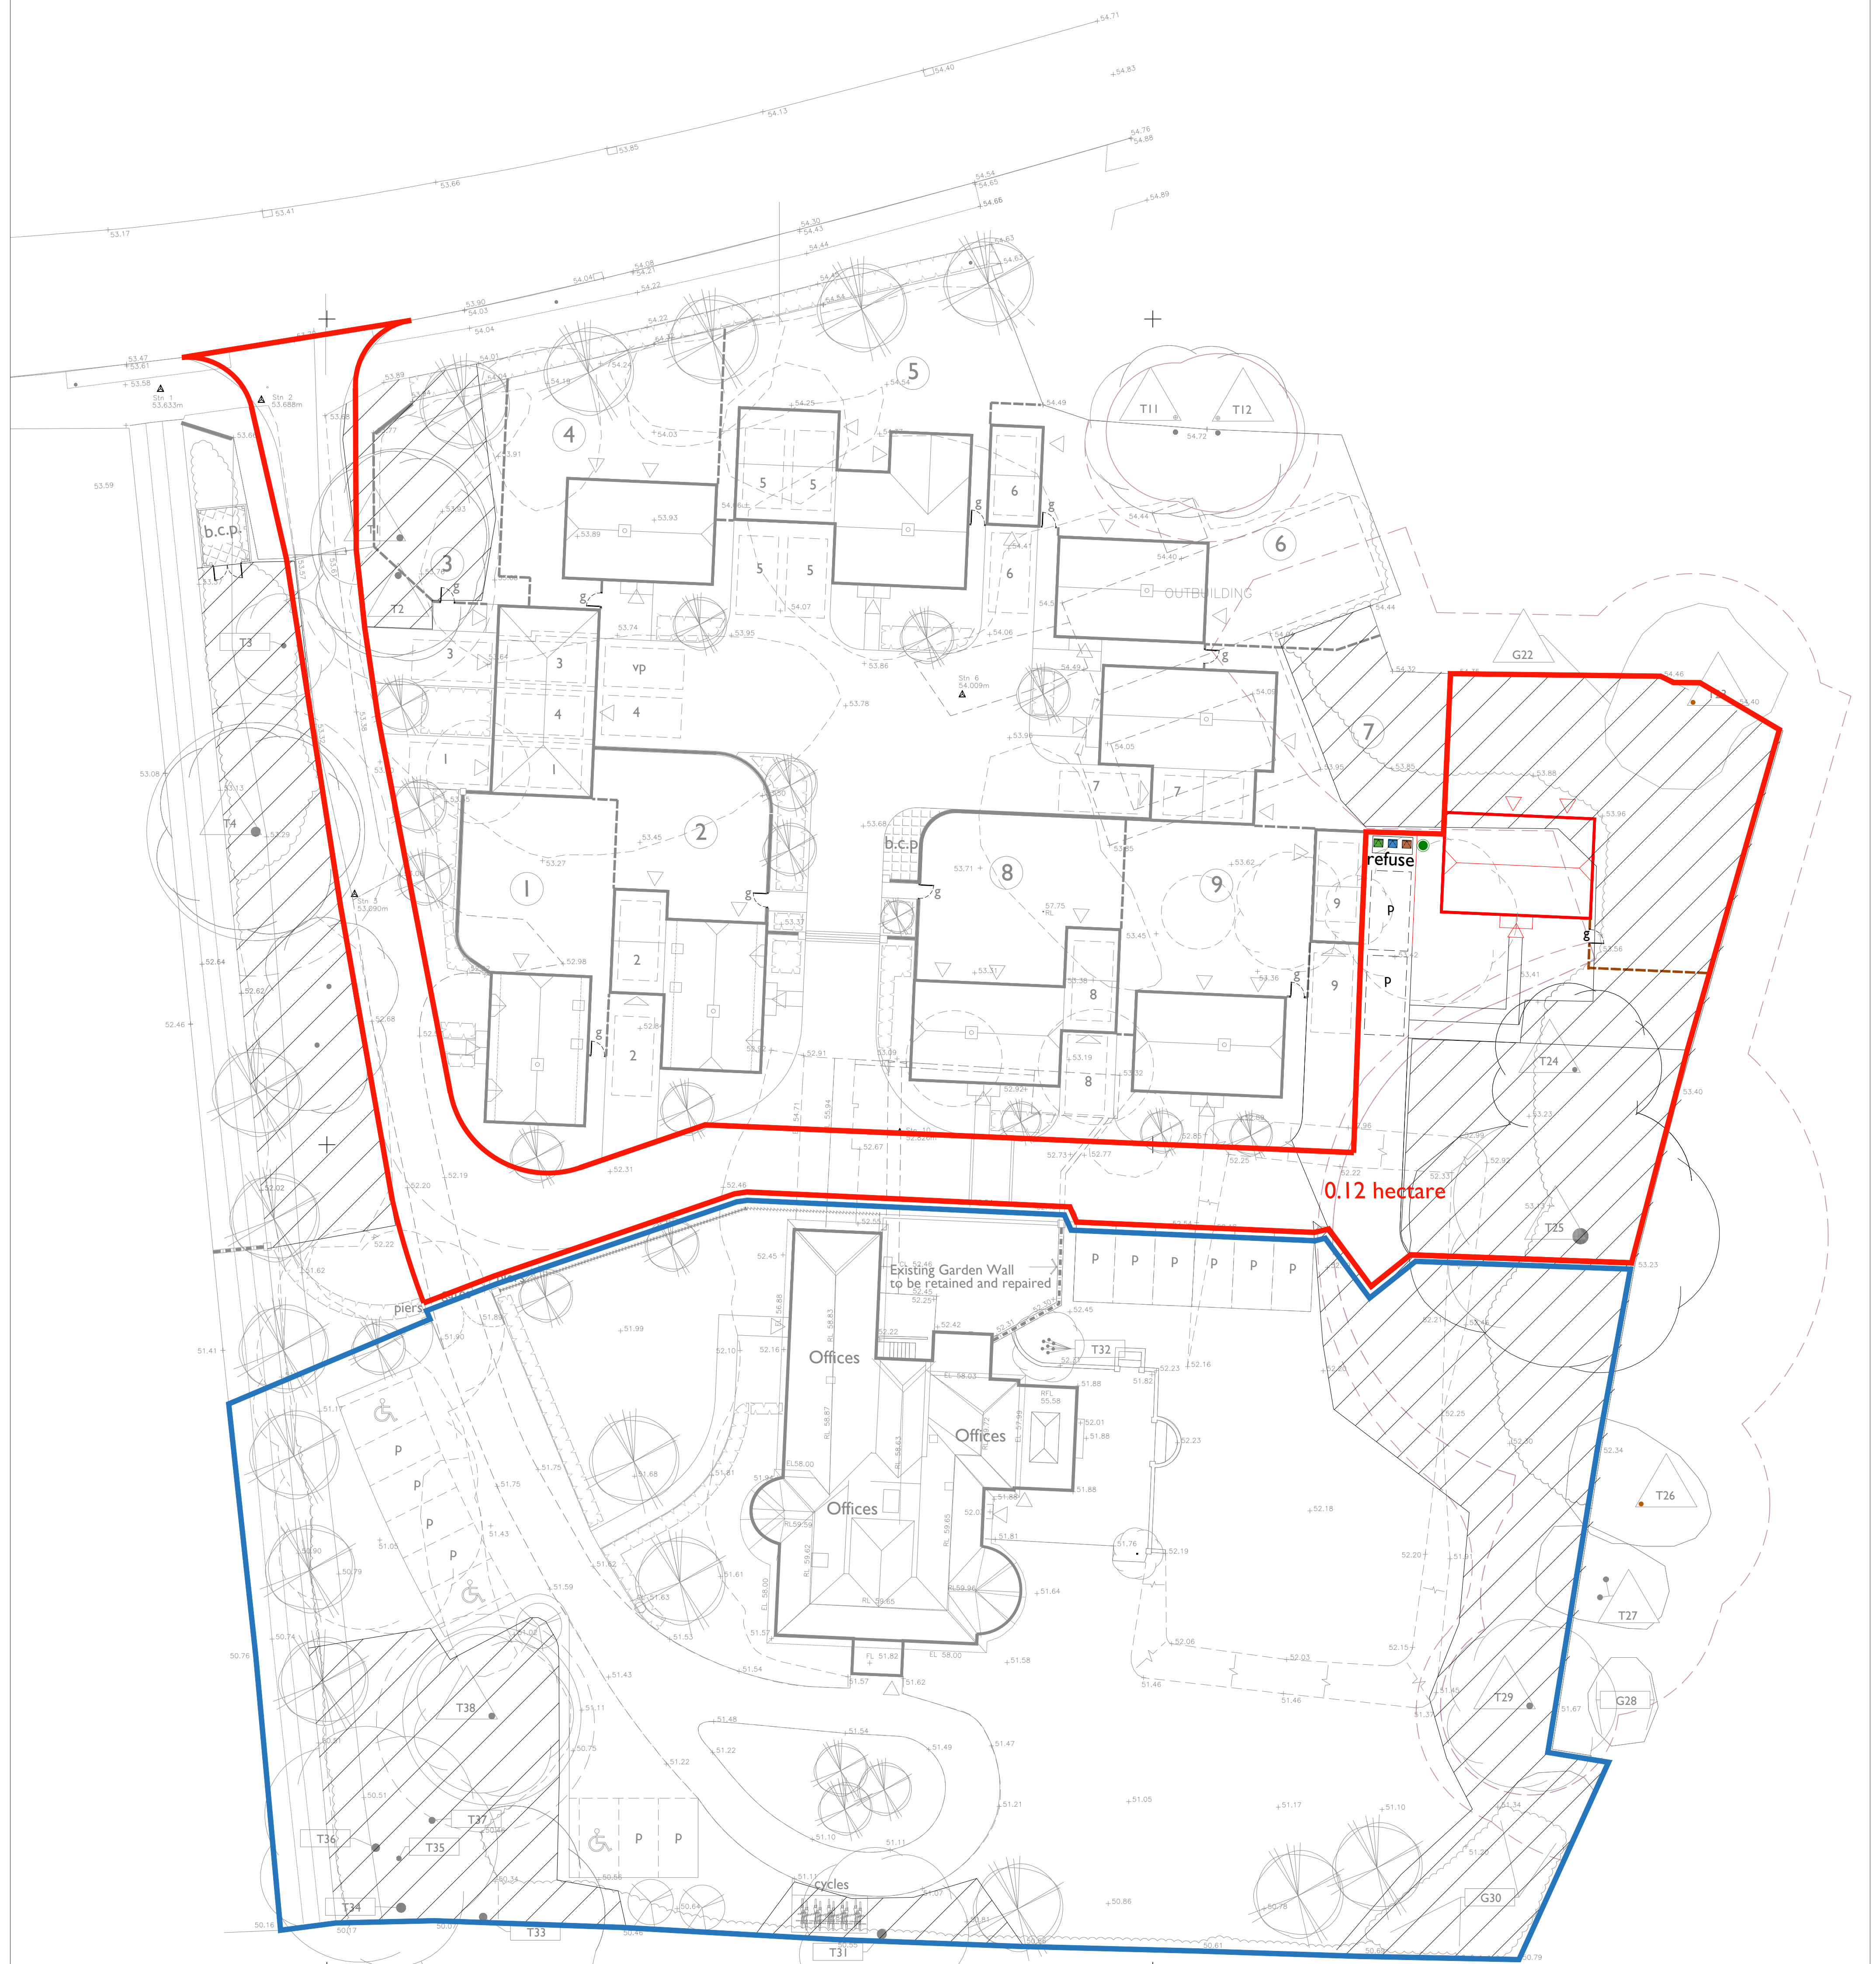


individual refuse storage



- fence plot division

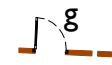


approx. existing

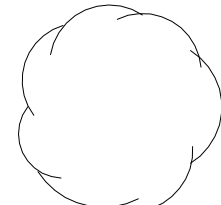


trees & planting
to be removed

buildings & structures
to be removed

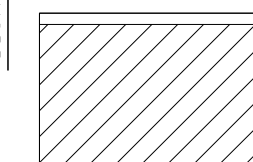

Construction exclusion zone (CEZ) to be protected by fencing and/or ground protection

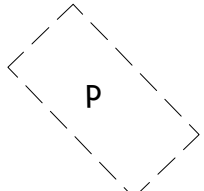

parking space
and allocation



The Studio , Unit 17, Vicarage Farm Business Park, Winchester Road,
Fairoak, Hampshire. SO50 7HD
023 8069 7010
enquiries@urbanpulsedesign.co.uk www.urbanpulsedesign.co.uk

enquiries@urbanpulsedesign.co.uk www.urbanpulsedesign.co.uk

Single Dwelling, East Leigh House
Bartons Road, Havant

Cherrymain Estates Ltd

DRAWING TITLE
Block Plan

SCALE 1:200	SHEET SIZE A1	SHEET No. 1 of 1	DRAWN	CHKD	DATE 08/01/2019	CAD FILE
----------------	------------------	---------------------	-------	------	--------------------	----------

DRAWING NUMBER

18-1051-002-A