
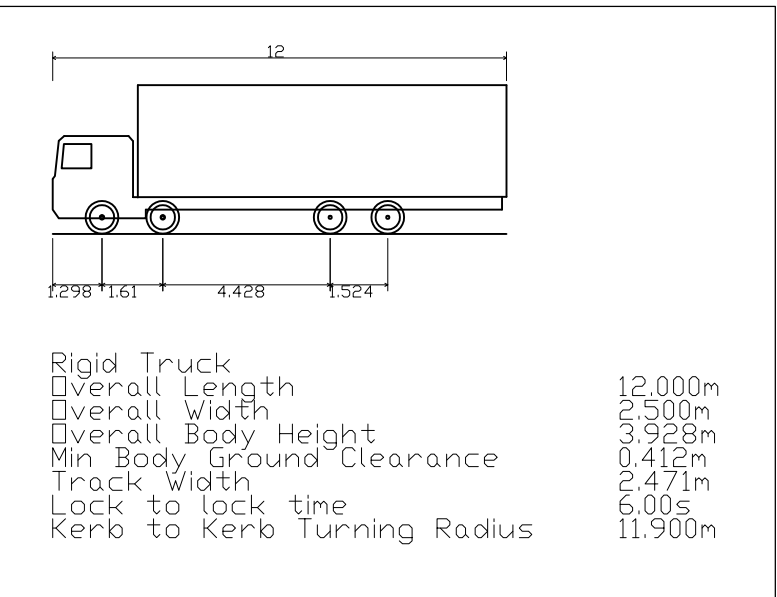
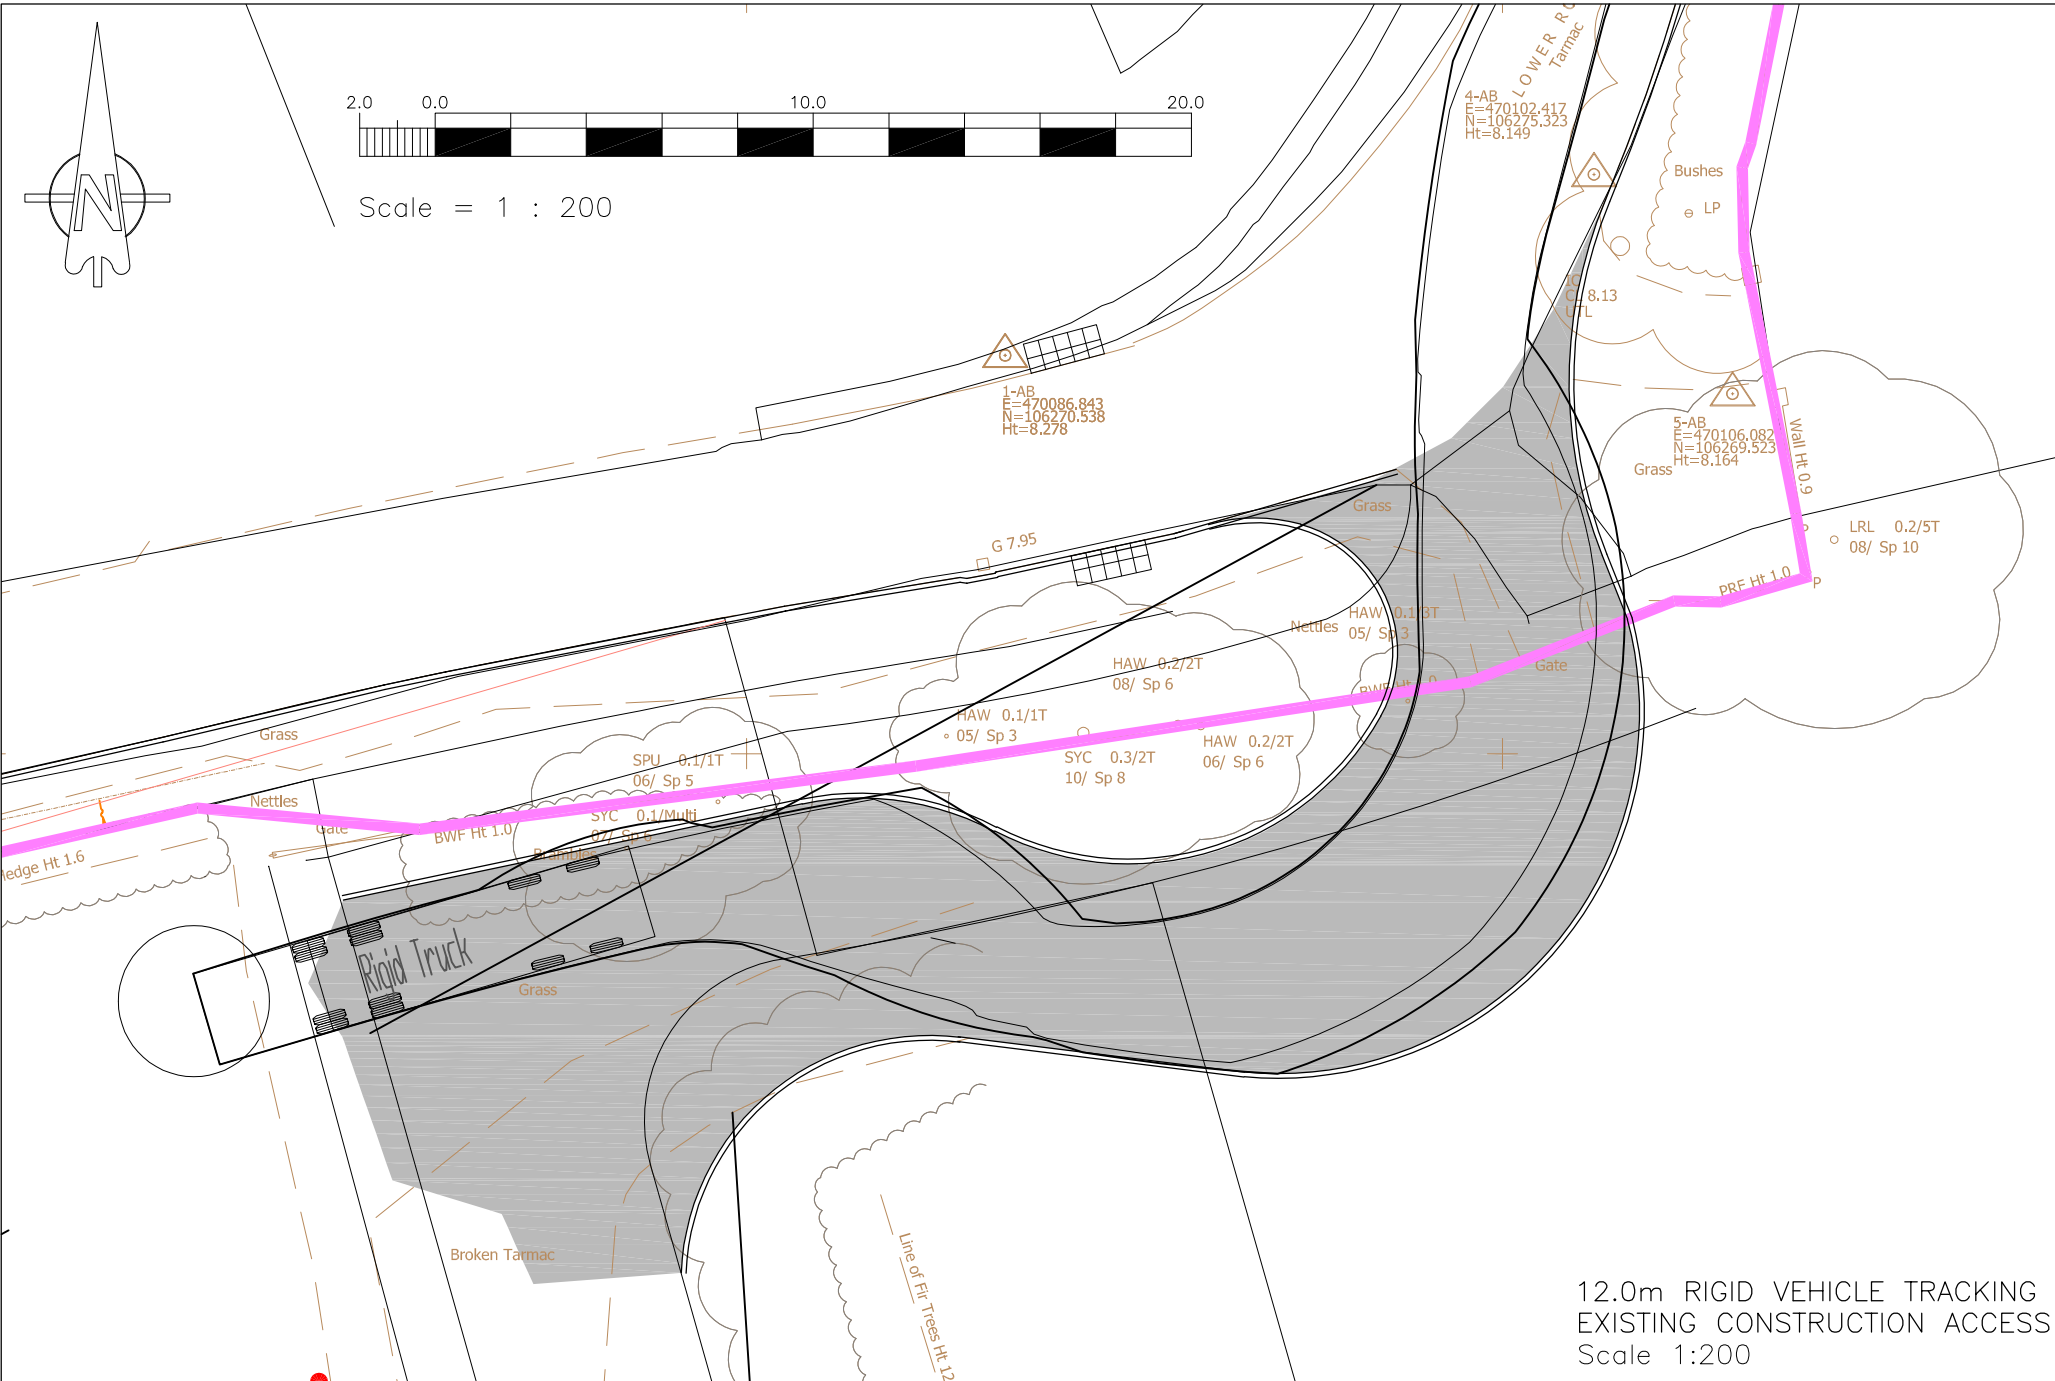


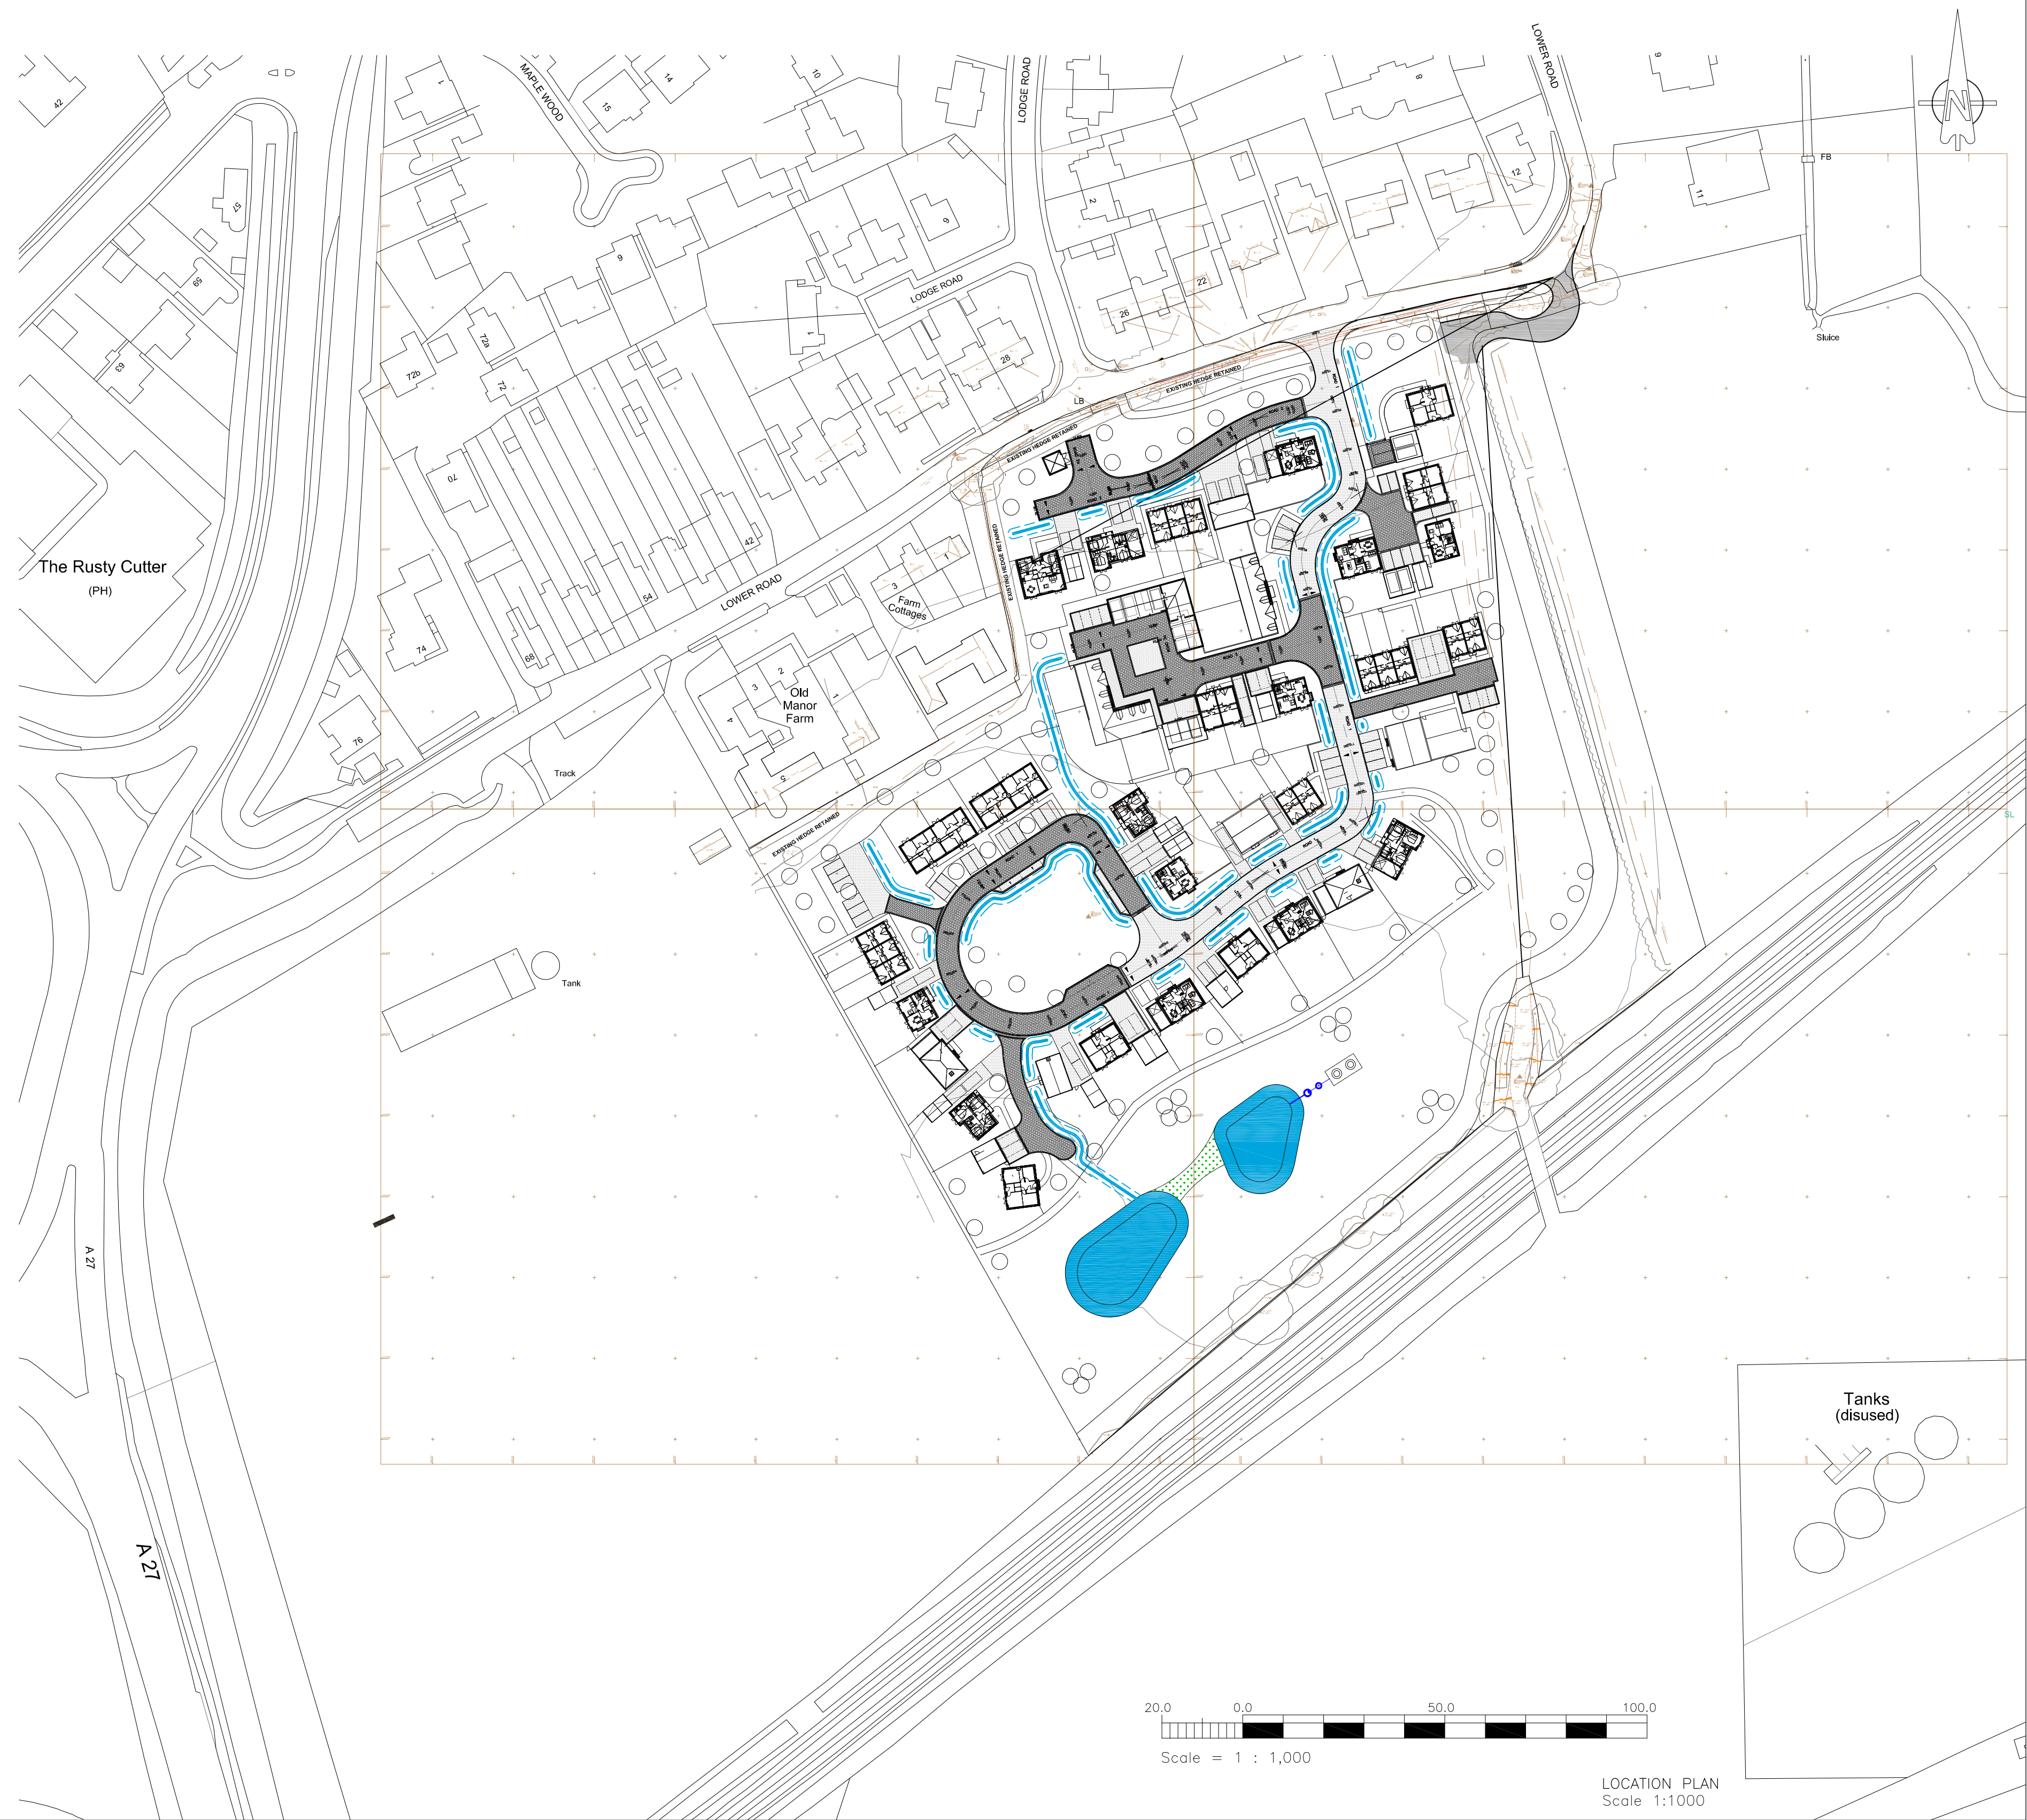

PRELIMINARY FOR PLANNING ONLY

REV. No.	DATE	DESCRIPTION	INITIALS
Client		BARGATE HOMES	MJA CONSULTING CIVIL & STRUCTURAL ENGINEERS Ipsum Court, 24 The Quadrant, Abingdon Science Park, Oxon, OX14 3YS Tel: 01235 555173 Fax: 01235 523226
Project		Lower Road Bedhampton	
Title		Construction access tracking layout	
Scale		As shown@A1	
Checked		Drawn	
Date		Mar'19	
Drawing No.		5992:P60	
Rev			