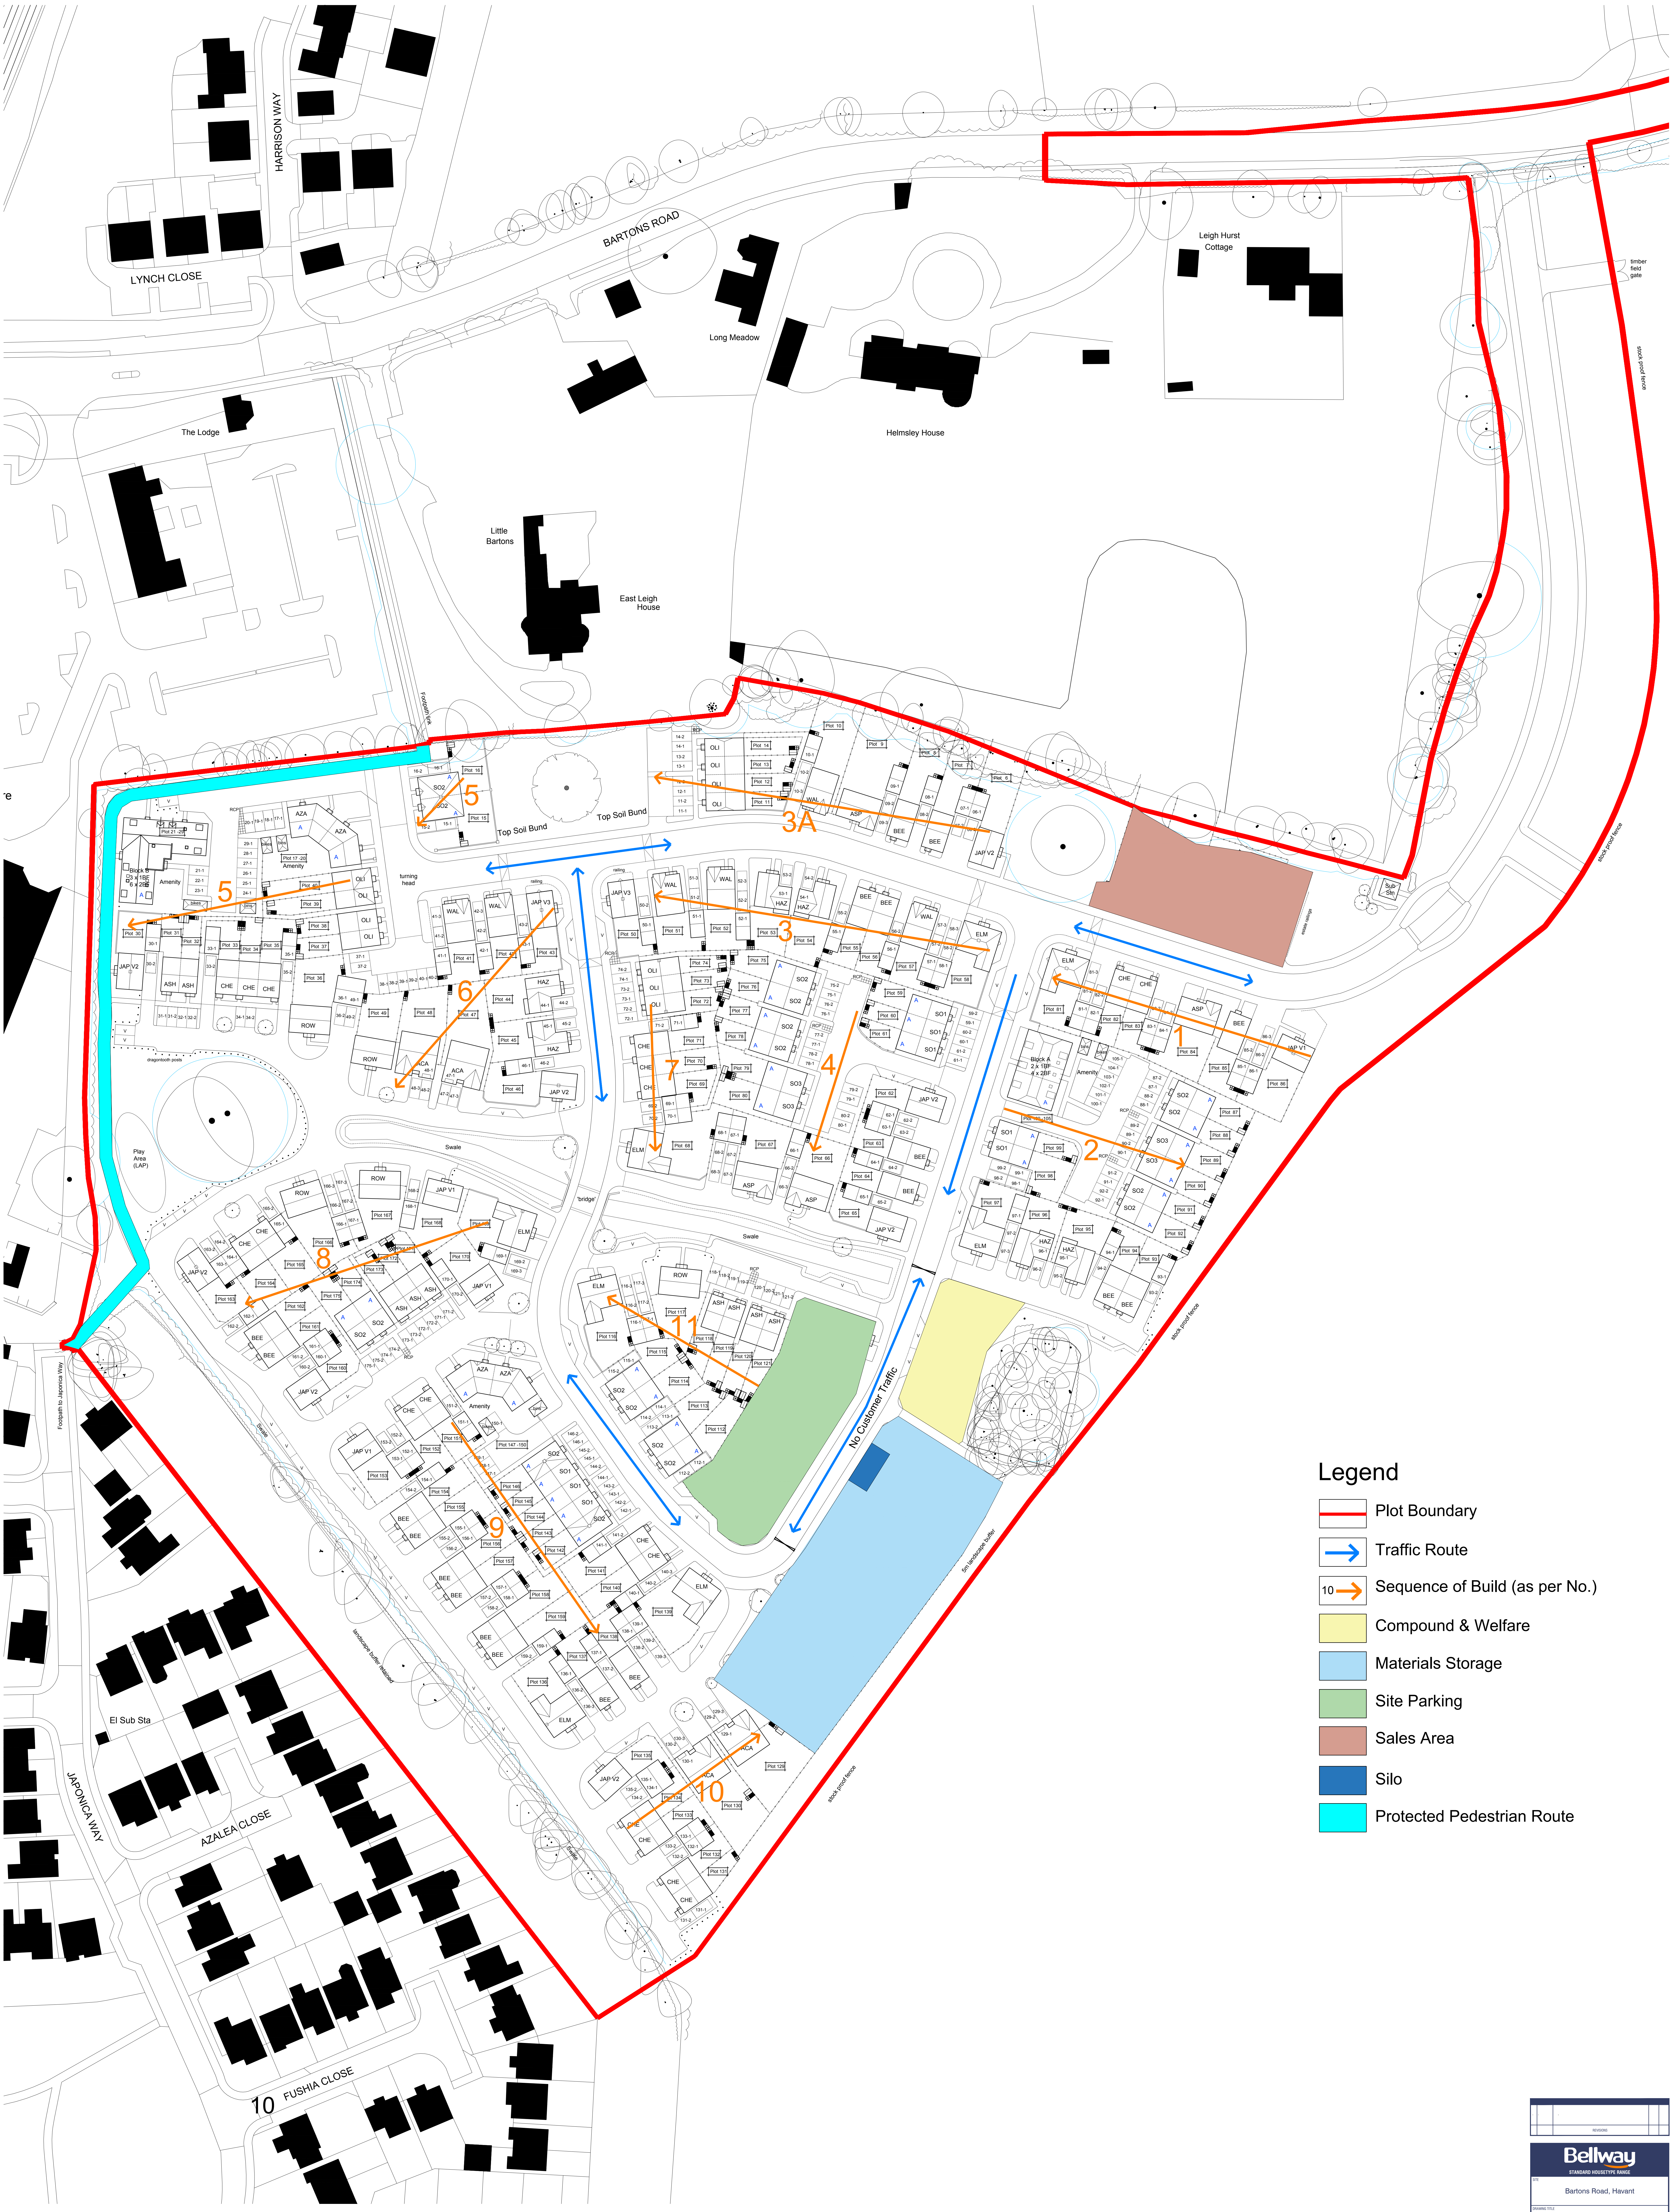

Legend

- Plot Boundary
- Traffic Route
- Sequence of Build (as per No.)
- 🟨 Compound & Welfare
- 🟦 Materials Storage
- 🟩 Site Parking
- 🟫 Sales Area
- 🟦 Silo
- 🟦 Protected Pedestrian Route

REVISIONS

Bellway

STANDARD HOUSETYPE RANGE

SITE
Bartons Road, Havant

DRAWING TITLE
CMP

SCALE
1:500 @ A0

DATE
06/07/18

DRAWING NO.
CMP-01

REVISION
-

BELLWAY HOMES (WESSEX)
Bellway House, Embankment Way, Castleman Business Centre,
Ringwood, Hampshire. BH24 1EU
Telephone 01425 477666 Fax 01425 475197

COPYRIGHT © BELLWAY P.L.C.