


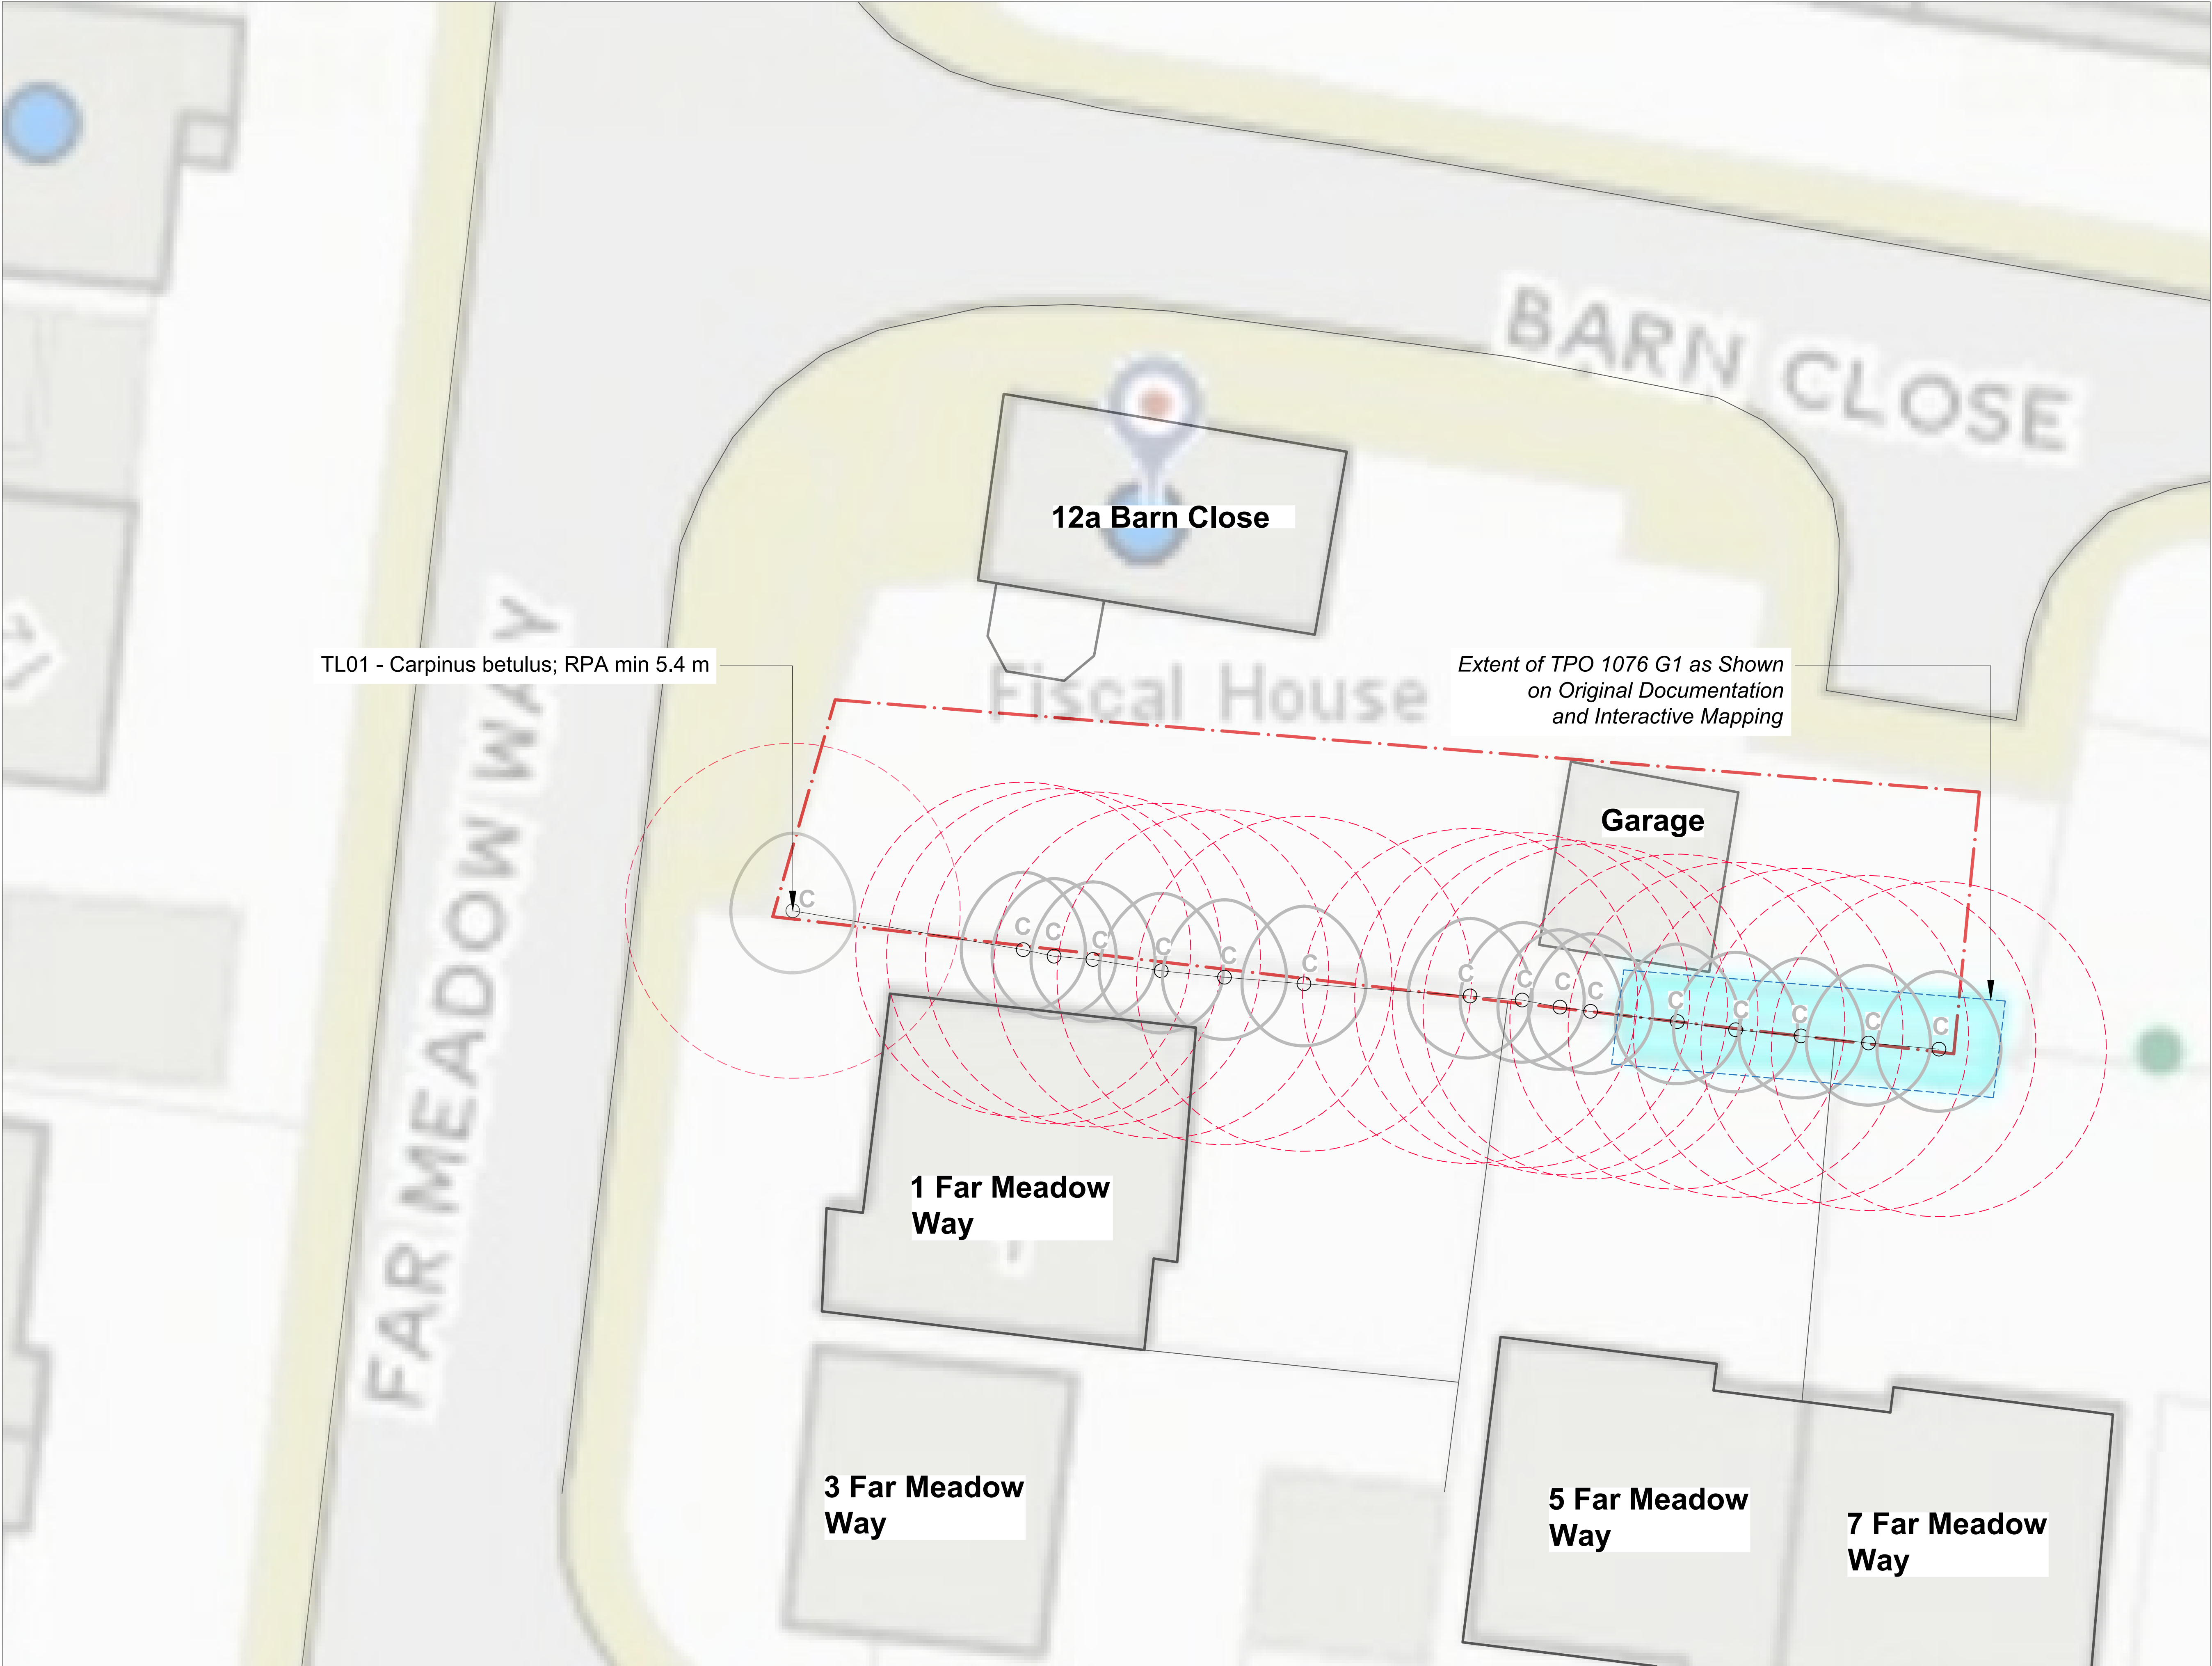

Legend

Site Survey Boundary.

Tree and Shrub Numbers.

Tree Root Protection Areas
Tree Root Protection Areas calculated and specified in accordance with BS 5837:2012 - 'Trees in Relation to Design, Demolition and Construction - Recommendations'.

Category C Trees
Trees of Low Quality and Value.

Notes:

- Drawing to be read in colour.
- For details of existing trees and vegetation refer to: LLD1661-ARB-SCH-001 - Existing Tree Schedule;

PLANNING ISSUE

Rev	Description	Date	Initials
01	Planning Issue	07.05.19	GS
00	Draft Issue	14.03.19	GS

LIZARD
Landscape Design and Ecology

The Old Bank, 34 South Street, Tarring, Worthing, West Sussex, BN14 7LH
T: 01903 216033 E: lizardlandscape@btconnect.com W: lizardlandscapeecology.com

Client
Mr C Monk

Project Title and Location
12a Barn Close
Emsworth

Drawing Title
Tree Constraints Plan

Scale
1:100@A1

Drawn
GS

Approved
JJ

Date
14.03.19

Drawing No
LLD1661-ARB-DWG-001

Revision
01

Scale 1:100

Tree Constraints Plan
12a Barn Close, Emsworth