



This drawing is the copyright of H.J.CONCEPTS LTD and may not be copied, altered or reproduced in any way without their written authority © H J Concepts Limited 2017

Do not scale this drawing. Use written dimensions only.
All dimensions shall be checked on site prior to commencement of work.

IF IN DOUBT ASK

DO NOT SCALE: This note may be omitted for **PLANNING PURPOSES ONLY**. Original documents only may be relied upon. Inaccuracies may occur due to printing, scanning and other forms copying.

This drawing has been produced for **Mr & Mrs J Pike** for the work at **Northey Farm St Peter's Road Hayling Island PO11 0RX** and is submitted as part of a Prior Notification Application and is not intended for use by any other person or for any other purpose

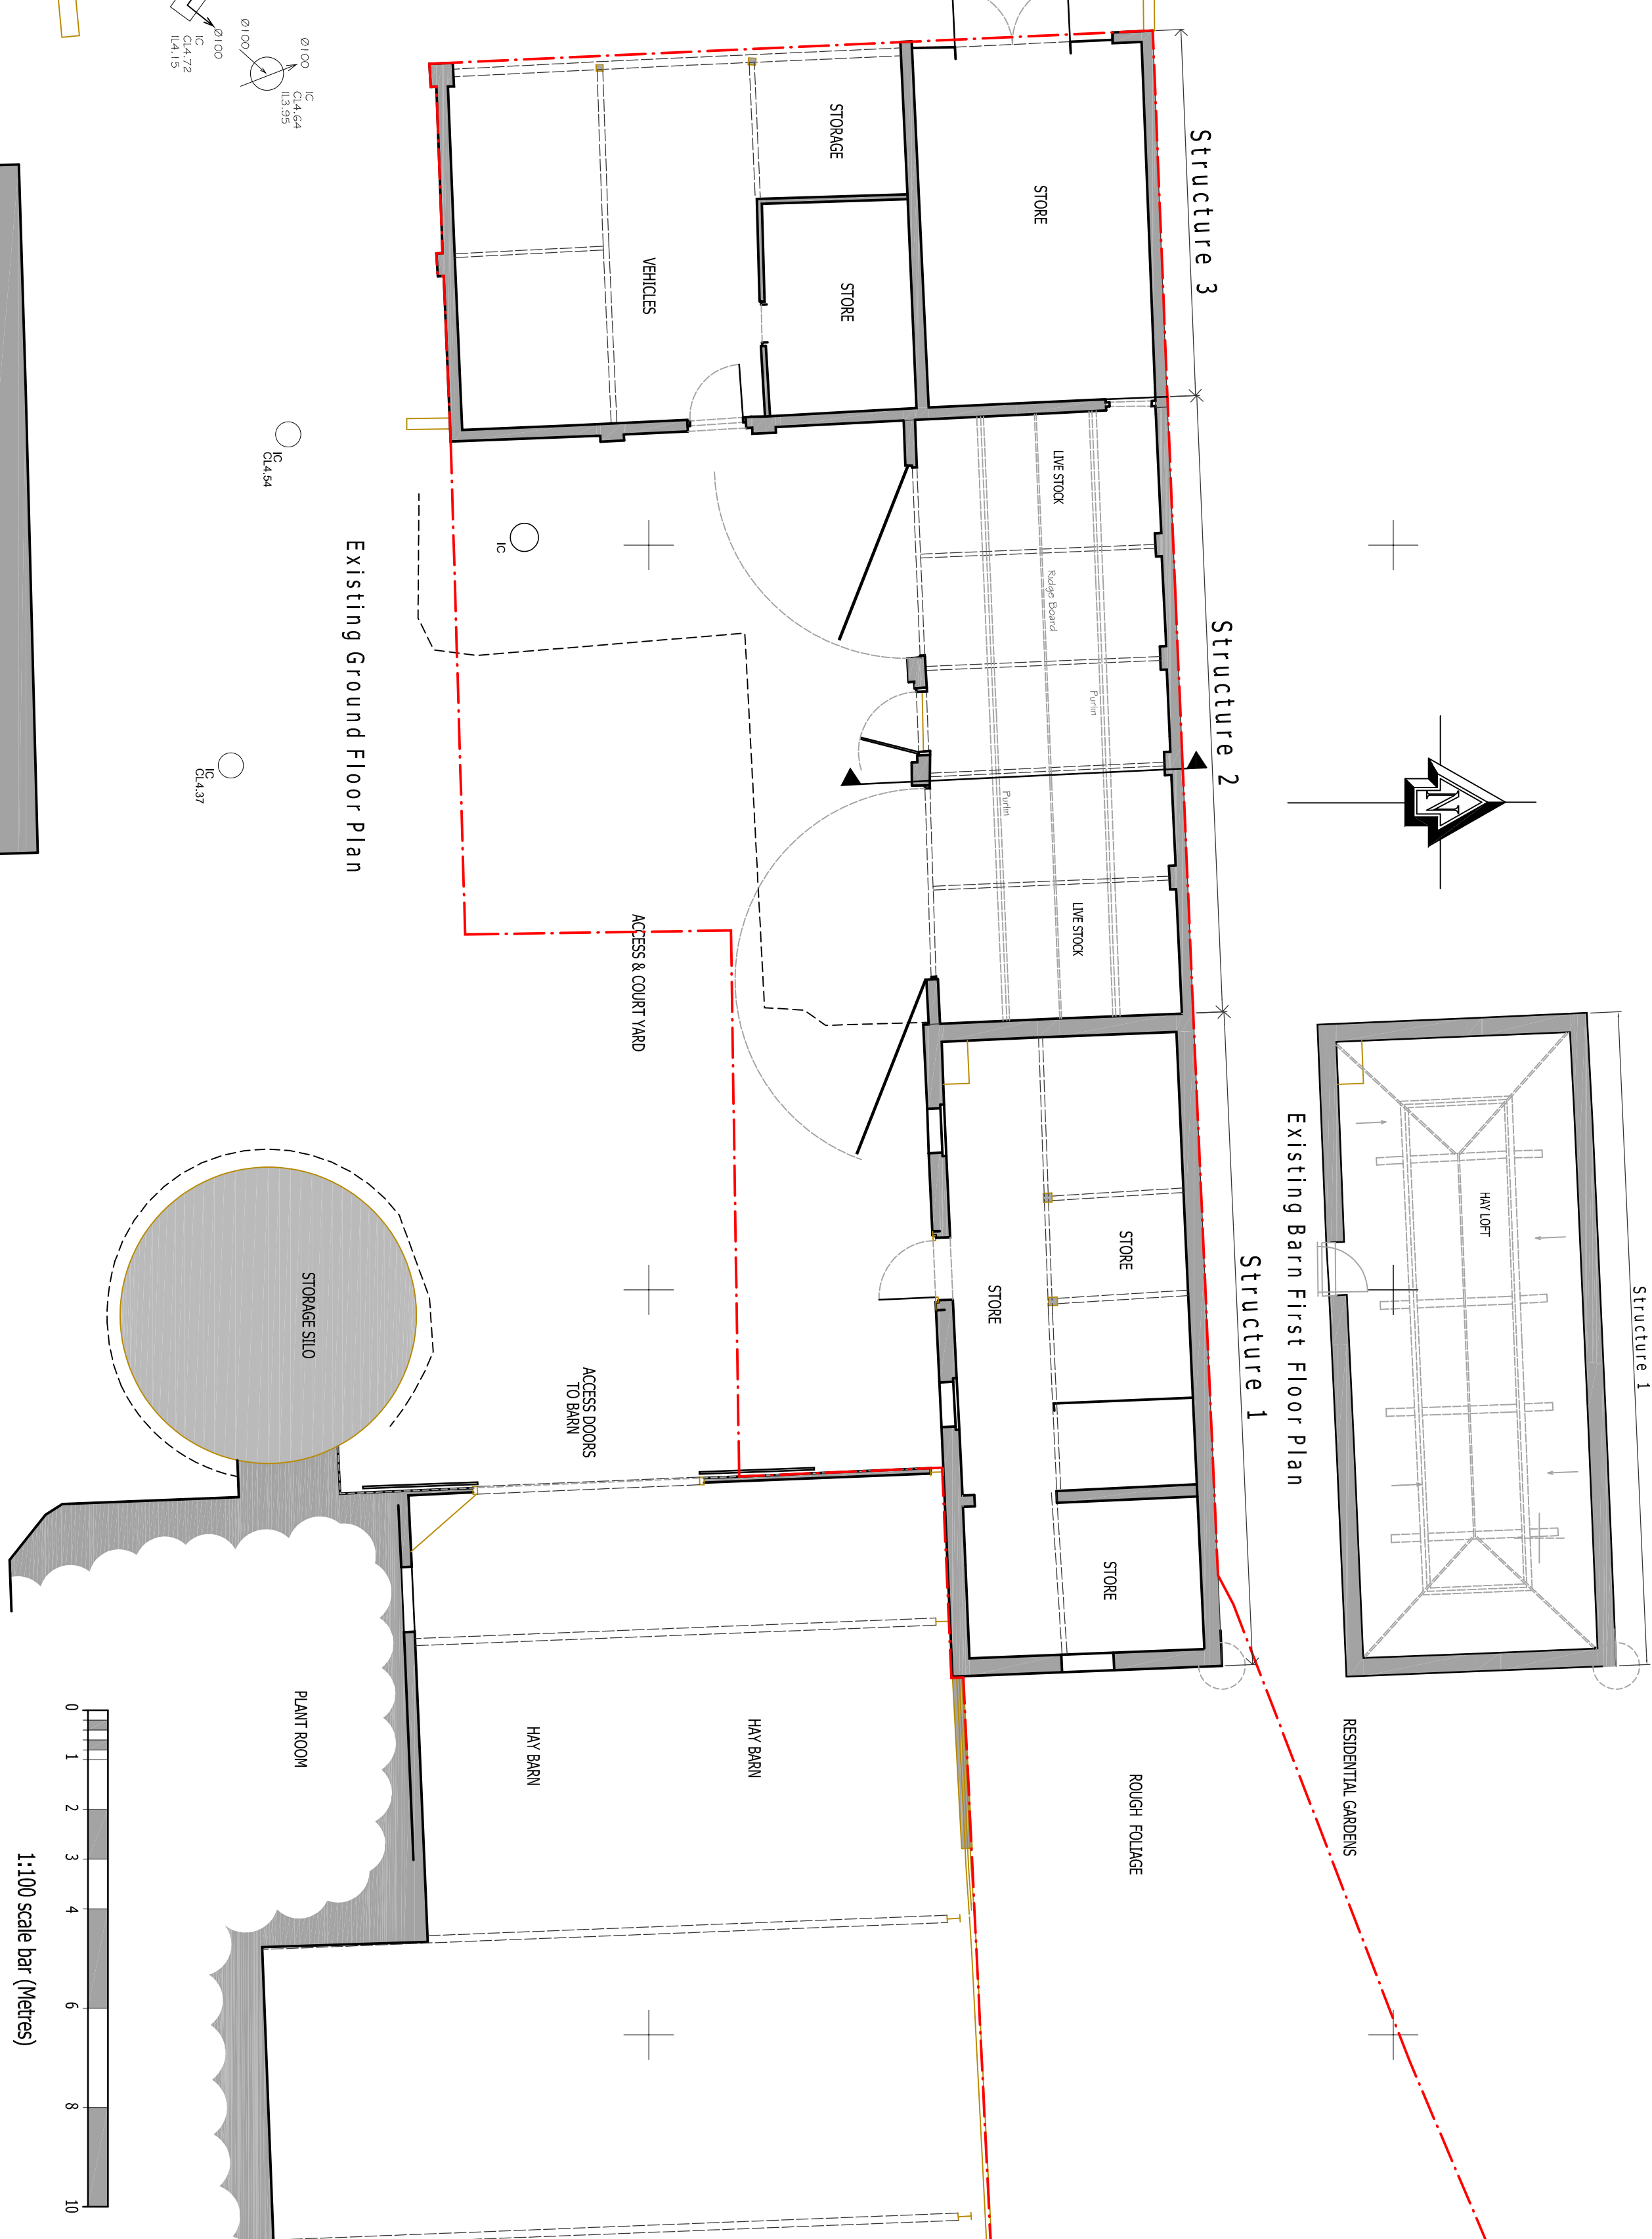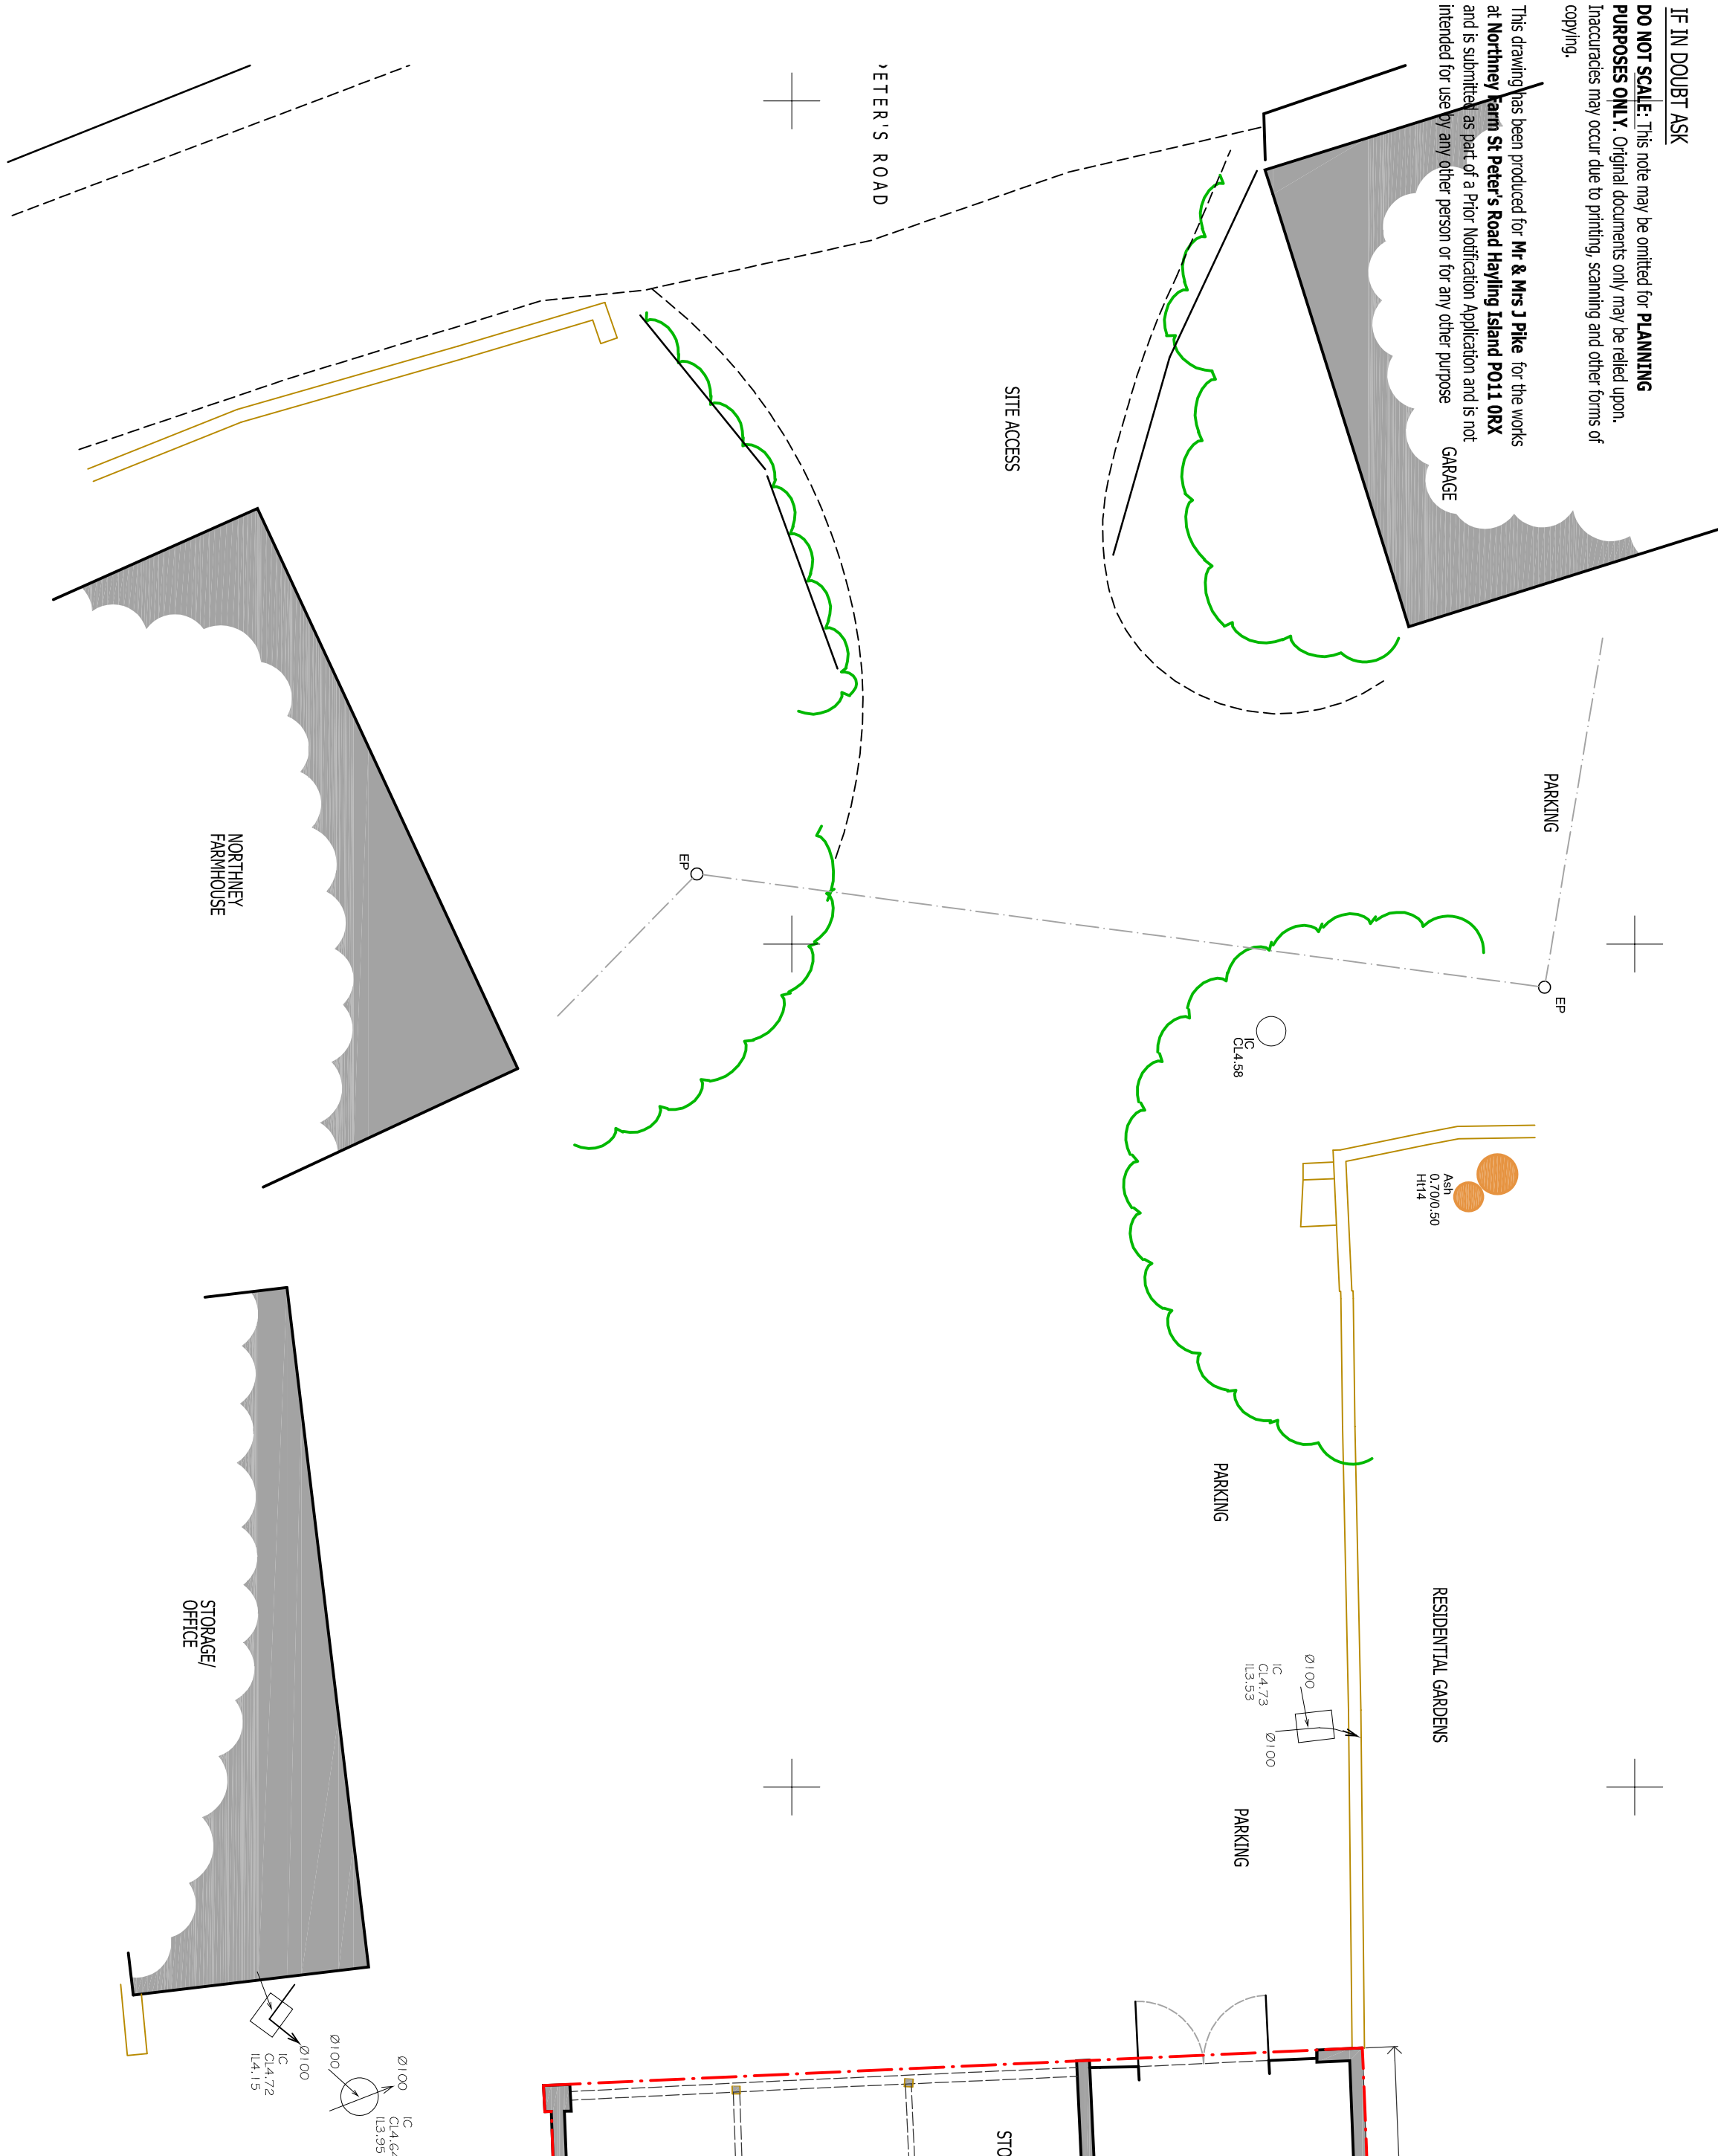

B	04 Oct 18	Prior Notification Application Class Q (a) & (b)
A	16 Mar 18	Prior Notification Application Class Q (a) & (b)
-	31 Aug 17	Prior Notification Application Class Q (a) & (b)



Suite 100, Fareham Reach
166 Fareham Road, Gosport,
Hampshire. PO13 0FW
Telephone: 01329 288684, Email: office@hponcops.co.uk

CLIENT AND PROJECT

Mr & Mrs J Pike

Northney Farm Buildings

St Peter's Road Hayling Island PO11 0RX

DRAWING TITLE

Existing Details

G


	CHIEF
--	-------

617

Aug 17	1:100, 1250
--------	-------------

PROJECT AND DRAWING NO.

17-1181 — EX 01

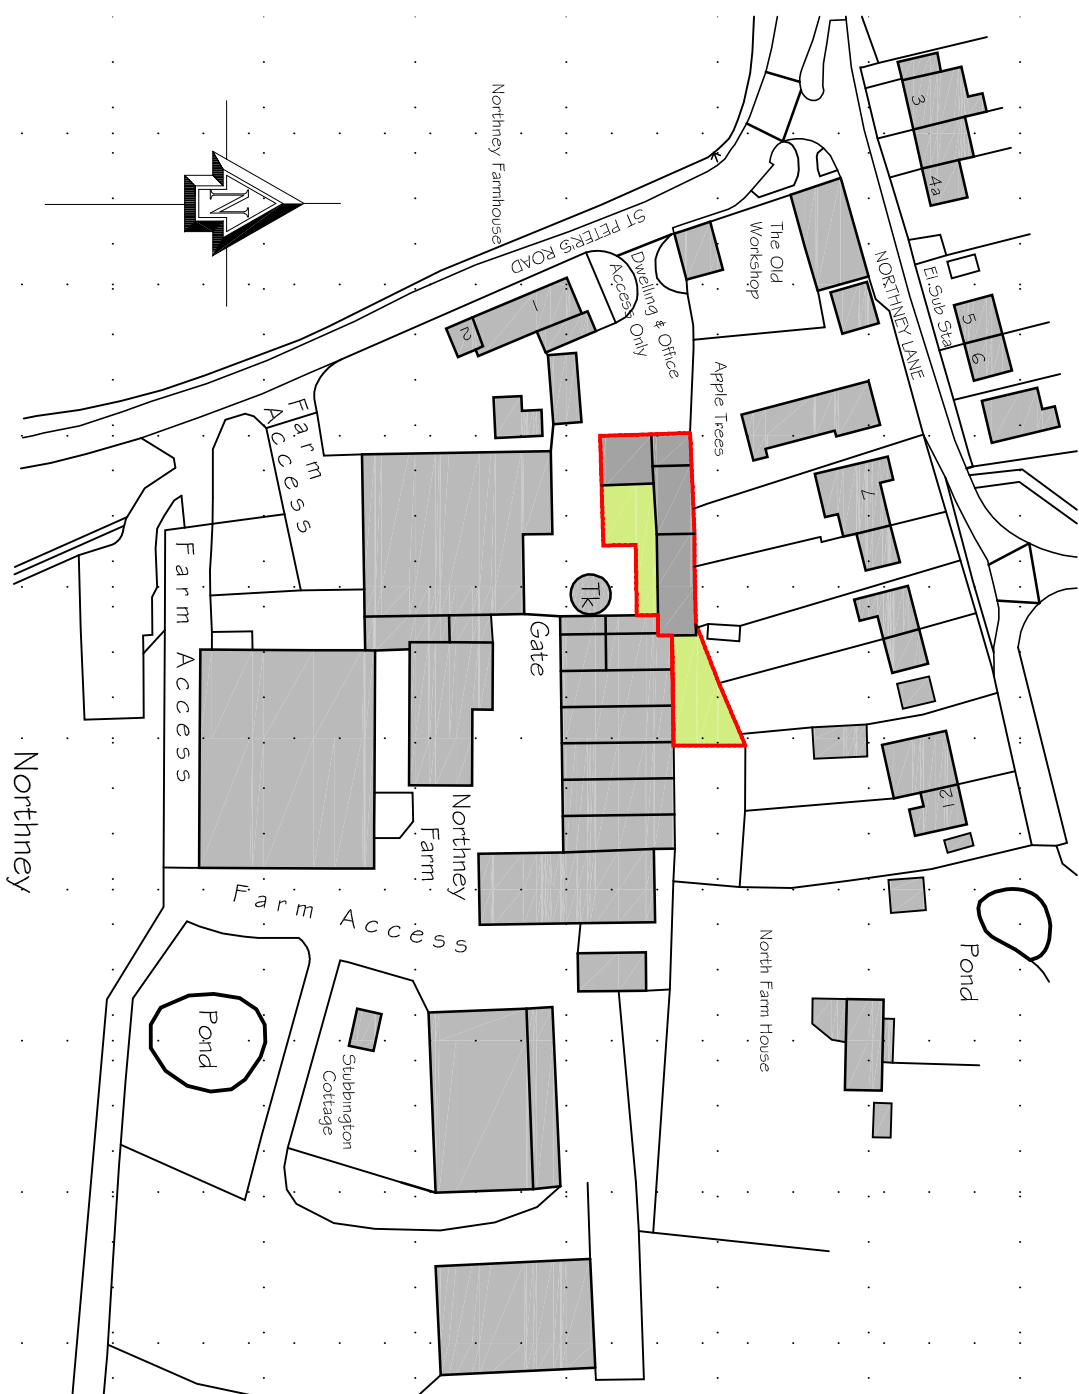

Site Location Plan

