
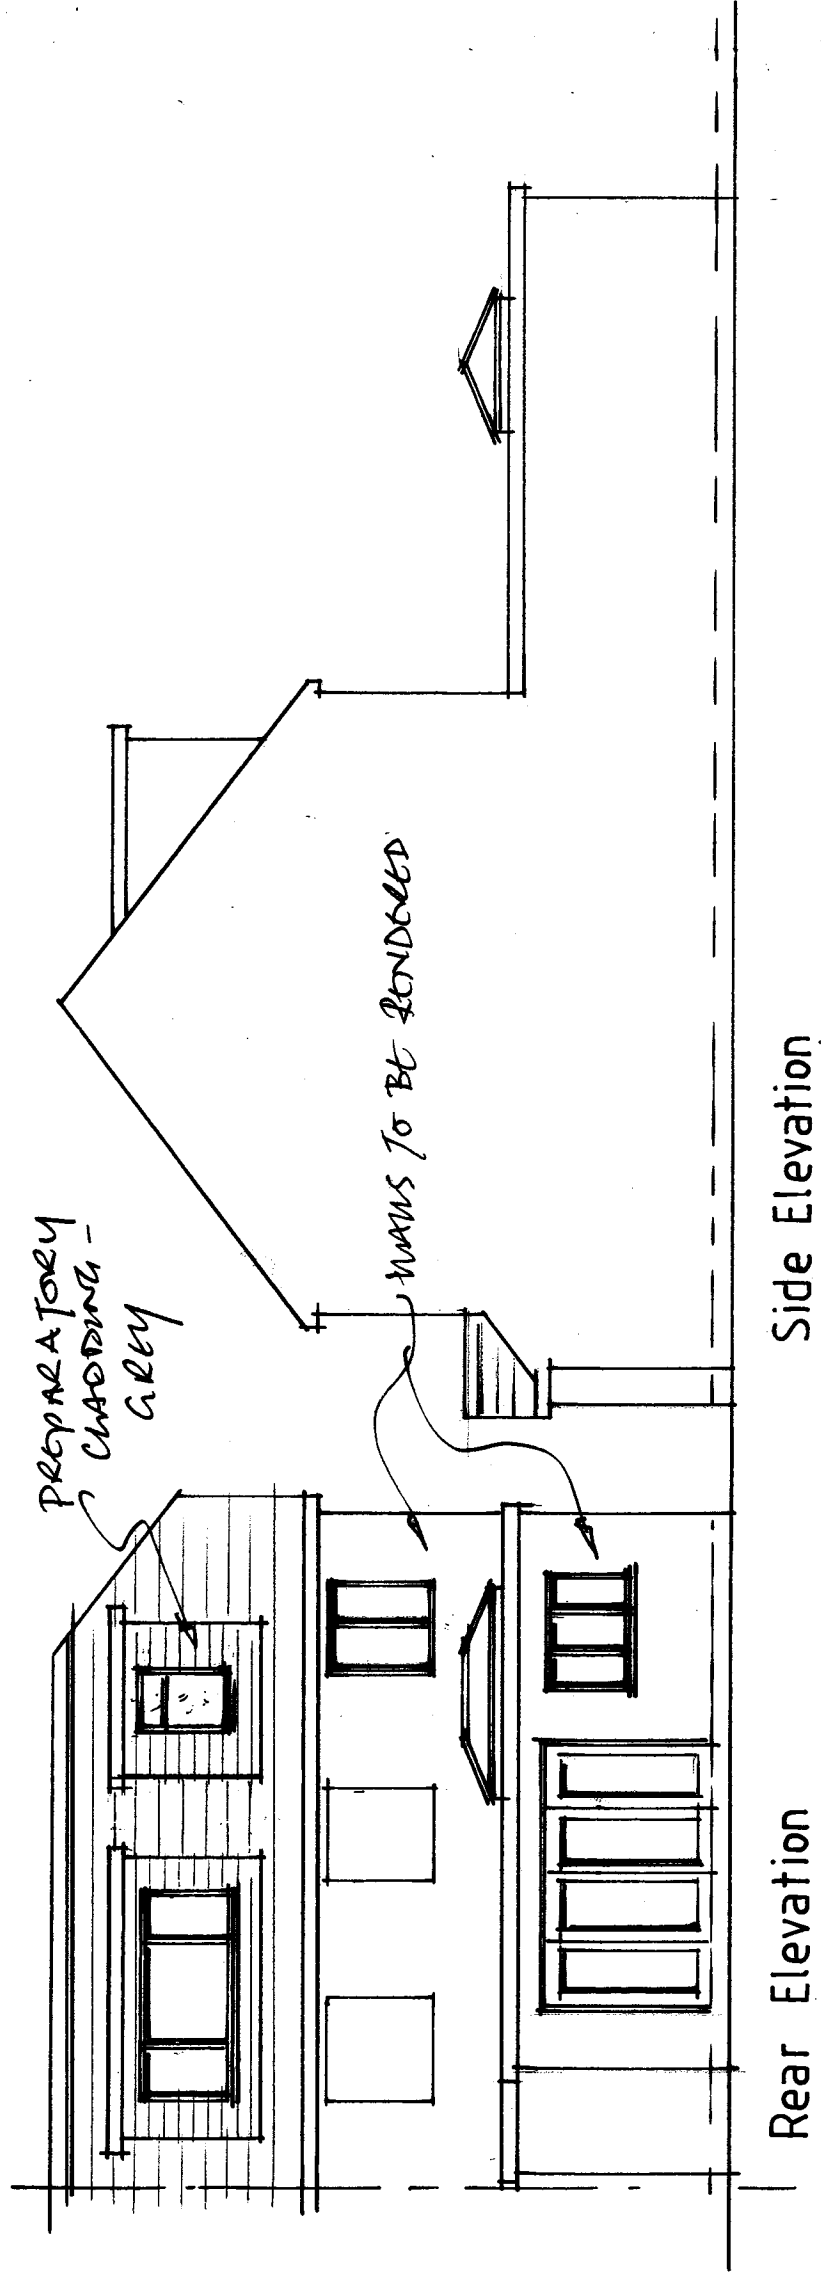


PROPOSED

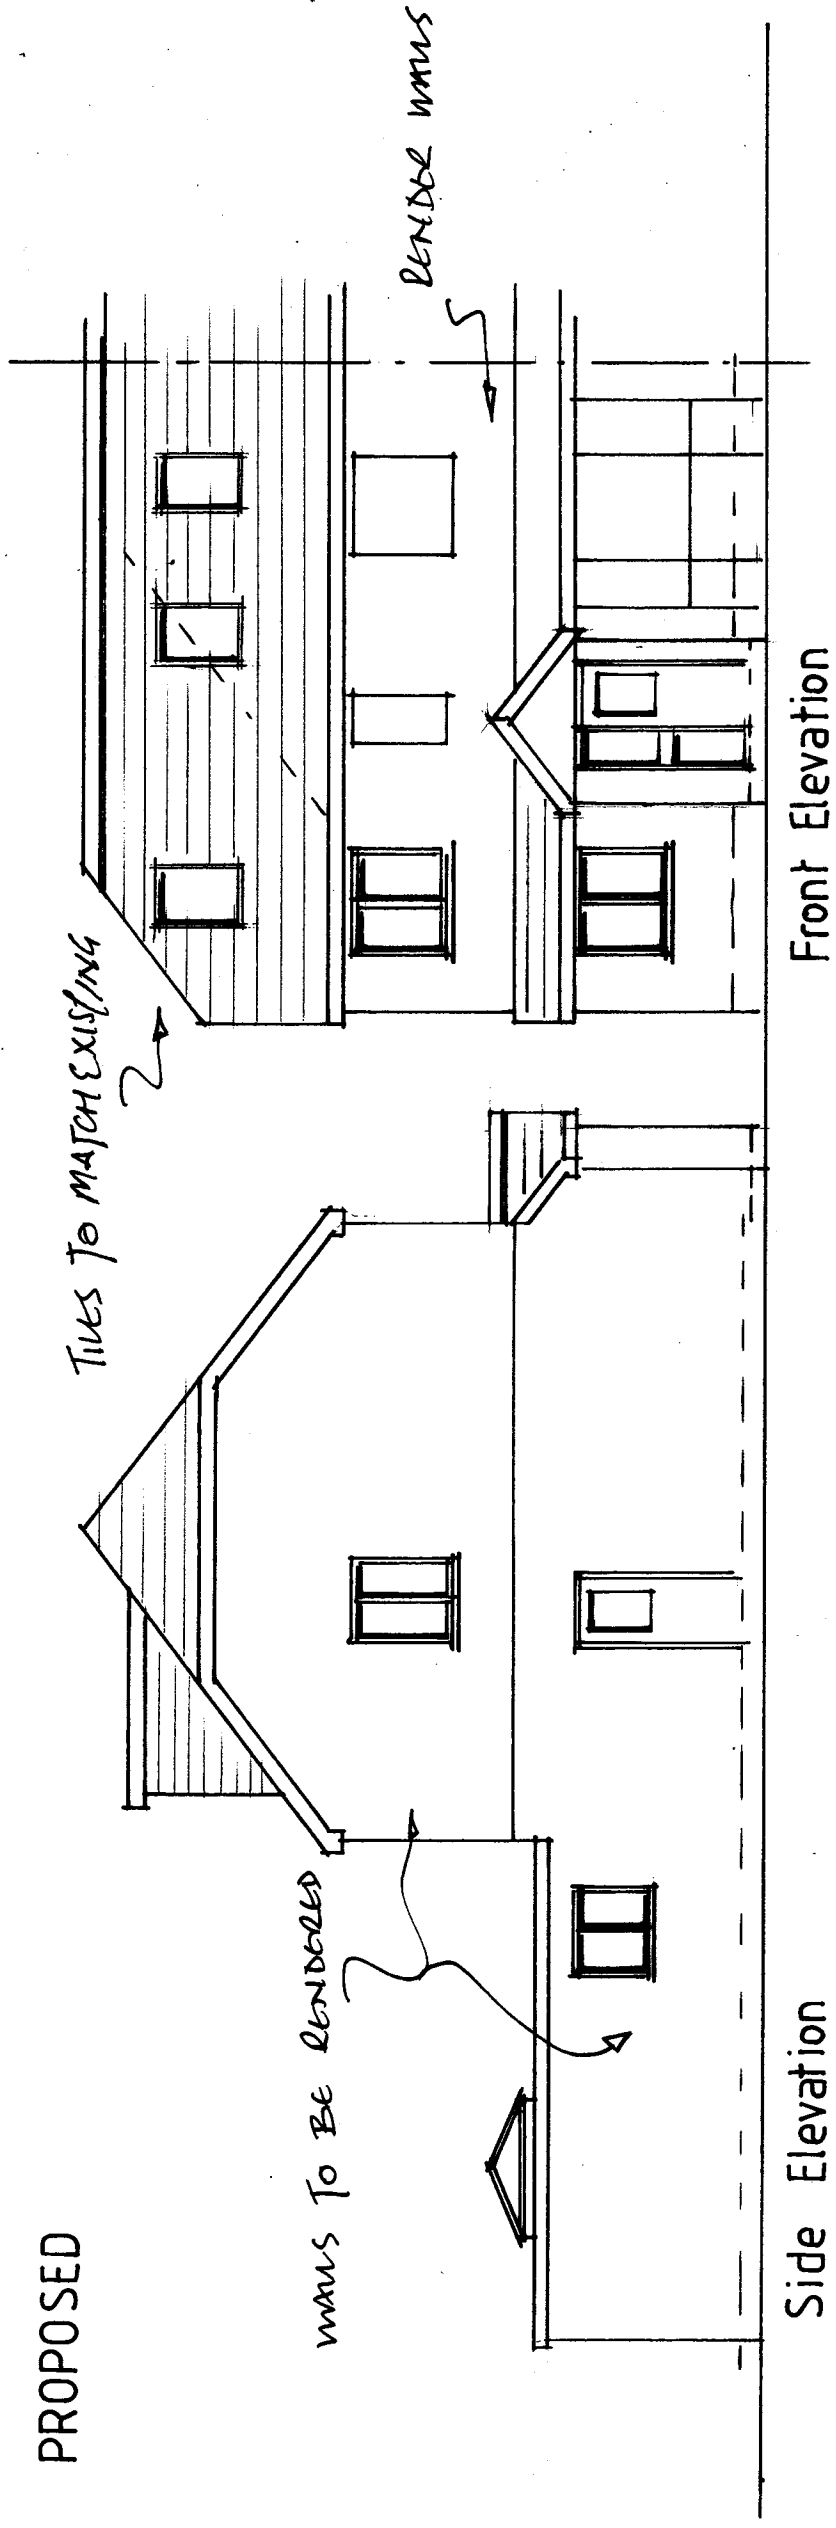

34 Lester Avenue
Bedhampton
Scale 1"=100
February 2019