


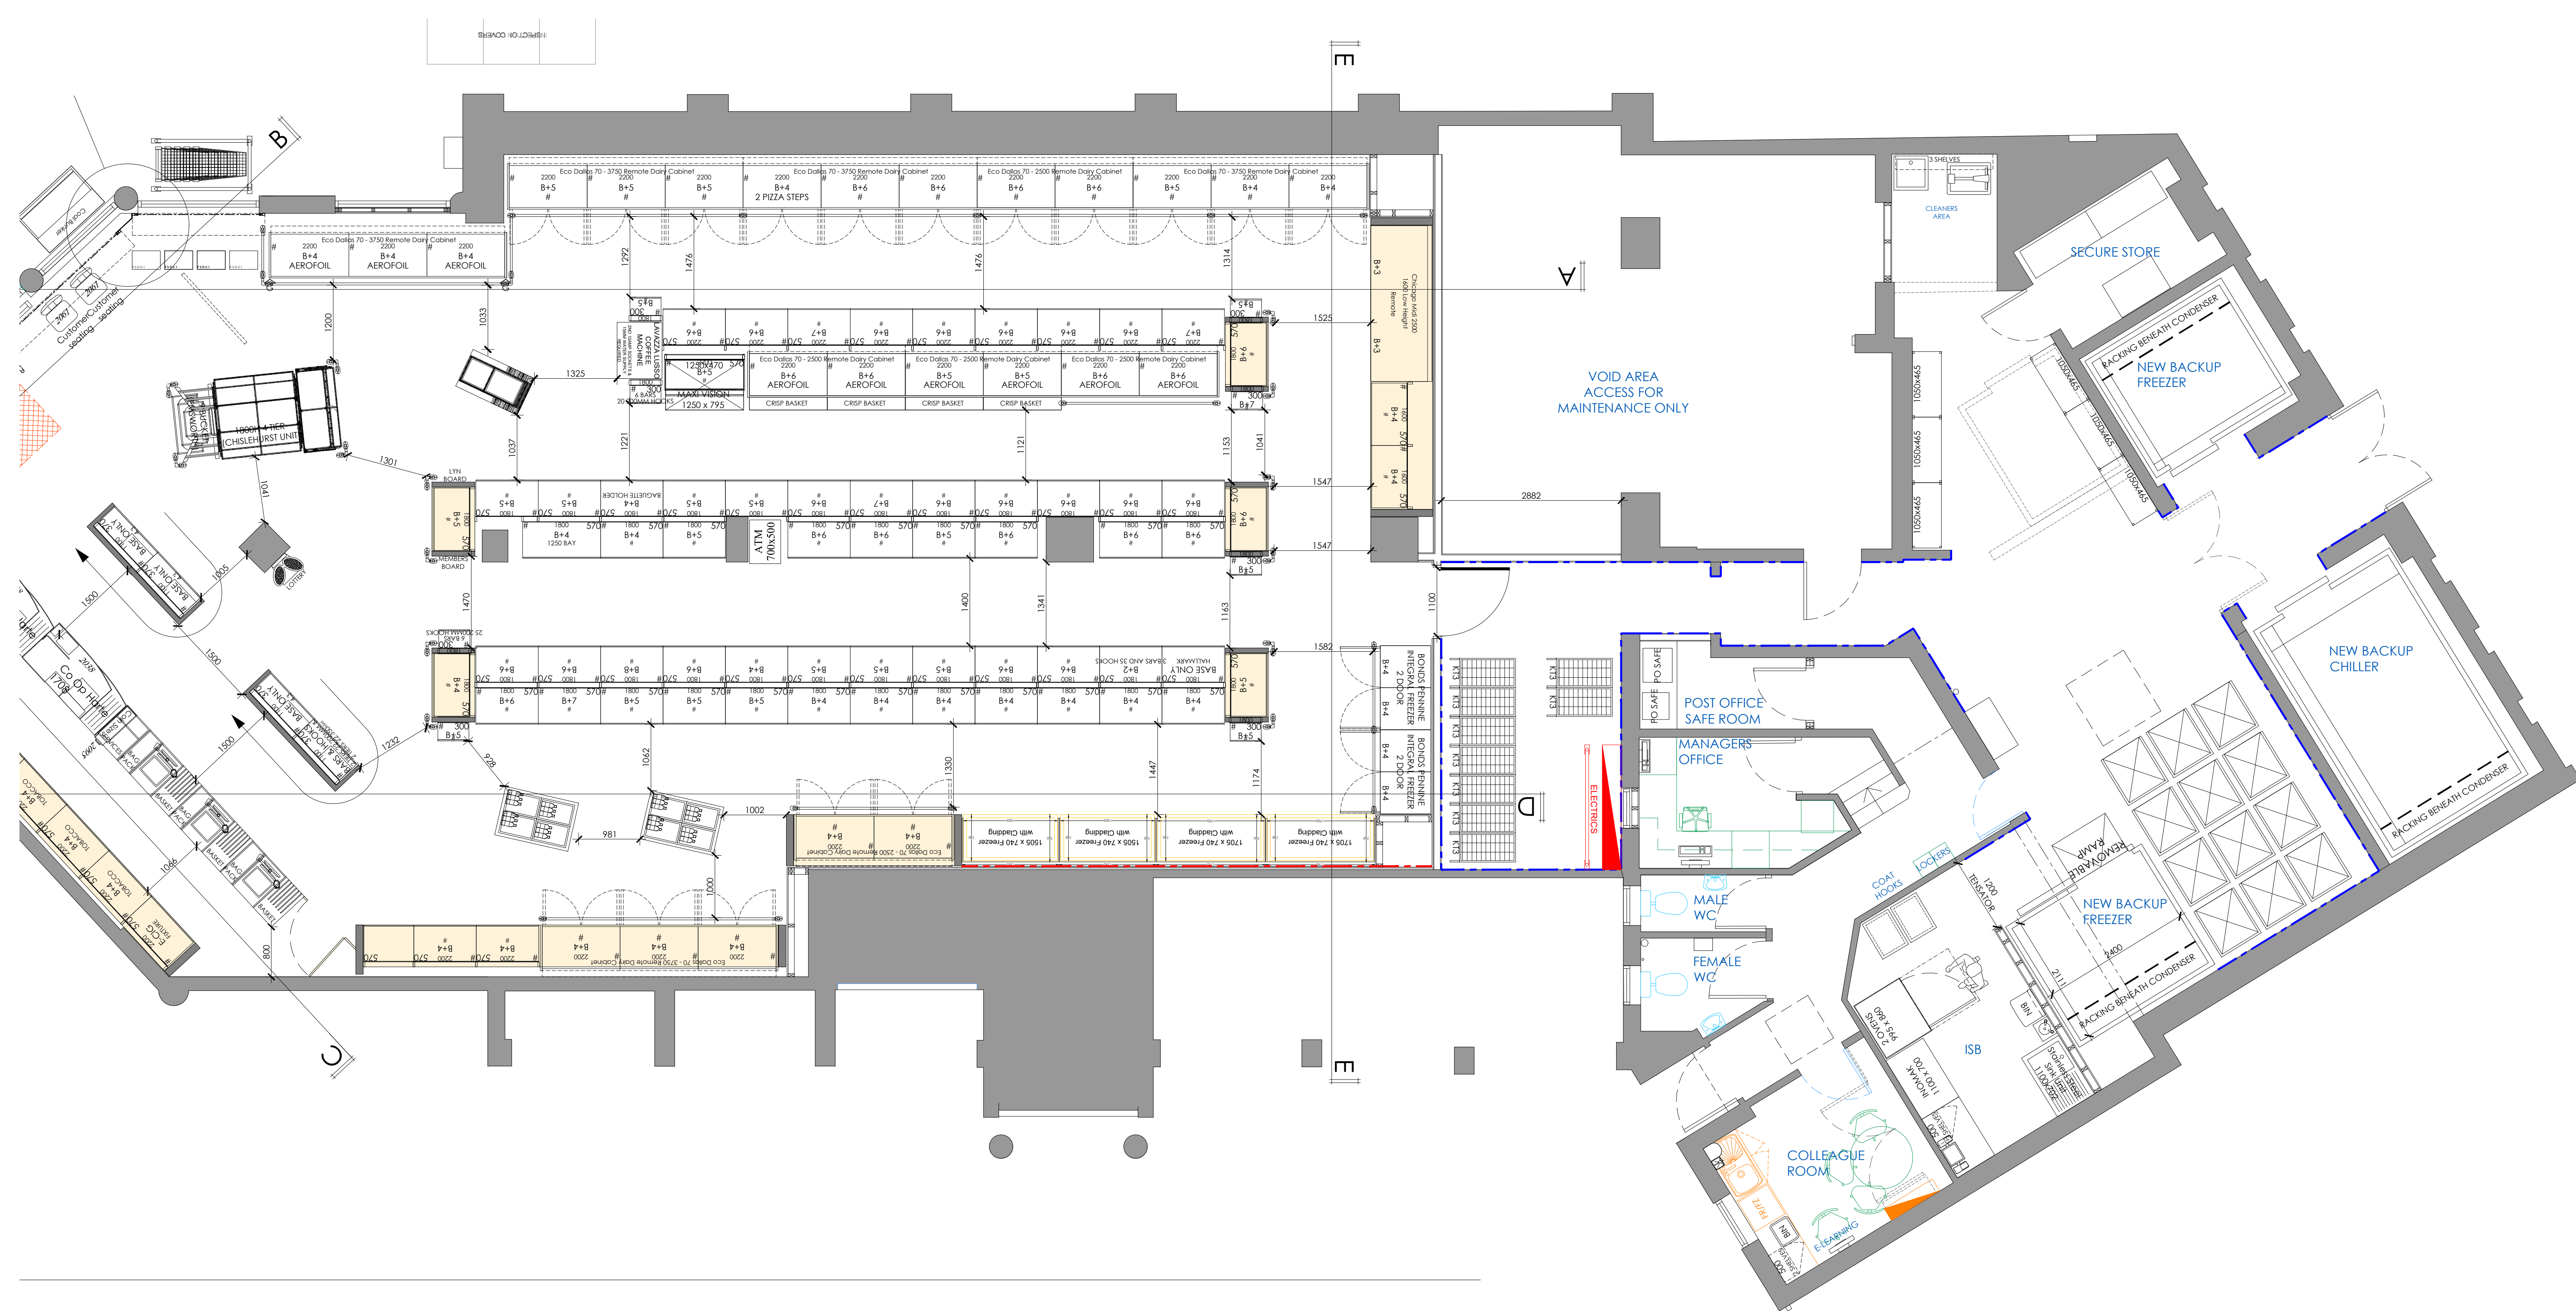

LEGEND

PRESTIGE GREY OAK BOARDING, SECRET NAILED AND TRIMMED WITH BRUSHED ALUMINIUM CORNERS AS REQUIRED.

LINE OF BUMP RAIL PROTECTION WITHIN BACK OF HOUSE AREAS

NOTES

KEEKLAMP GALVANISED BUMP RAILS TO ALL REFRIGERATION AND PRODUCE GONDOLA.

GERTLOOR GTI FLOORING (STANDARD SC SPEC) WITHIN BOTH RETAIL AND BOH AREAS

EXISTING CEILING GRID TO BE REUSED IF IN GOOD CONDITION. PAINTING MAY BE REQUIRED AND NEW TILES FITTED

NEW DEXTRA LIGHTING SCHEME TO BE INSTALLED ON SALES AREA. EXISTING LIGHTING TO BE REUSED BOH. REDUNDANT LIGHTING FROM ISB AREA TO BE RELOCATED TO AREA OUTSIDE OF SECURE CLIPBOARD INC CLEANING AREA

OLD LIGHT FITTINGS FROM SALES FLOOR TO BE FITTED WITHIN EXISTING CEILING IN VOID AREA

EXTERNAL BLUE FINISHED METALWORK TO REMAIN BLUE AND TO BE REPAINTED IF NEEDED.

PRODUCE UNIT AND KEEKLAMP TO NOT BE FIXED IN POSITION UNTIL CONFIRMATION BY AF VIA SITE VISIT PRE OPENING.

EXTERNAL BRICKWALL & FENCE REMOVED FROM SCOPE OF WORKS

GENERAL ARRANGEMENT SHEET B

THIS DRAWING IS THE COPYRIGHT OF THE SOUTHERN CO-OPERATIVE AND MAY NOT BE COPIED, ALTERED OR REPRODUCED IN ANY FORM, OR PASSED TO A THIRD PARTY WITHOUT THE WRITTEN CONSENT OF THE SOUTHERN CO-OPERATIVE.		
DO NOT SCALE FROM THIS DRAWING, EXCEPT FOR PLANNING PURPOSES. USE FIGURED DIMENSIONS ONLY.		
DIMENSIONS SHOULD BE CHECKED AND VERIFIED ON SITE AND ANY DISCREPANCIES SHOULD BE REPORTED TO THE DESIGNER.		
IF IN DOUBT ASK FOR CONFIRMATION.		
AREAS	M ²	FT ²
SALES	278	2992
BOH	212	2282
GROSS	500	5382
FIRST	NA	NA
SUB-LET	NA	NA
MOTHBALLLED	NA	NA

REVISIONS			
REV	DESCRIPTION	DRAWN	CHKD
-	1ST ISSUE	ML	**
-	2ND ISSUE	SL	**
A	FRONT BOLLARD POSITIONS REMOVED EXCLUDING NEW ATM POD BOLLARDS. NEW WALL AND FENCELINE REMOVED AT REAR OF BUILDING.	ML	**
B	2nd DRAWING SHEET UPDATED TO REFLECT REMOVAL OF ATM	ML	**
-	3RD ISSUE	RY	**

ISSUED FOR			
DESIGN INTENT			
southern coop			
Property Department			
1000 Lakeside, Western Road, Portsmouth. PO6 3FE			
T: 023 9222 2500 F: 023 9222 2650			
PROJECT			
2 HIGH STREET			
EMSWORTH			
HAMPSHIRE			
PO107AW			
DRAWING TITLE			
GENERAL ARRANGEMENT SHEET B			
PROGRESS FORMAT			
DRAWING SCALE	SHEET SIZE SHEET No.	DRAWN	CHKD
1:50	A1	2 of 2	ML
DRAWING NUMBER	DATE	REVISION	
SC-079-V1-GF-DR-K-0001	21/05/18		B