



Site Address: 52 Bembridge Drive, Hayling Island, PO11 9LU
 Name: Nick Barker
 Email: nick2barker@gmail.com
 Telephone: 07770 632620

HAVANT BOROUGH
 COUNCIL
 07 NOV 2018
RECEIVED

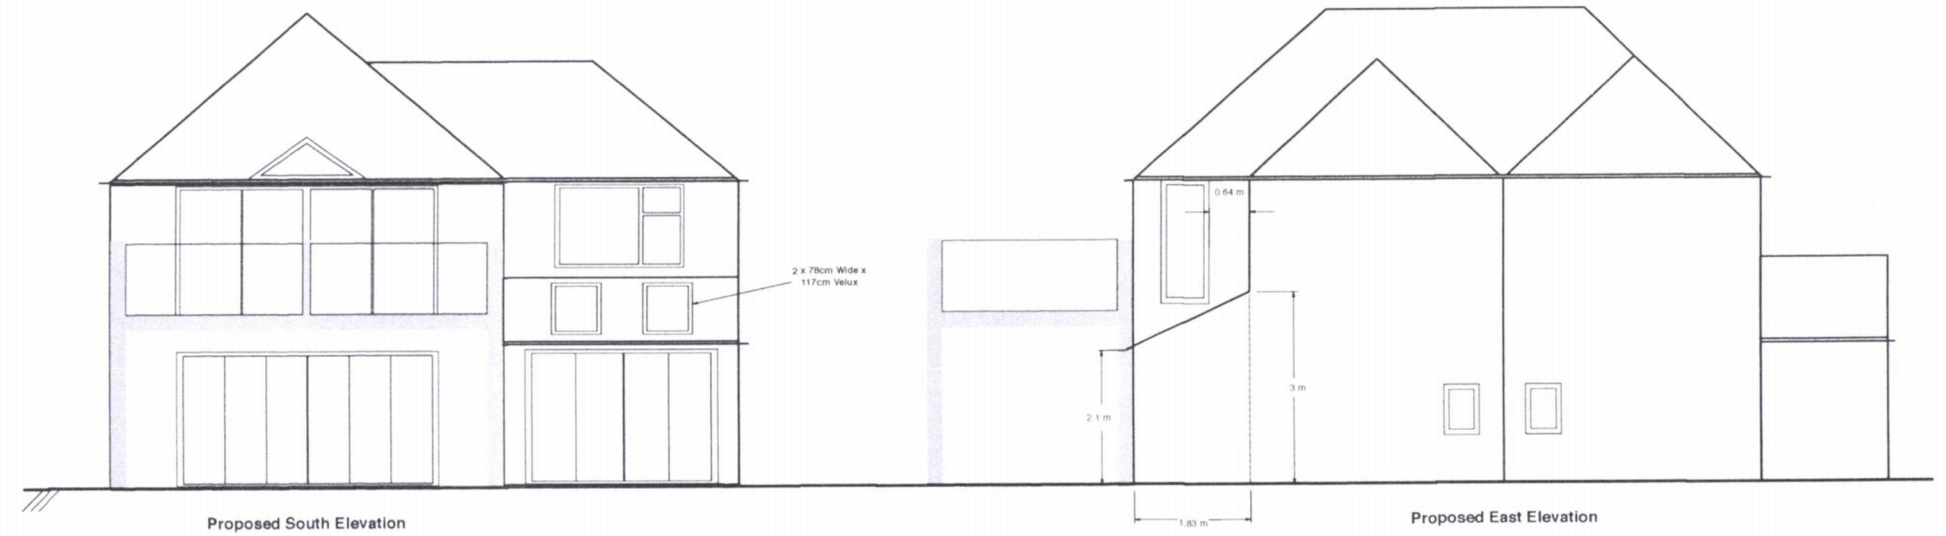

Ground Floor 'Fill In' Extension

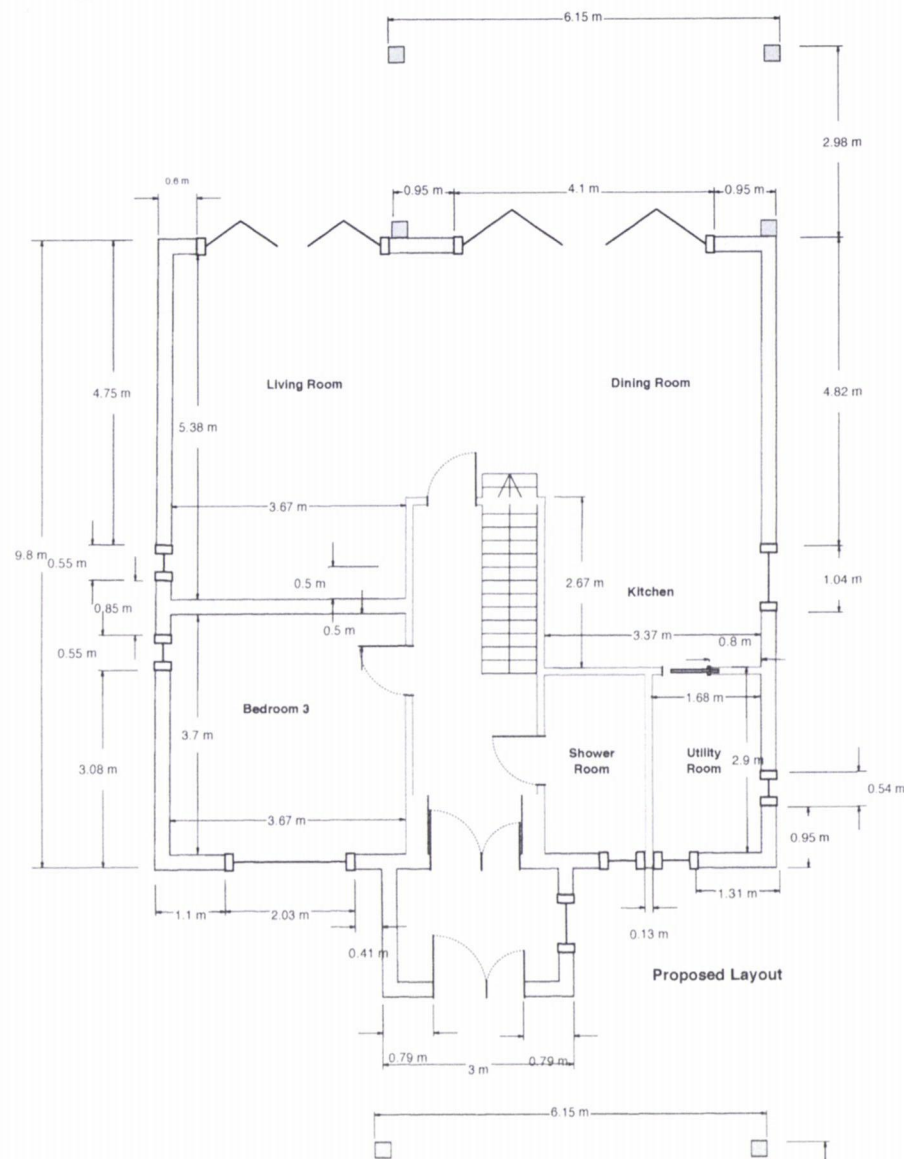