


Notes

1. This drawing is the property of fabrik. It must not be reproduced or reproduced without written consent.
2. Only figured dimensions are to be taken from this drawing. All contractors must check and be responsible for taking and checking all dimensions related to the works shown on the drawing.
3. This drawing is a reference drawing. It is not to be used for construction.

REFER TO FABRIK DRAWING L.122

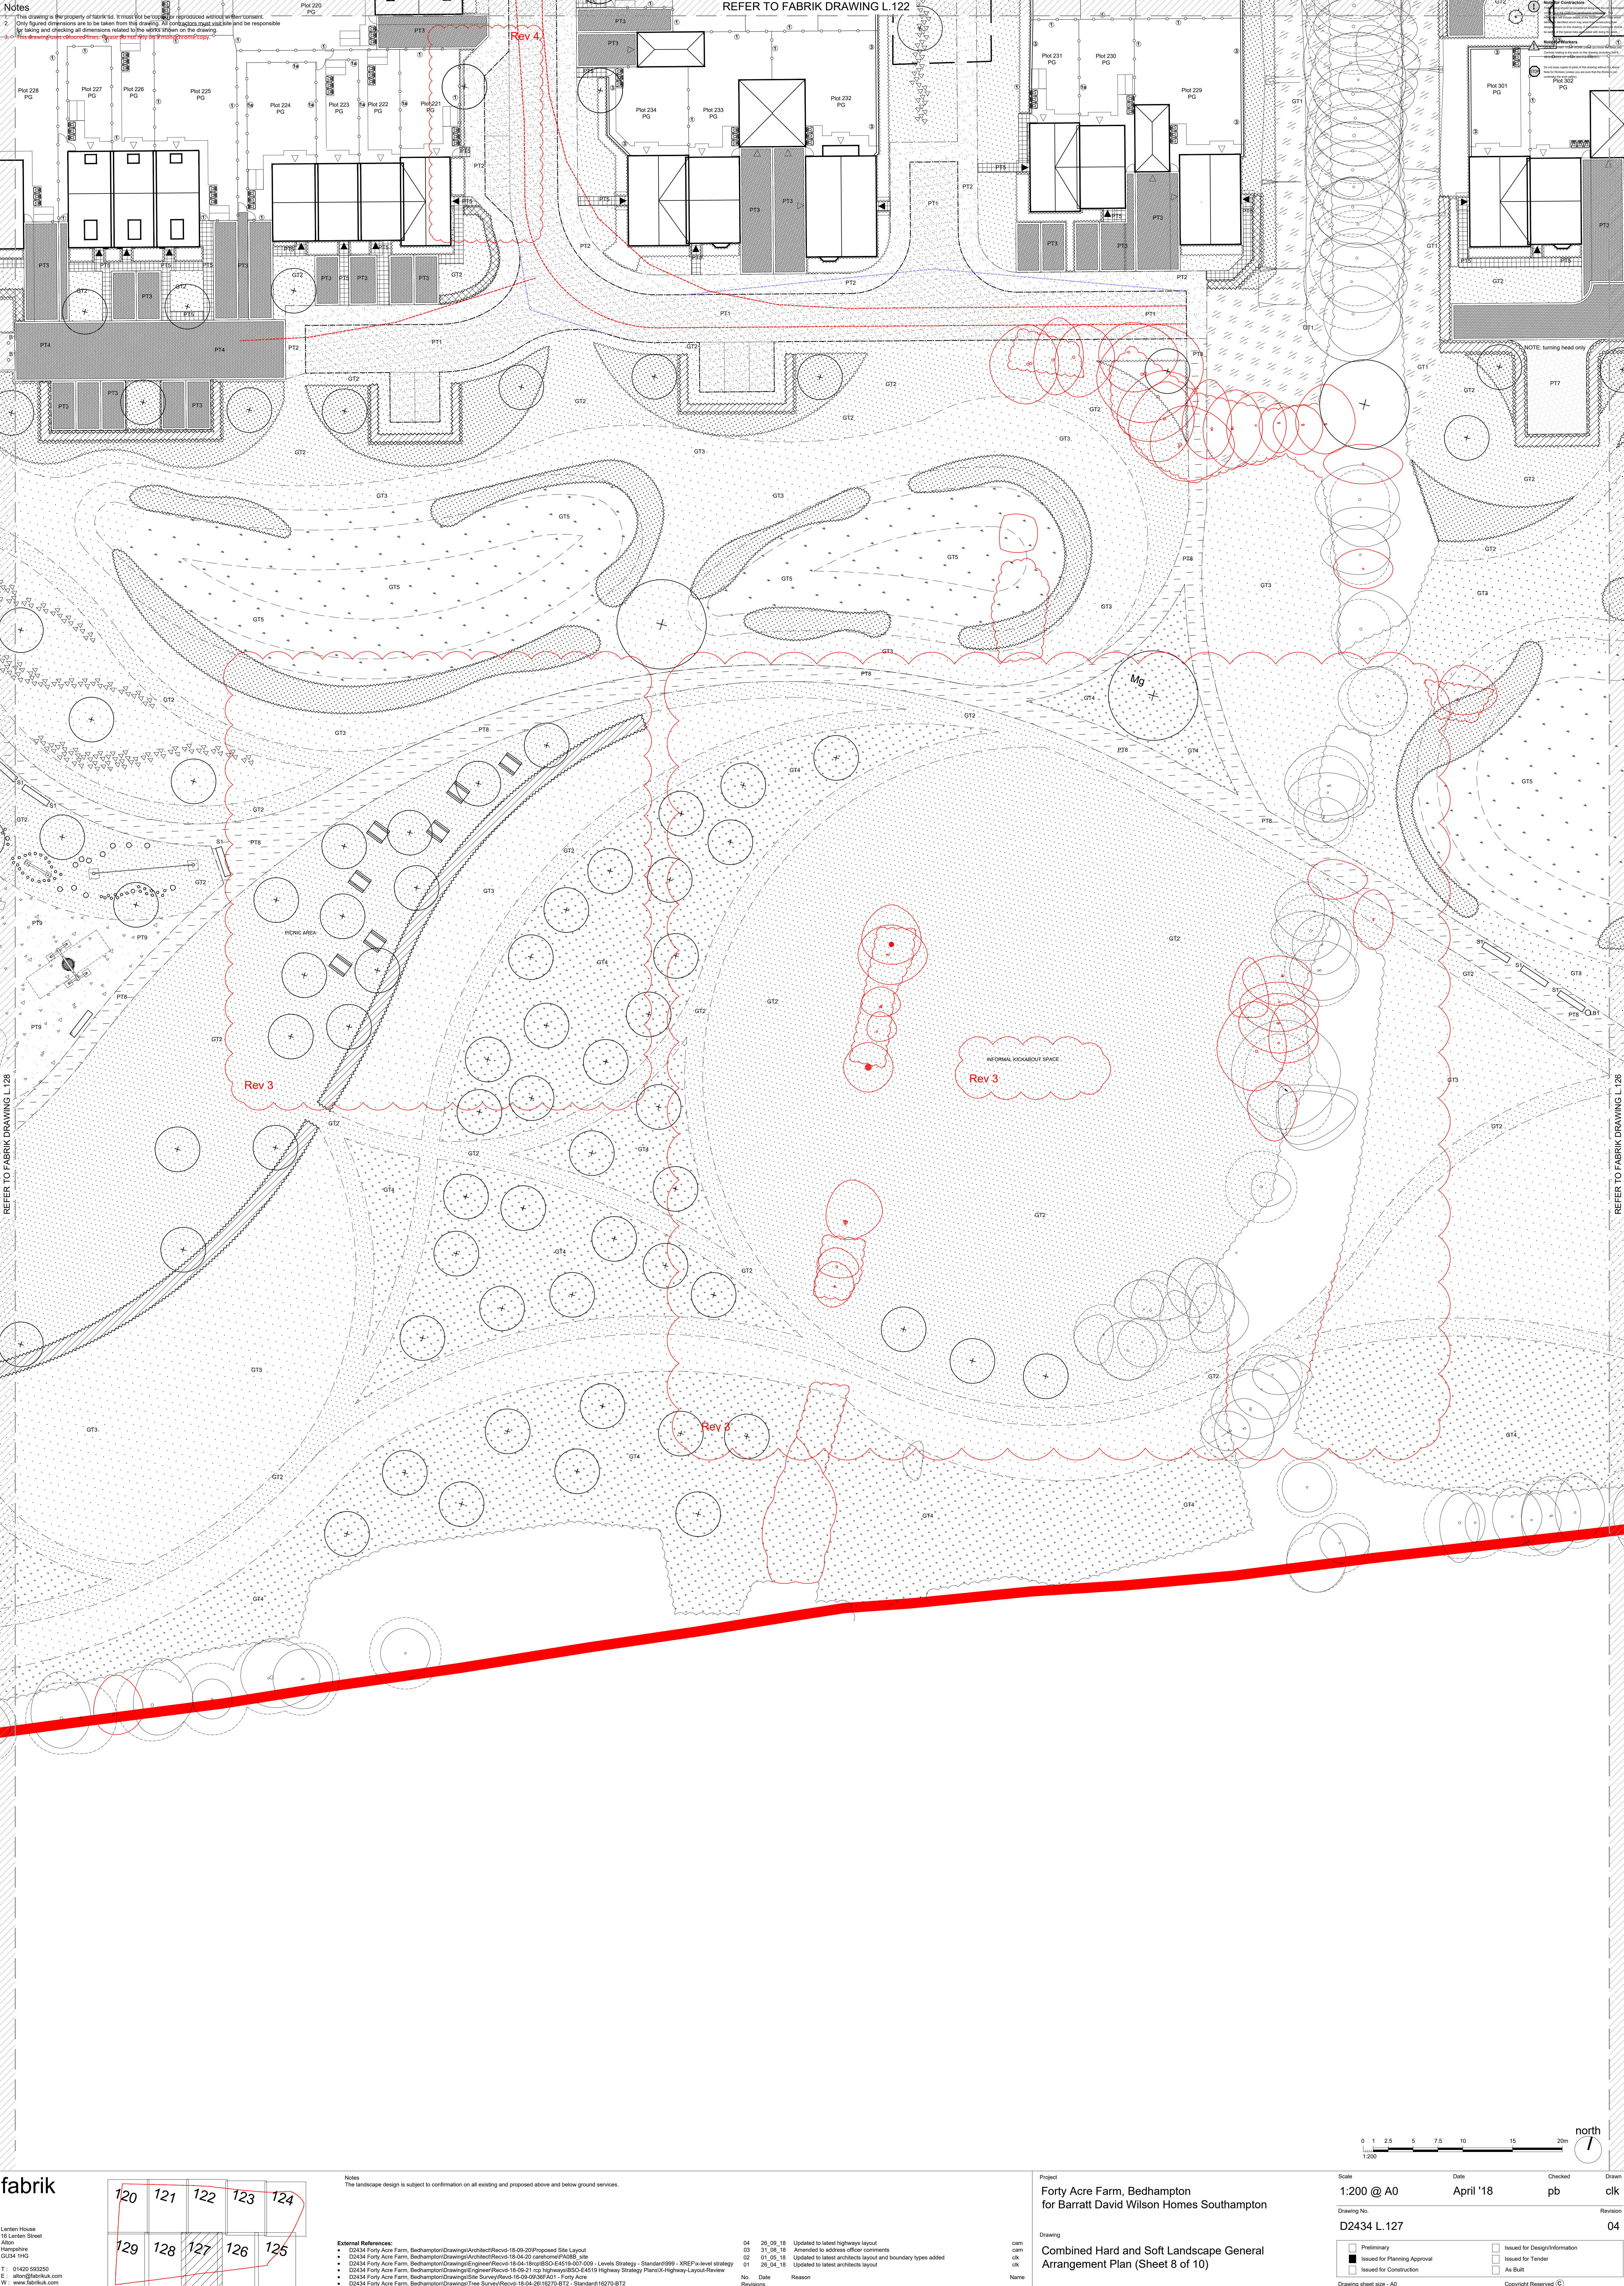

fabrik

Lentil House
10, Lentil Street
Alton
Hampshire
GU34 1HG
T: 01429 593250
E: info@fabrikuk.com
W: www.fabrikuk.com

120	121	122	123	124
129	128	127	126	125

Notes
The landscape design is subject to confirmation on all existing and proposed above and below ground services.

External References:

- D2434 Forty Acre Farm, Bedhampton (Drawings/Architect/Rev01-18-09-2019) Proposed Site Layout
- D2434 Forty Acre Farm, Bedhampton (Drawings/Architect/Rev01-18-04-2020) carhome/PA008_site
- D2434 Forty Acre Farm, Bedhampton (Drawings/Engineer/Rev01-18-04-18) BSO-E4519-07-2009 - Levels Strategy - Standard/999 - 100% level strategy
- D2434 Forty Acre Farm, Bedhampton (Drawings/Engineer/Rev01-18-09-21) rcs highways/BRO-E4519 Highway Strategy Plans/Highway Layout/Review
- D2434 Forty Acre Farm, Bedhampton (Drawings/Site Survey/Rev01-18-04-2018) BSO-E4519 - Forty Acre
- D2434 Forty Acre Farm, Bedhampton (Drawings/Site Survey/Rev01-18-04-2018) BSO-E4519 - Standard/16270-BT2

No.	Date	Reason
04	26_09_18	Updated to latest highways layout
03	31_05_18	Amended to address official comments
02	01_05_18	Updated to latest architects layout and boundary types added
01	26_04_18	Updated to latest architects layout

No. Date Reason

Project
Forty Acre Farm, Bedhampton
for Barratt David Wilson Homes Southampton

Drawing
Combined Hard and Soft Landscape General
Arrangement Plan (Sheet 8 of 10)

cam
cam
clk
clk
Name

Scale
1:200 @ A0

Date
April '18

Checked
pb

Drawn
clk

Drawing No
D2434 L.127

Revision
04

- ☐ Preliminary
☒ Issued for Planning Approval
☐ Issued for Construction
- ☐ Issued for Design/Information
☐ Issued for Tender
☐ As Built

Drawing sheet size - A0

Copyright Reserved ©