


ITEM 01 (Qty 1)

Large 2011 TLE 02B

A single sided internally illuminated monolith sign.
Aluminium boxes unit housing flexi face panels
displaying full colour printed graphics to face.
Bottom section to be aluminium panels
cladding steelwork.

illumination LED Illumination.
Bracketwork Mild steel posts.

Scale 1:50

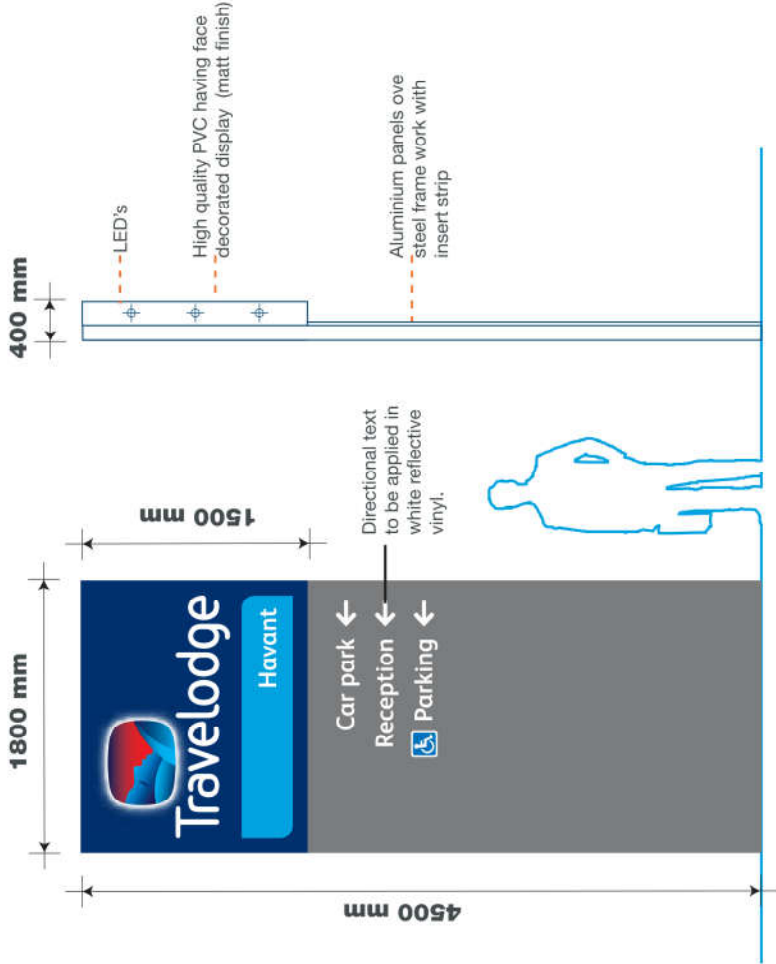

ITEM 02 (Qty 1)

SPECIAL


Single sided spandex sign pole 80 system with
2No. info panels at 300 mm high.

Complete with digital printed & vinyl displays.

Scale 1:20.

illumination N/A

Bracketwork Posts finished RAL 7037.

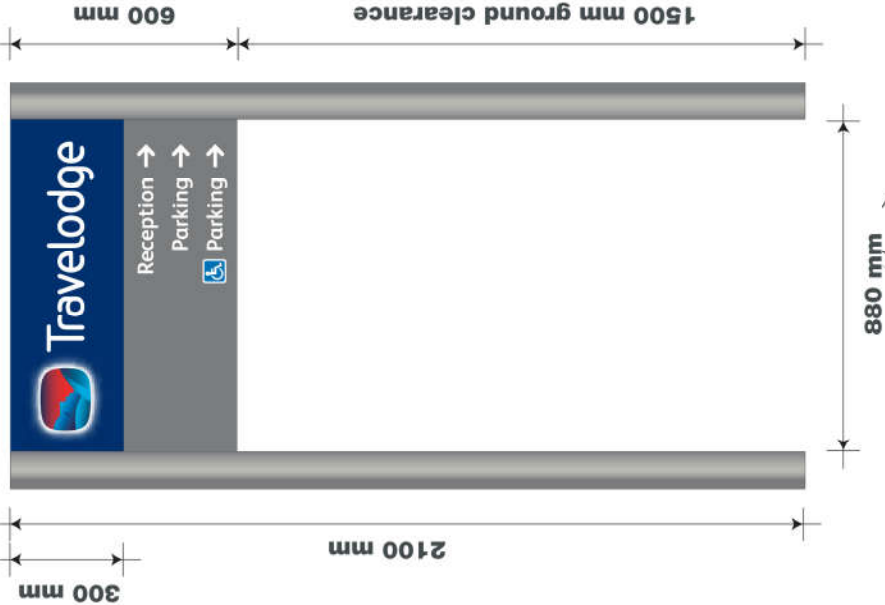

sign colours

Pantone 294C
Interpon Polyester Satin
RSP 2546 65-75% Gloss

Pantone 1795C
31 YR 18/648

Pantone 5405C

Pantone 299C
RAL 5012

Pantone 424C
RAL 7037

Pantone Cool
Grey 1C

Pantone 290C

Oracle 751C-090
462 Polyplas ink
Metallic Silver PGMX 6501

typefaces

External signs FS Albert Bold

Internal signs Verdana Bold

Mr Sleep promotion Cocon Bold

Super Rooms Futura Maxi CG Book

NOTES


Copyright and not to be reproduced without the
consent of Holmes Miller
DO NOT SCALE: Use figured dimensions only.
Holmes Miller accepts responsibility for the document
only to the commissioning party and not to any other.
Holmes Miller does not accept liability for accuracy or
veracity of survey information provided by others and used in
the preparation of this drawing. All vertical and horizontal
dimensions are based on the survey information provided by others must be
checked and verified on site.

#	REV	FIRST ISSUE	DESCRIPTION	DRAWN	APP	DATE
						08.10.18



Architects

Holmes Miller
CS.312
27-31 Clerkenwell Close
London EC1R 0AT
T 020 3176 8109
london@holmesmiller.com

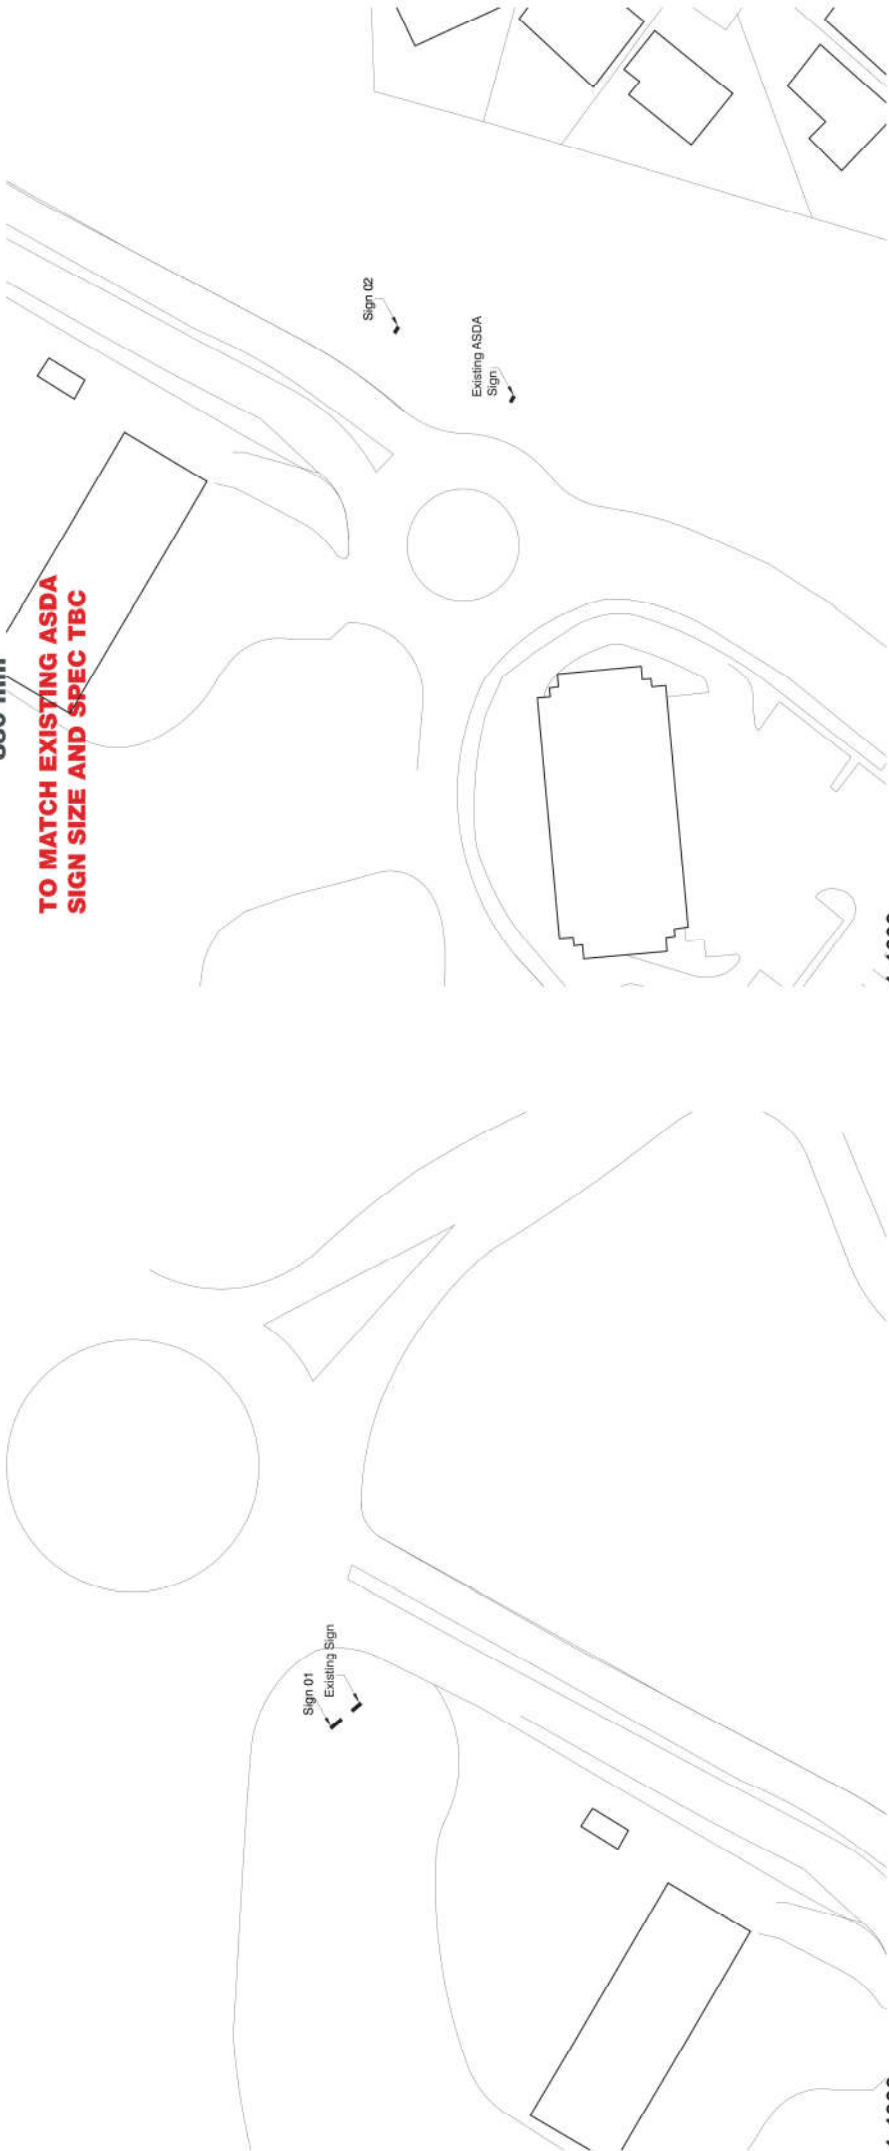

PROJECT	Havant Travelodge
DRAWING	External Signage Reproduced from Ashleigh Signs drawing reference: 139498 REV C
SCALE	CHECKED as per individual drawings
NUMBER	4231-AL(0)801