




Ground Floor

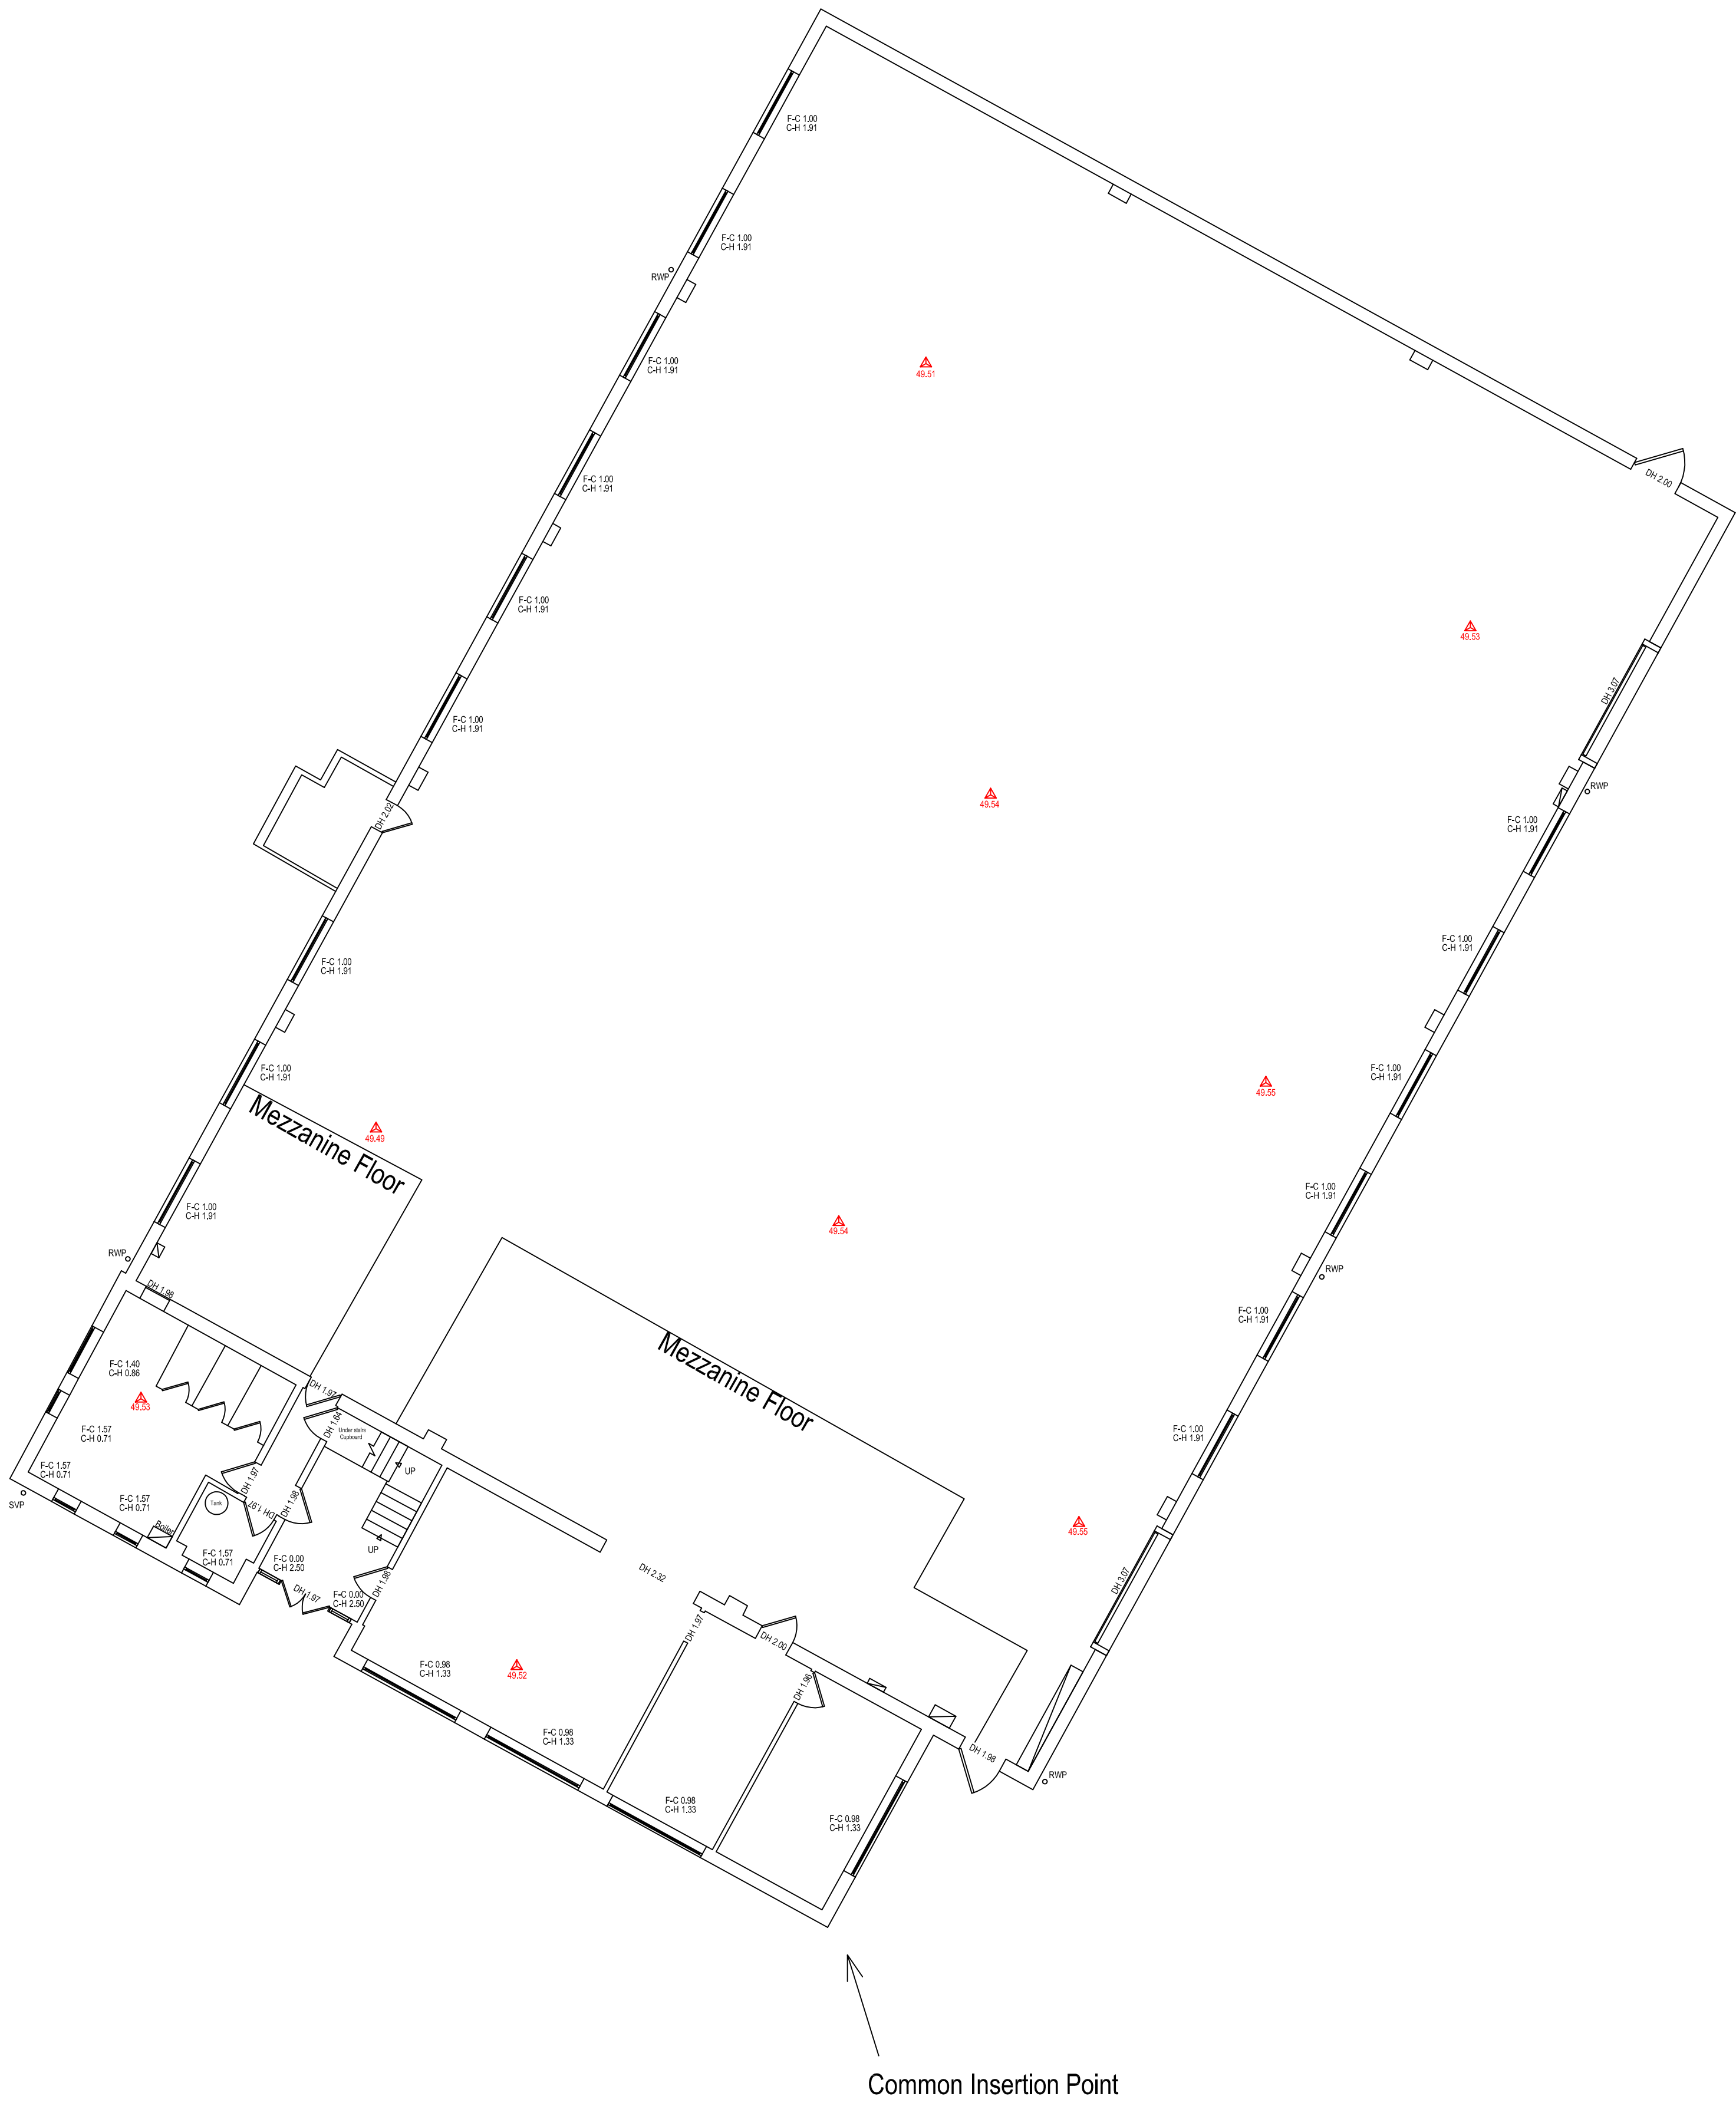


First Floor

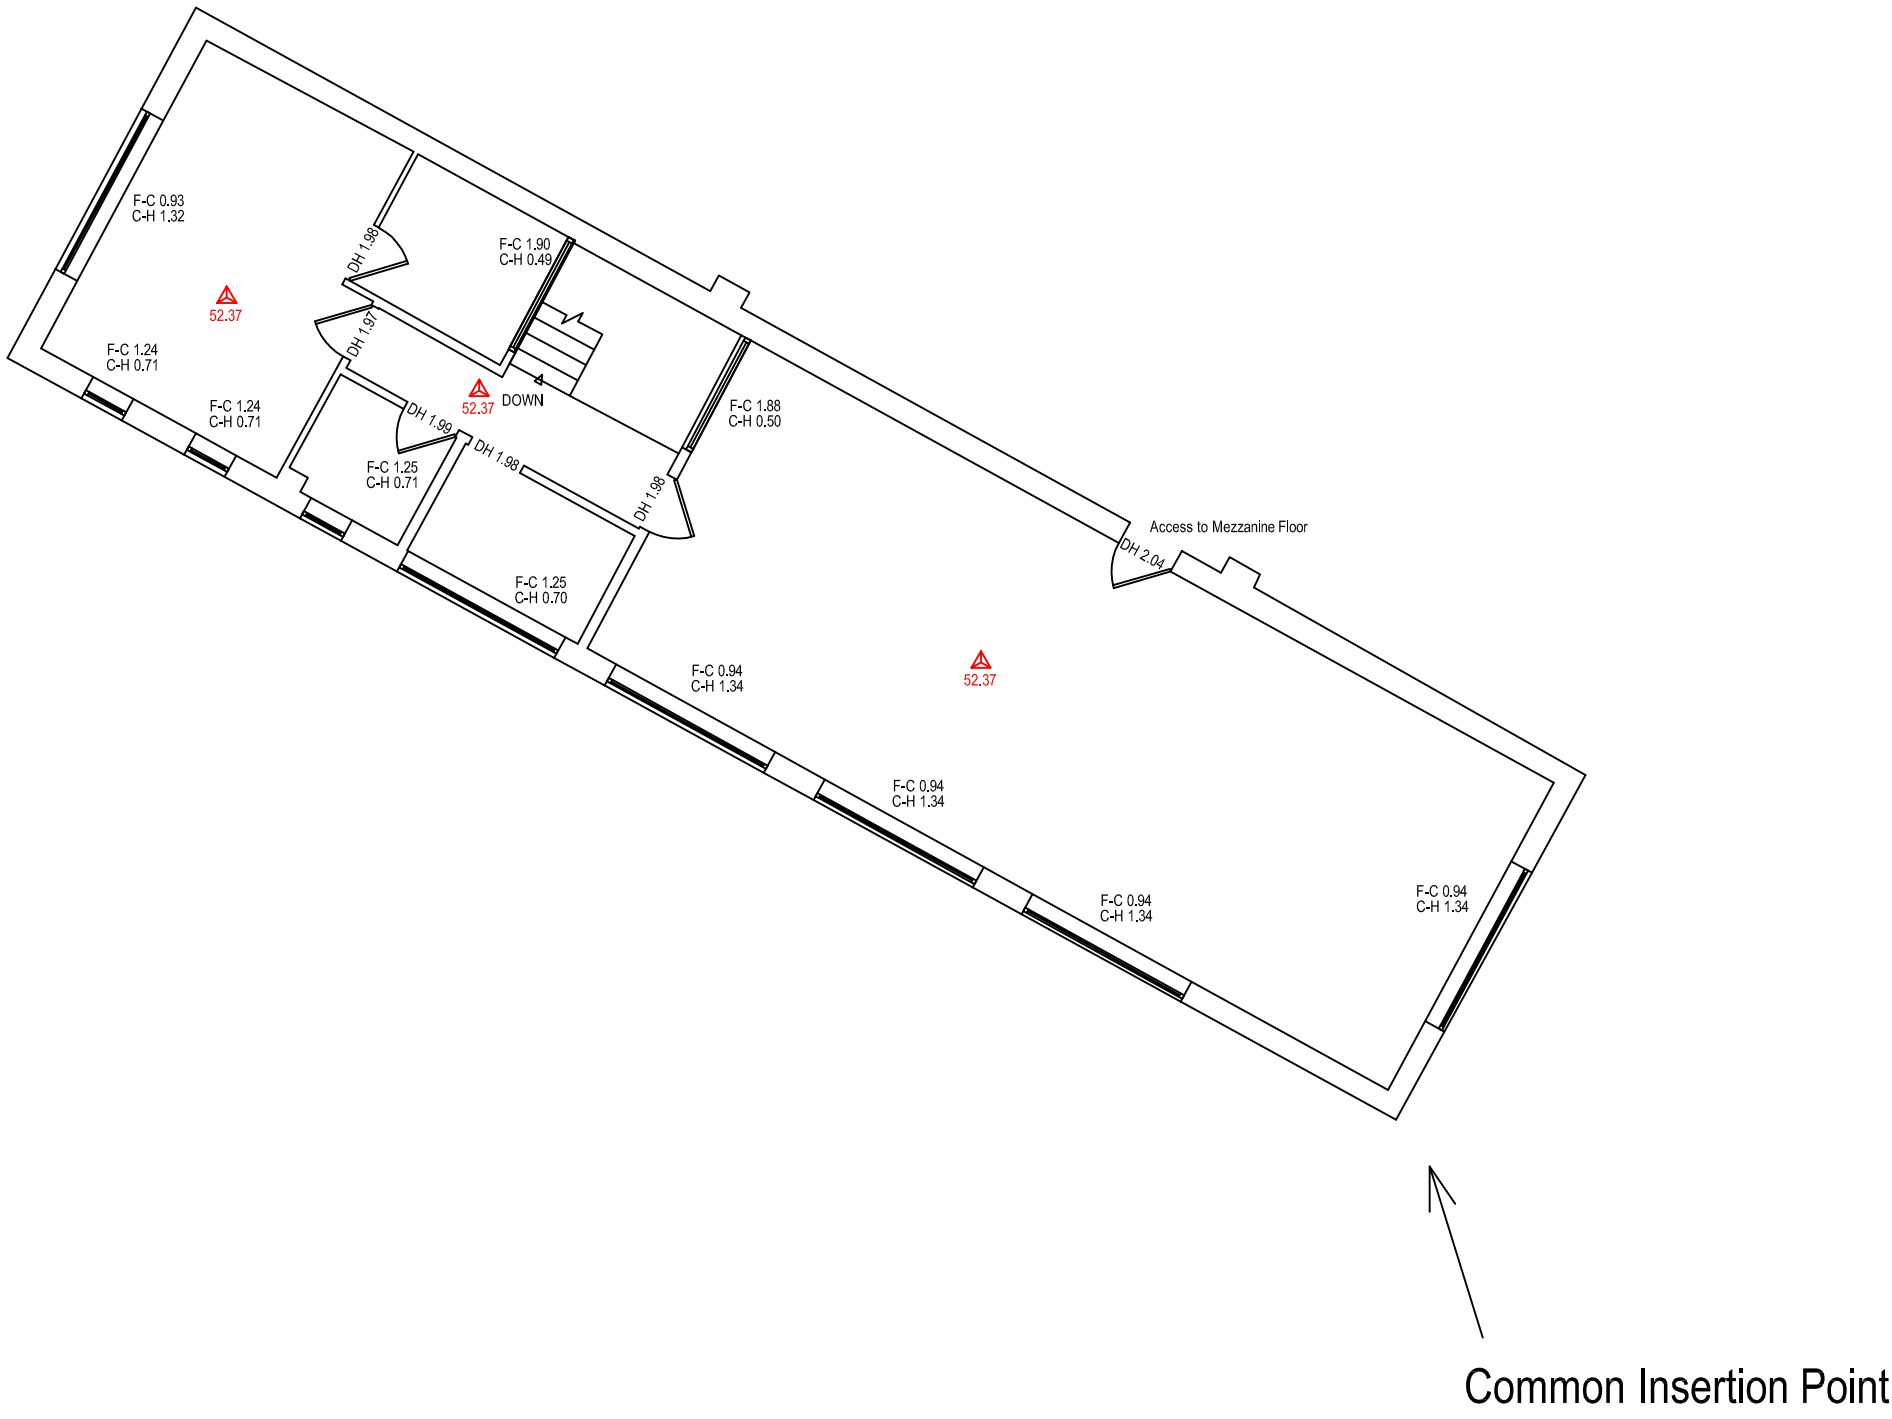

Scale Bar

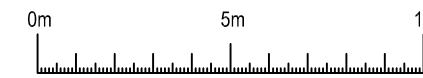

- Floor level to GPS datum
- FCH 0.00 Floor to false ceiling height
- SCH 0.00 Floor to structural ceiling height
- F-C 0.00 Floor to cill height
- C-H 0.00 Cill to head height
- DH 0.00 Door Height
- Area: 0.00 Room area
- Beam with floor to underside height

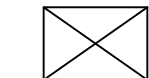

Skylight window

- Toilet
- Wash basin
- Sloping ceiling

- Sink
- Shower cubicle
- Door
- Window

J. Brotherton & Partners
Land Surveyors & Engineers
18527 - 113 Fingern Lane
Waterloo, Hampshire PO8 9RD
Tel: 023 9259 1979
Email: enquiries@jbsurveyors.co.uk
Web: www.jbsurveyors.co.uk

Client	Chris Flint
Drawing Title	Measured Building Survey
Location	Armside Road, Waterloo

The grid and datum for this survey is based on the Ordnance Survey grid OSG836, site centered on control station GPS1 with a scale factor of 1.00

Drawn by	MB	Checked by	JB
Drawn by	MB	Checked by	JB

SCALE (when printed)	1:100 @ A1	Date	22-03-15
----------------------	------------	------	----------

Removal of this block also removes all warranties. This drawing has been created for use at a scale of 1:100. All other dimensions, positions and levels to be checked on site.