


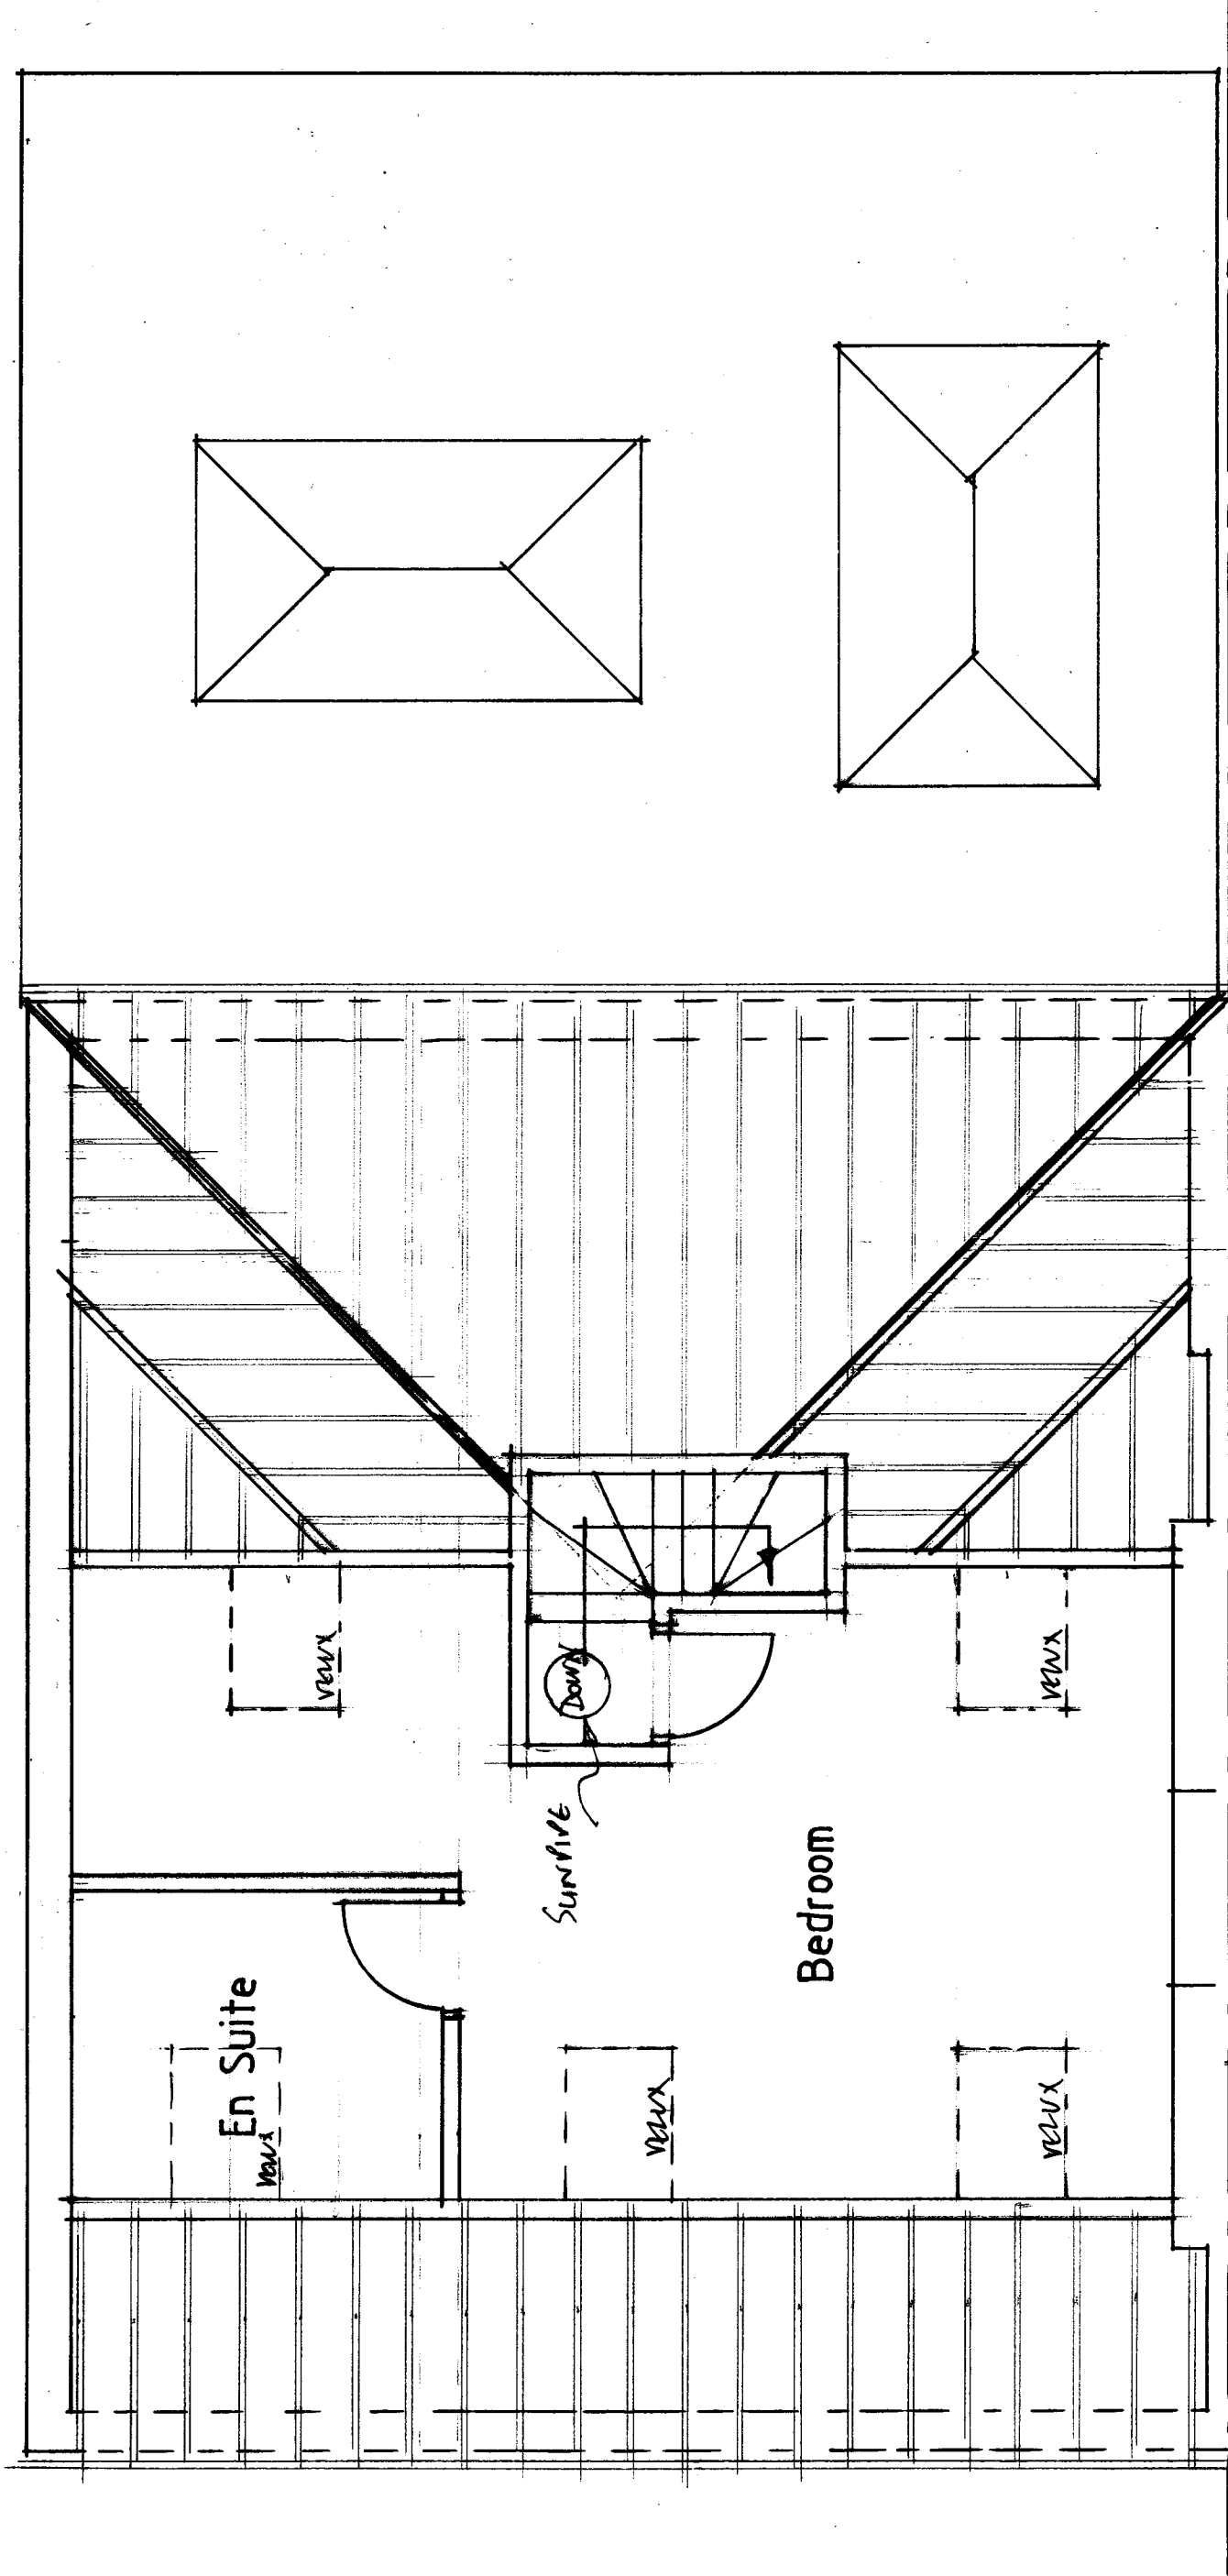


Loft Plan - proposed

34 Lester Avenue
Bedhampton

Scale 1:50

October 2018

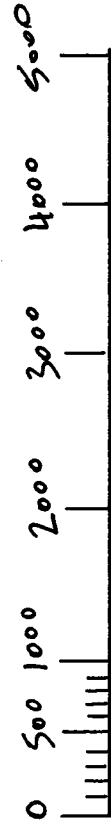

Scale Bar 1:50