


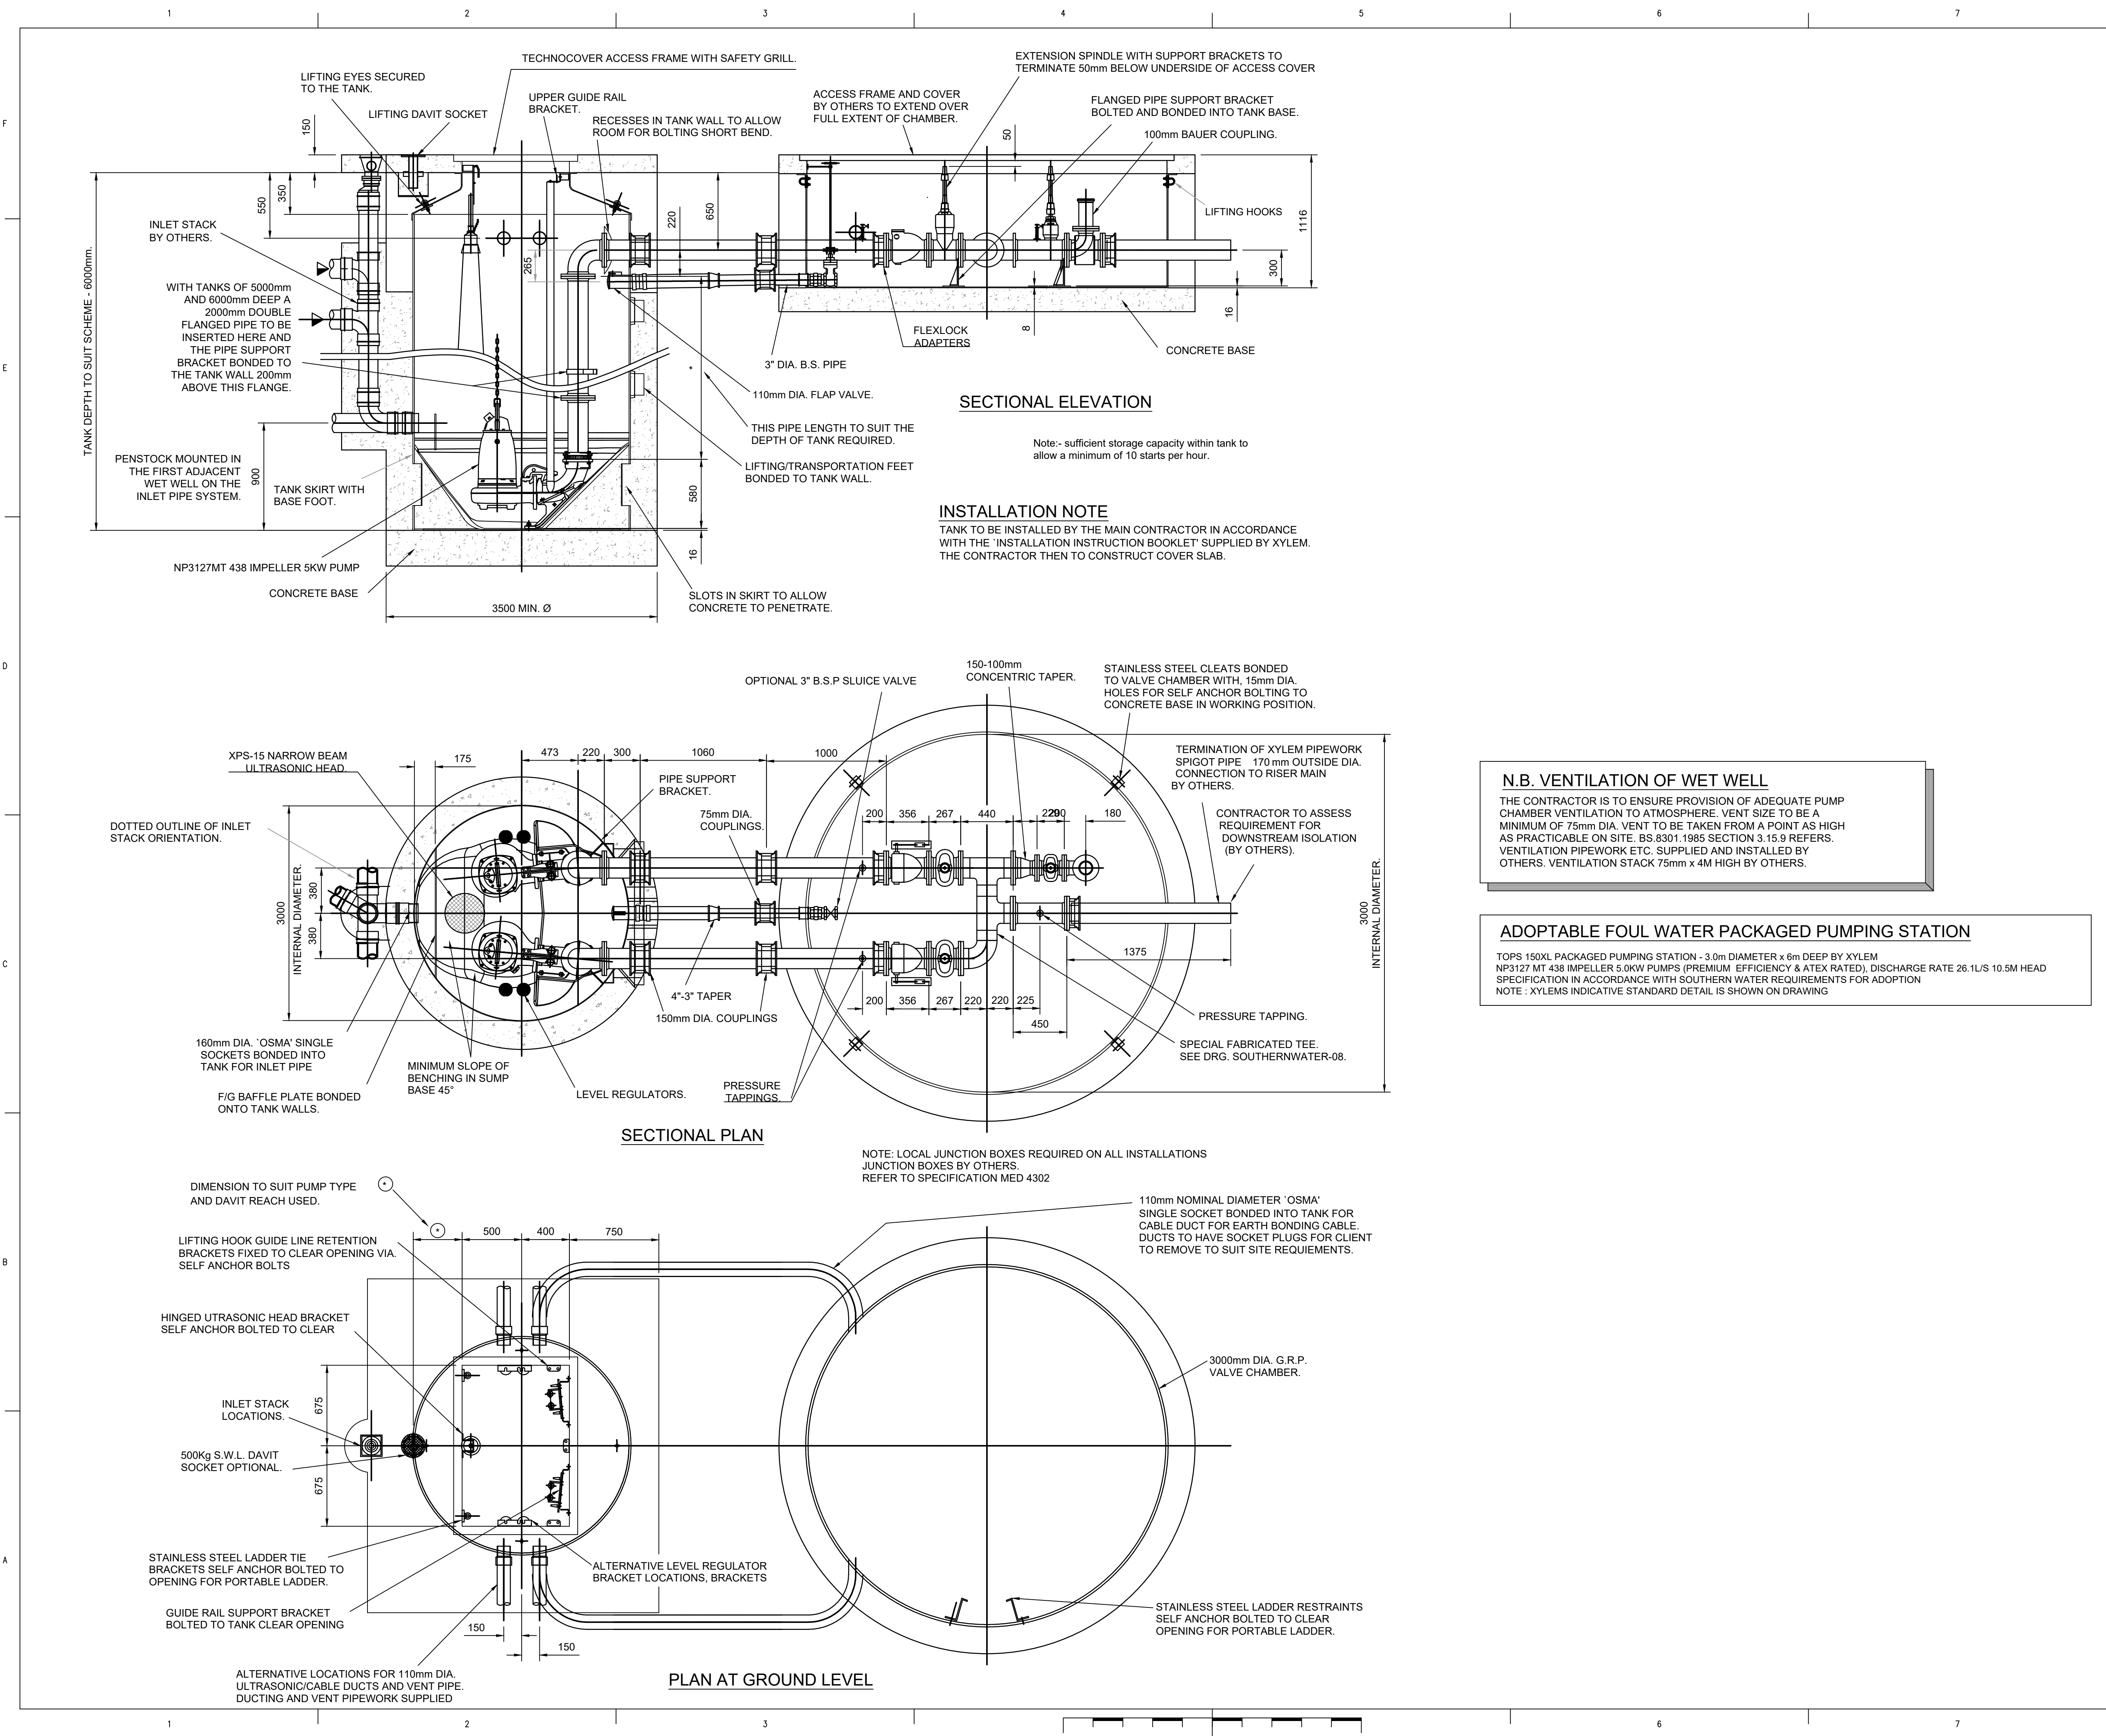

1012052

A1

Based on:
Architects Drg No.
Structural Drg No.
Survey Drg No.
Other Drg No.
Other Drg No.

Rev
Rev
Rev
Rev
Rev

Notes

1. THIS DRAWING SHALL BE READ IN CONJUNCTION WITH ALL RELEVANT ARCHITECTURAL, STRUCTURAL AND ENGINEERING SERVICES DRAWINGS, SPECIFICATIONS, SCHEDULES AND PROJECT SPECIFIC DOCUMENTS.

2. ALL DIMENSIONS IN mm UNLESS OTHERWISE STATED.

3. DO NOT SCALE FROM THIS DRAWING.

P1	27/04/18	UPDATED FOR TENDER. ISSUED FOR S104 TECHNICAL APPROVAL	SJ	SP	SP
-	04/03/18	ISSUED FOR TENDER	SJ	SP	SP
Issue	Date	Description	By	Chkd	Verfd

Project

SAXON FIELDS
HAVANT ROAD, EMSWORTH

Client

BARRATT HOMES

Architect

COOPER BAILLIE

Title

DRAINAGE DETAILS
FOUL WATER PUMPING STATION

Drawing No.

CLXX(52)5006

Drawing Status

D2 - ISSUED FOR TENDER

Job No.

1012052

Scale

1:25 @ A1

CUNDALL

One Carter Lane
London, EC4V 5EP
Telephone: +44 (0)20 7438 1600
Website: www.cundall.com