



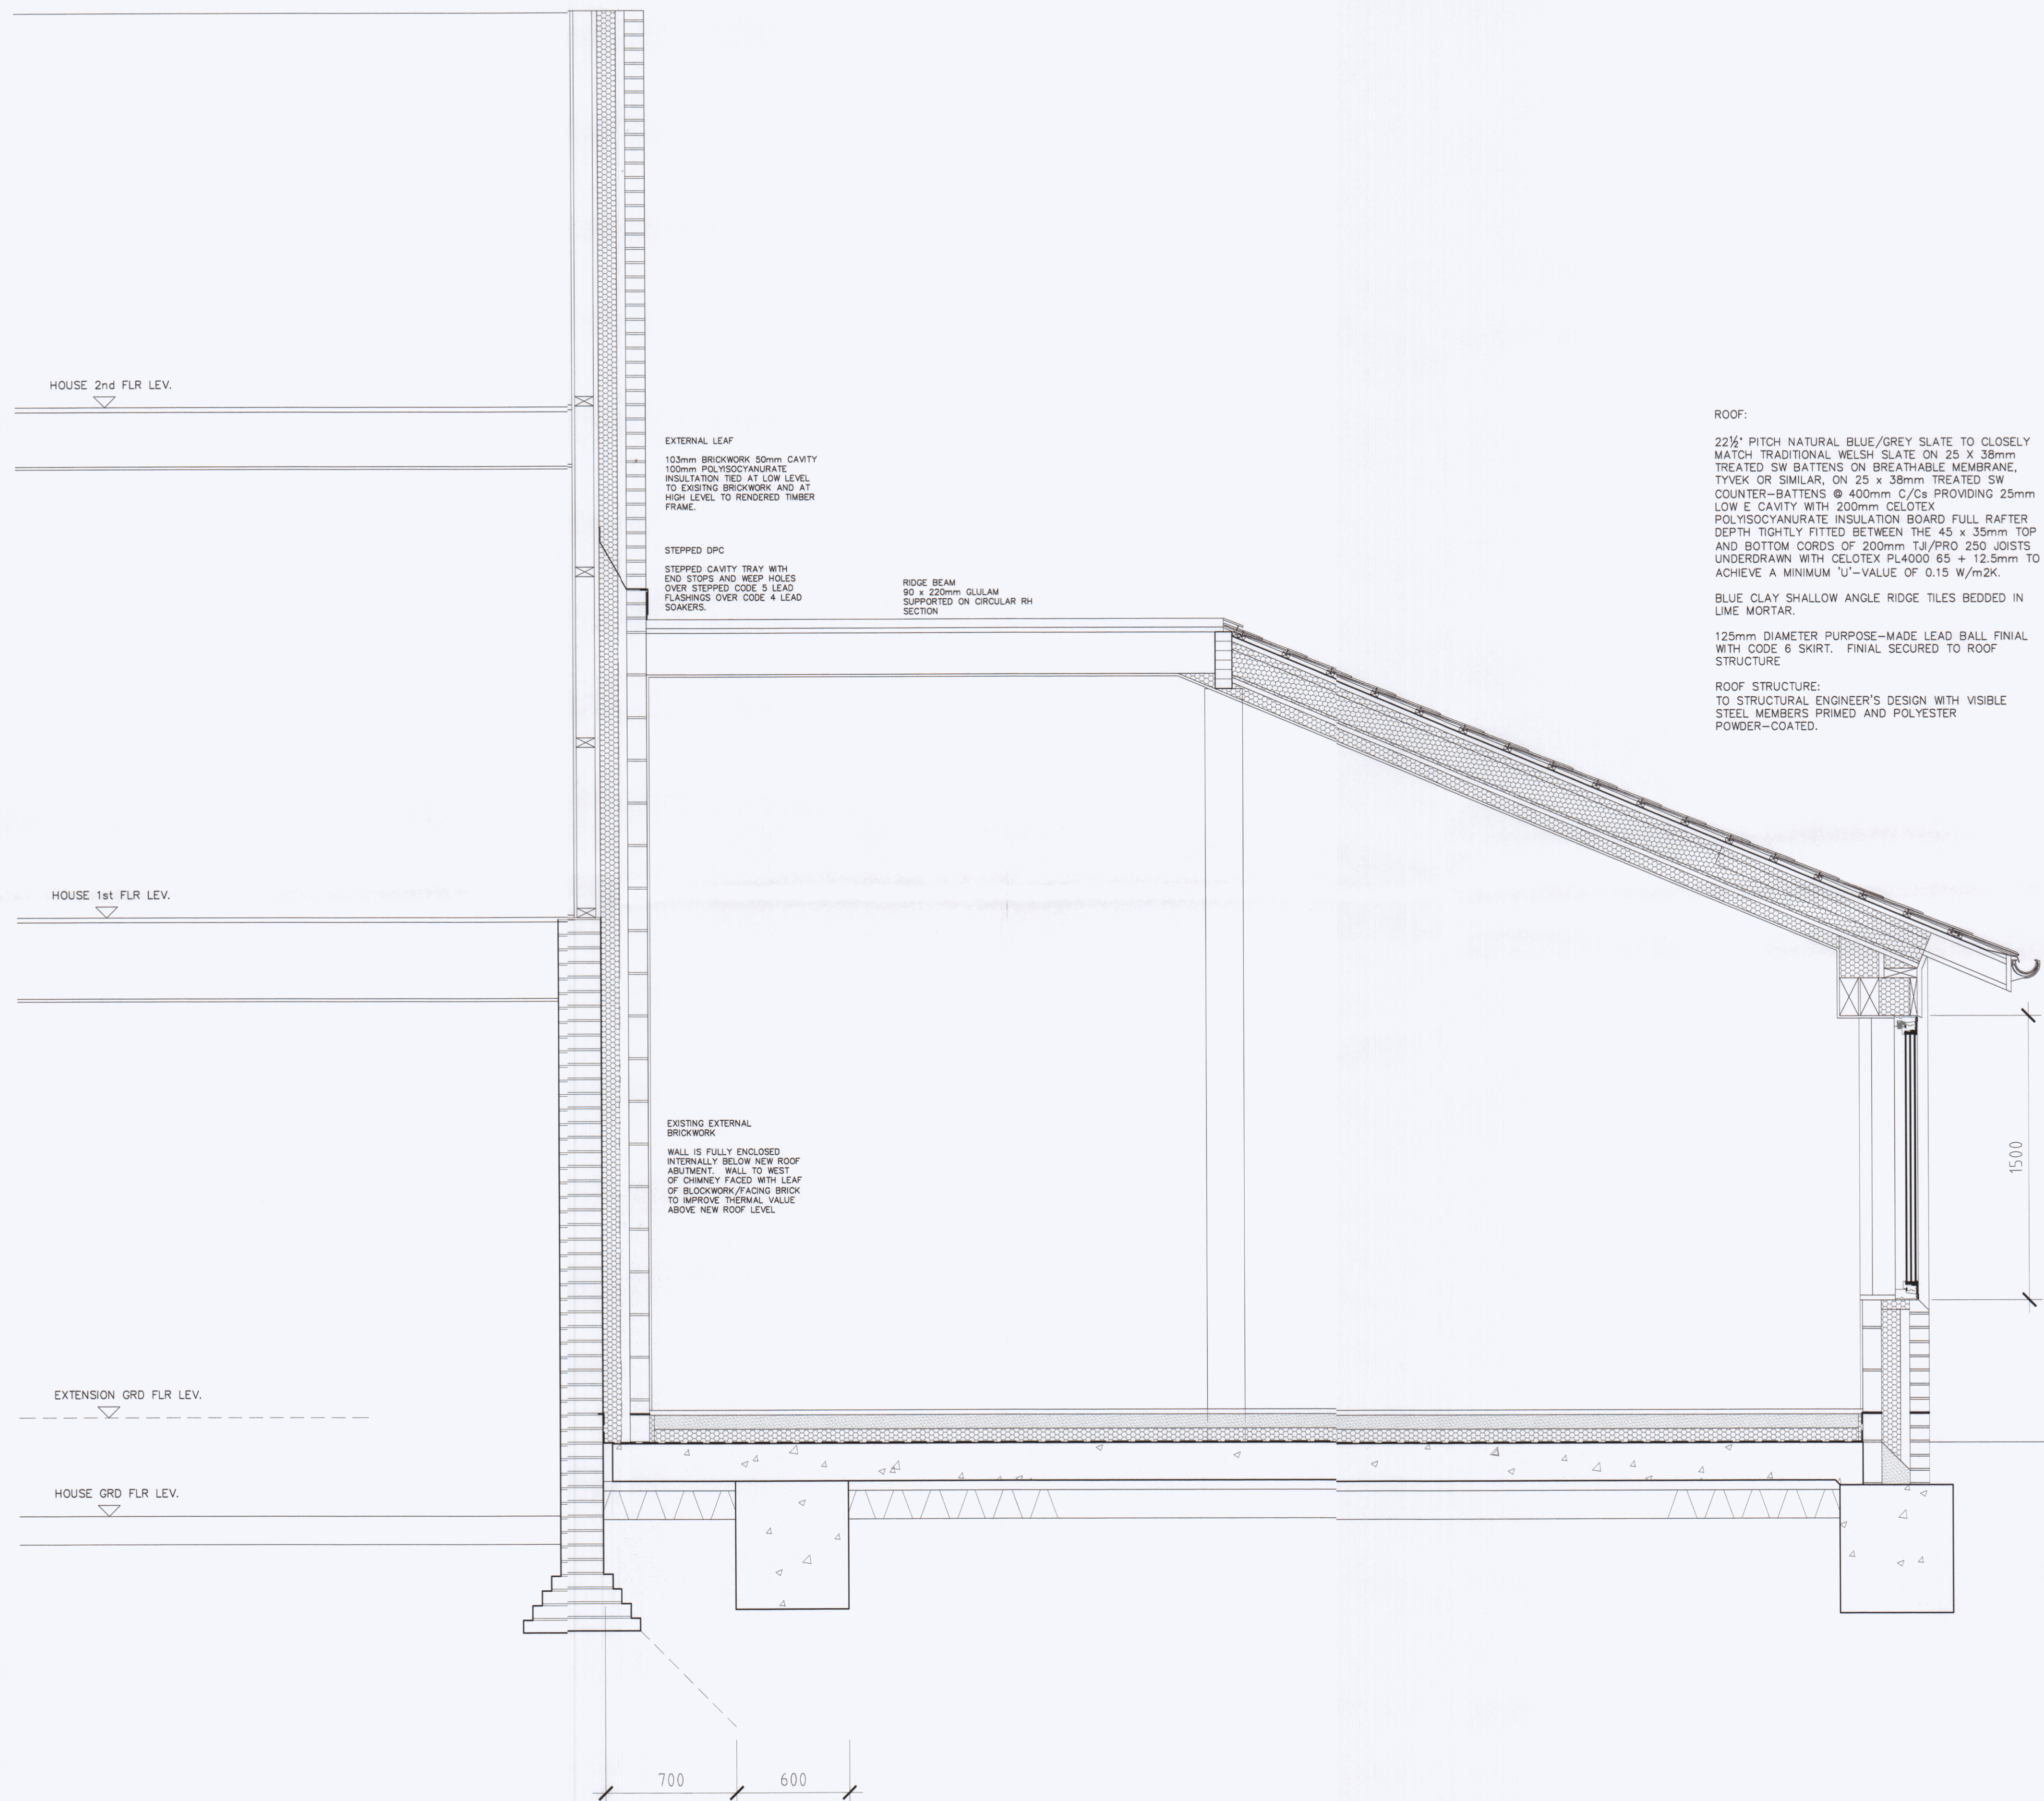

SECTION A - A

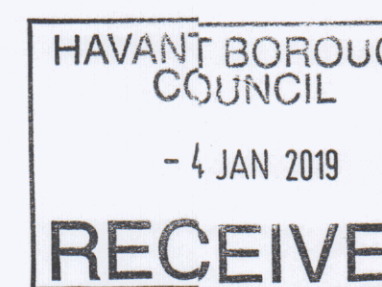

A 22 11 18 Notes updated.

Client
DR C OTTY
20 QUEEN STREET
EMSWORTH

Project
CONSERVATION AND EXTENSION
20 QUEEN STREET
EMSWORTH

Title
SINGLE STOREY EXTENSION
SECTION A - A

PROJECT	DRAWING	and
2306	BR.009	A
scale	date	drawn
1:20 @ A1	07 18	TJS

TIM SAGE
CHARTERED
ARCHITECT
LIMITED

12 Sussex Place
Southsea, PO5 3EZ
t: 023 9282 1386
m: 07773 187 010
e: timsage@tiscal.co.uk

