


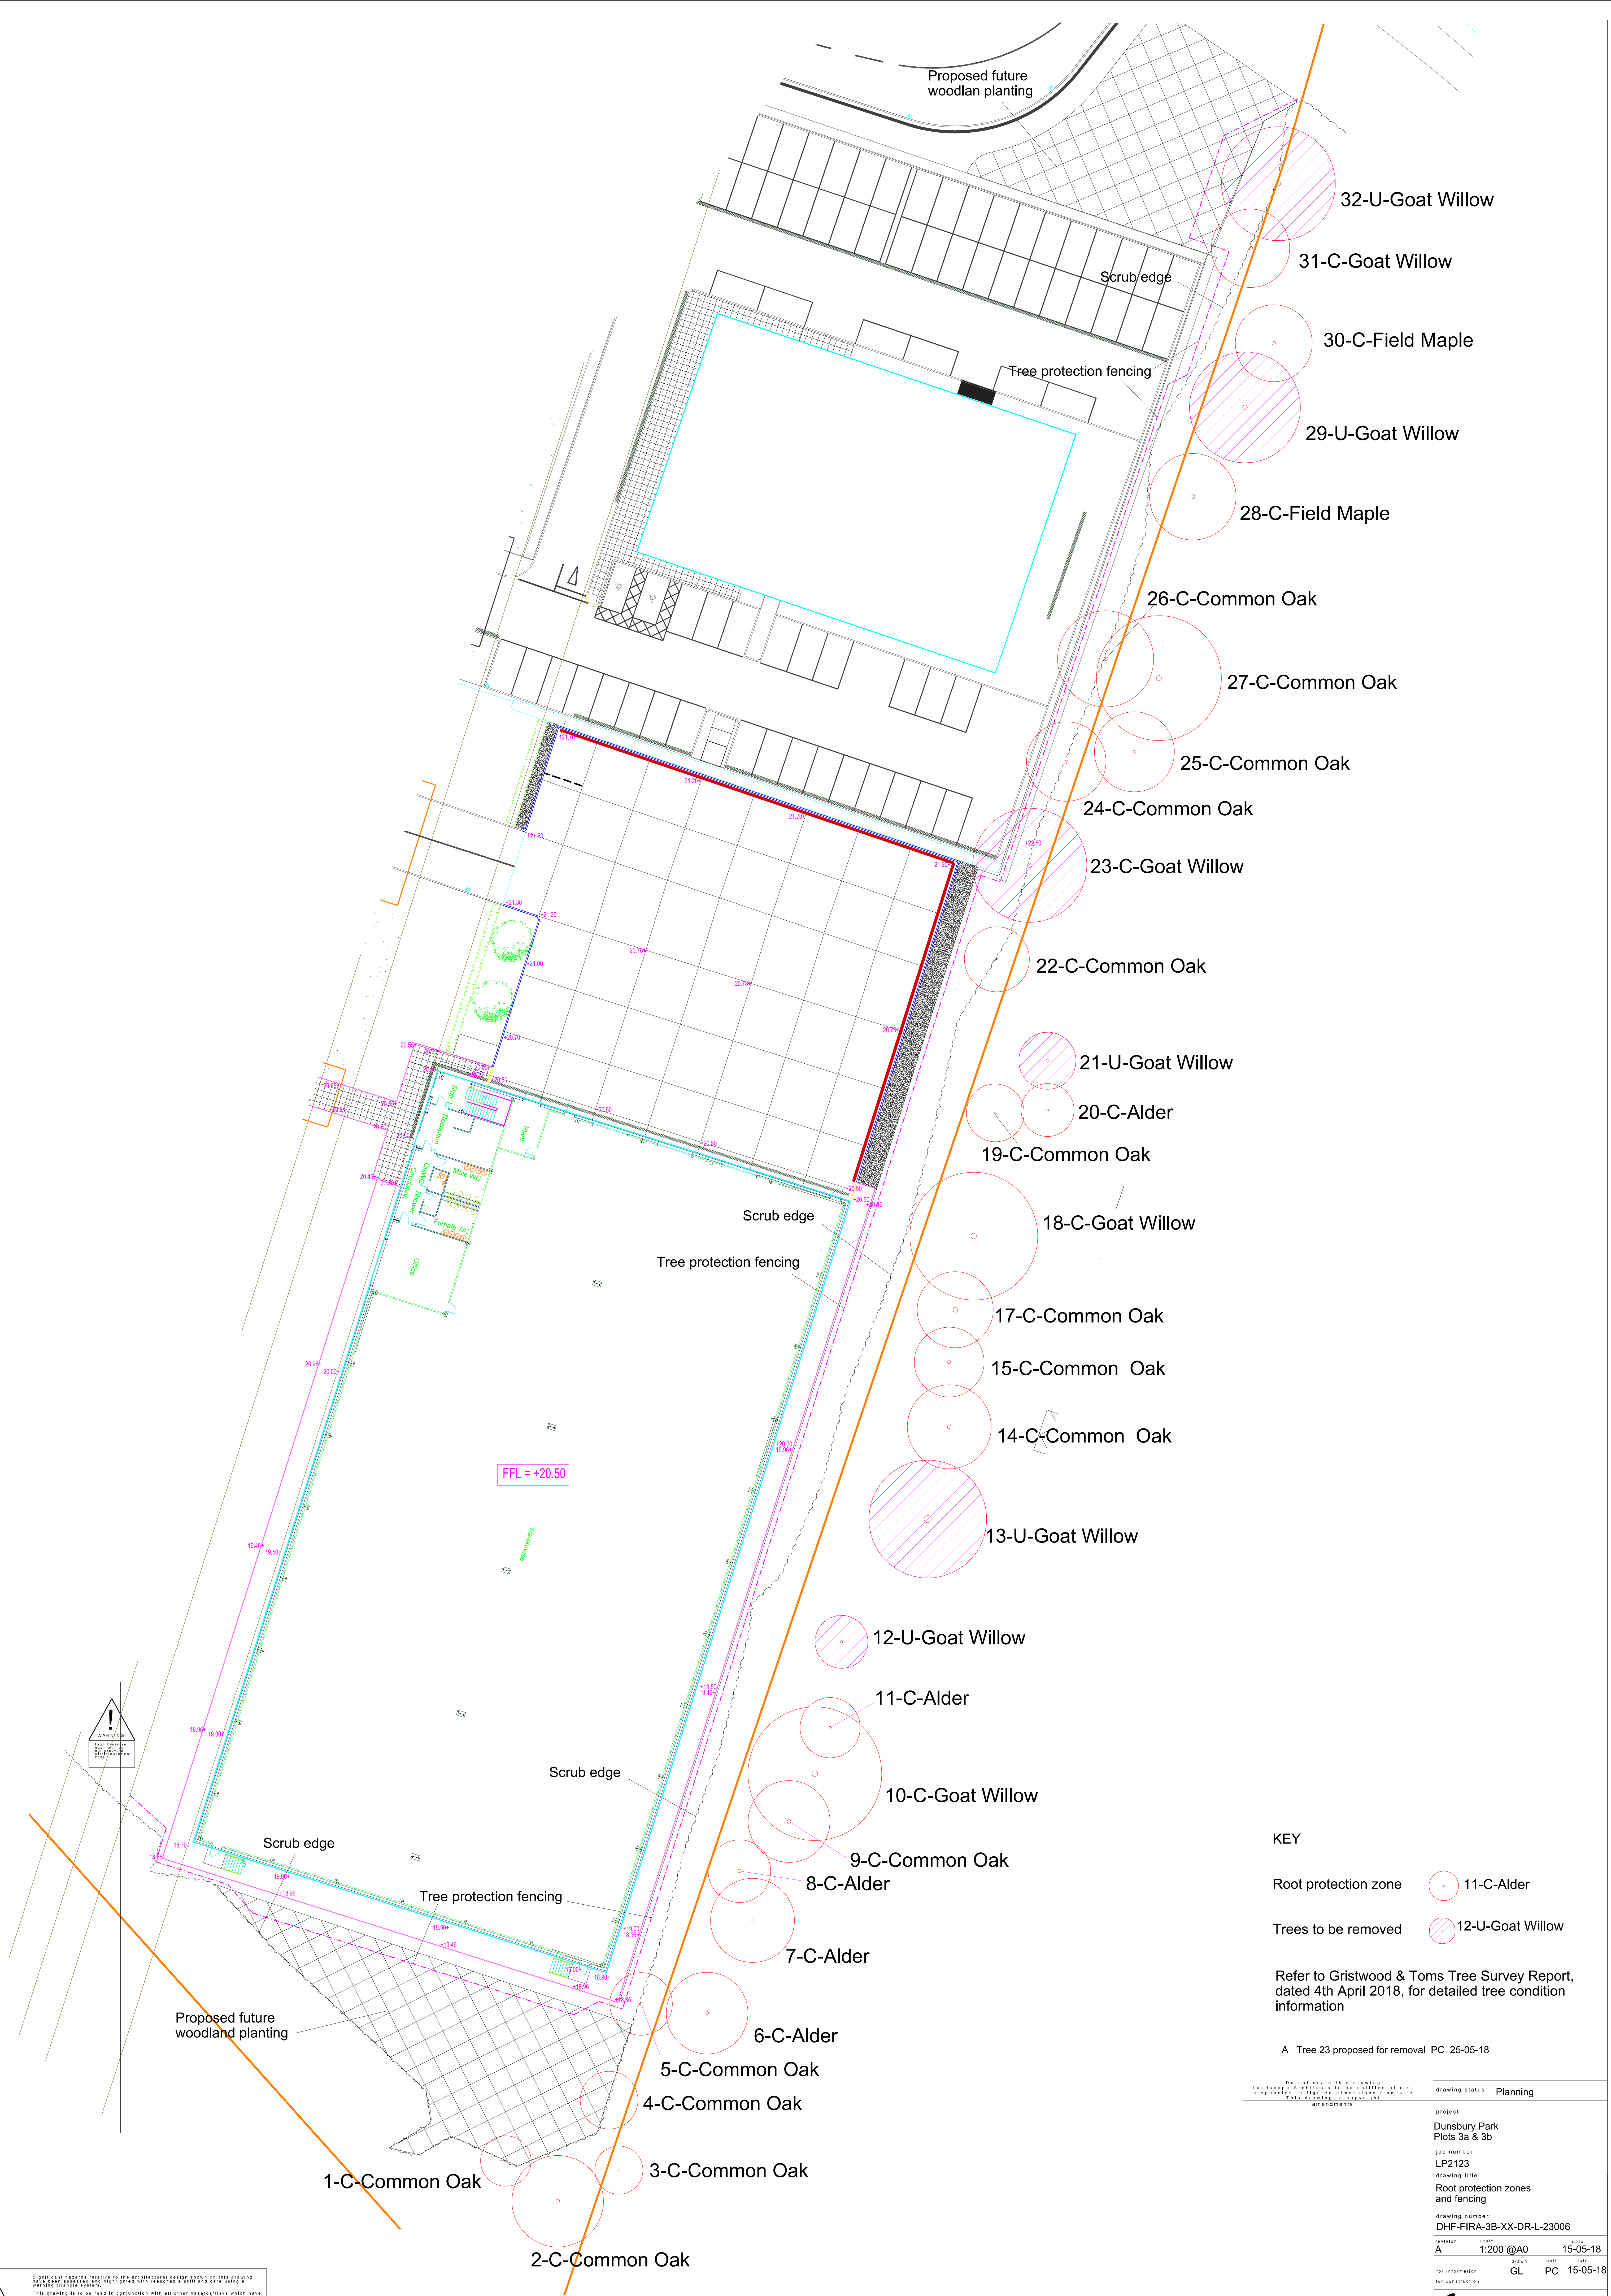

KEY

- Root protection zone 11-C-Alder
- Trees to be removed 12-U-Goat Willow

Refer to Gristwood & Toms Tree Survey Report, dated 4th April 2018, for detailed tree condition information

A Tree 23 proposed for removal PC 25-05-18

Do not scale this drawing. Landscape Architects to be notified of discrepancies in figured dimensions from site. This drawing is for information only.				Drawing status:	Planning
Project:					
Dunsbury Park Plots 3a & 3b					
Job number:					
LP2123					
Drawing title:					
Root protection zones and fencing					
Drawing number:					
DHF-FIRA-3B-XX-DR-L-23006					
Version:	Scale:	Date:			
A	1:200 @A0	15-05-18			
For information:	drawn:	auth:	date:		
For construction:	GL	PC	15-05-18		