

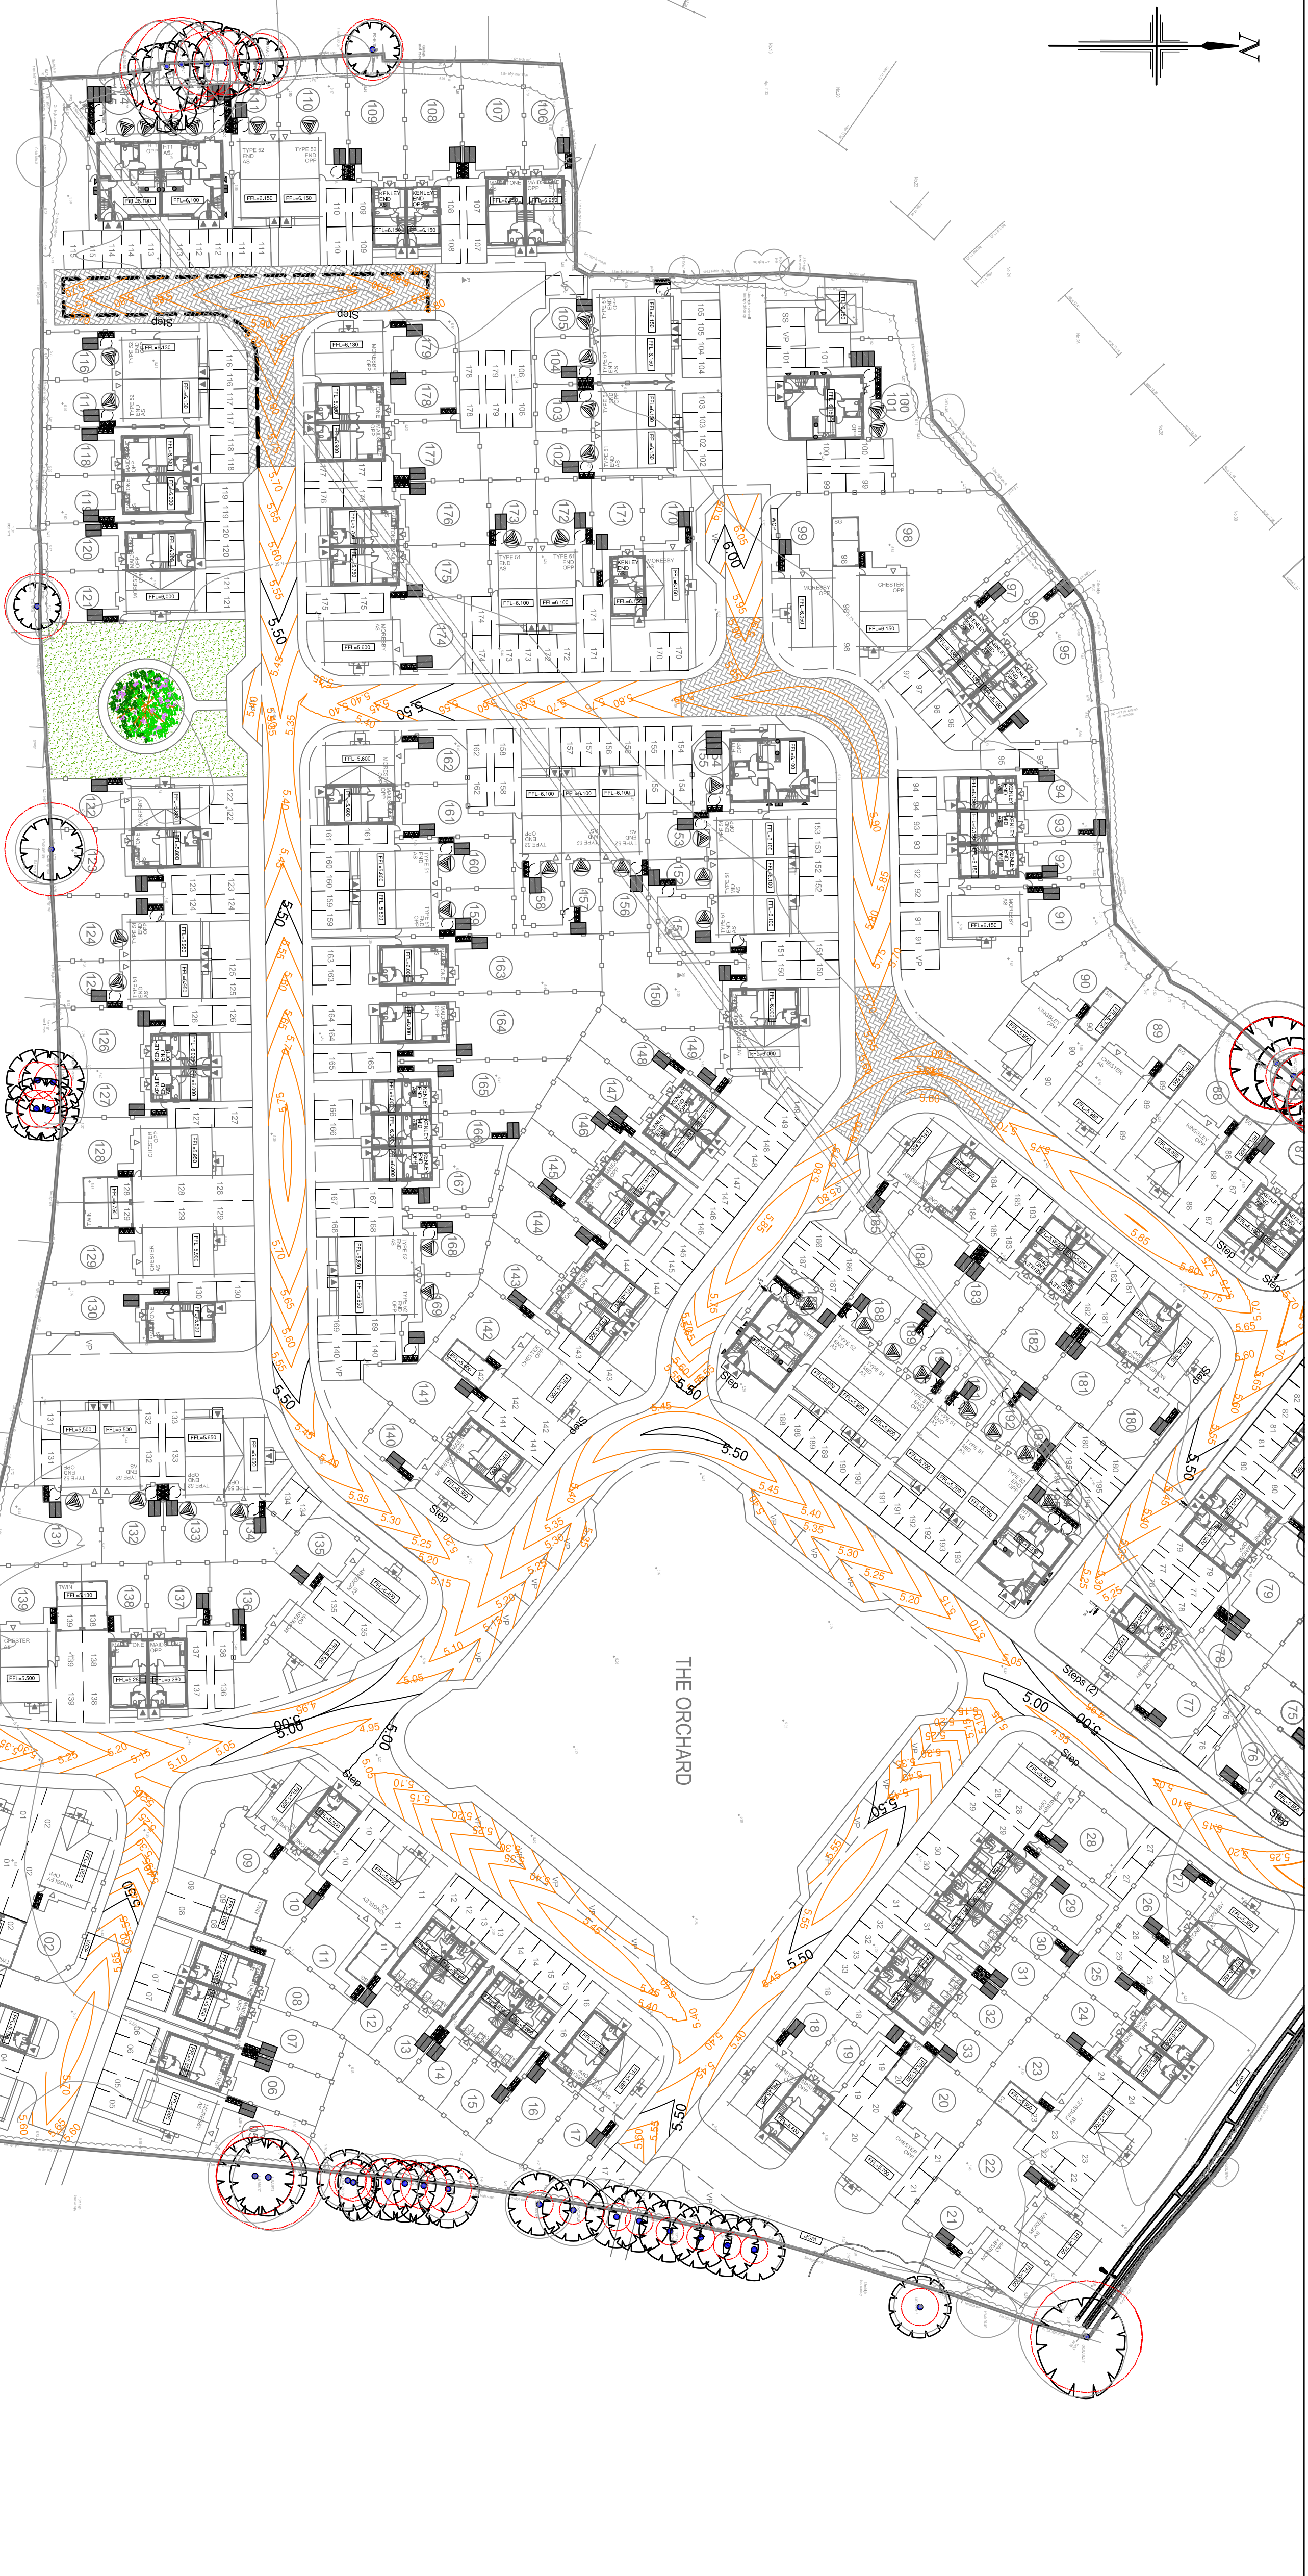


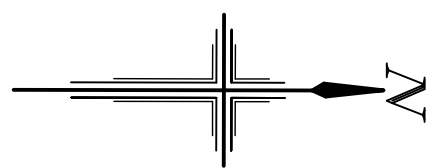


1:500 KEYPLAN

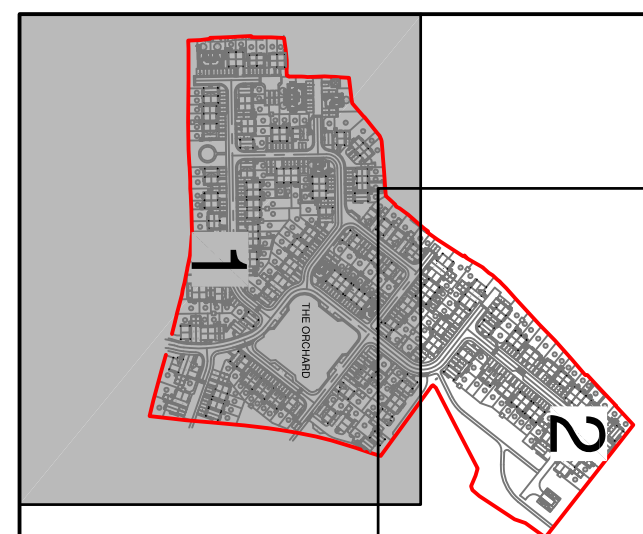

- NOTES**
- All dimensions are in metres unless stated otherwise.
 - Do not scale from this drawing. Only written dimensions are to be used.
 - Site layout based on ID Partnership Proposed Site Layout, project number N812517, drawing number PL-02 Rev/A dated June 2018 received 03/07/2018
 - Topographic Survey as per Stirling Ltd. Site Survey drawing number 36HX0018 dated May 2018.
 - Level strategy is subject to further design development. Extent of any regrading shown is indicative only and subject to a further detailed review.
 - ANY VARIANCE OR DISCREPANCY MUST BE REPORTED BACK TO RCP ENGINEERING BEFORE WORK BEGINS.**


KEY

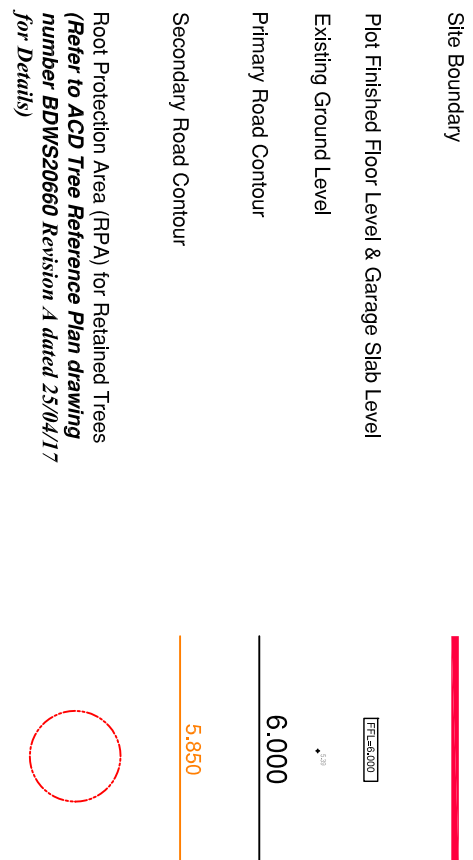

CDM NOTES

1. EXISTING SERVICES. Depth of existing services must be determined prior to works commencing. The contractor is responsible for establishing underground services in accordance with HSE guidance note HS (G) 47. Any services which would be within the proposed construction layers must be lowered to below the sub-base.

Any proposed works within Flood Protection Areas are subject to supervision and approval by the Architectural.

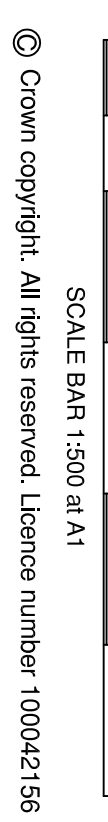

Rev	Date	Details	By	Checked
A	04.07.18	Updated in accordance with latest IDP Site Layout PL-02A	SNV	VPI
A	22.06.18	Layout review updated in accordance with IDP Proposed Site Layout SL-02 Rev/C received 21.06.2018	SNV	TNS
Rev	Date	Details	By	Checked

Client:-



Site:-
Sinah Lane
Haying Island

Drawing Title:-
LEVELS
STRATEGY

SHEET 1 OF 2

Date:- June 2018
Drawn:- VI
Checked:- SRV
Scales:- 1:500 at A1
Approved:- TNS
Drawing No. BSO/E4513/014 B

FOR INFORMATION ONLY



Rogers Coy Partnership
Architectural and Civil Consultants
The Old School Old School Road
Hook Hampshire RG27 7NJ
T: 01256 769269 E: m@rogerscoypartners.co.uk W: rogerscoypartners.co.uk