



Left Hand View  
Scale: 1:10@A3

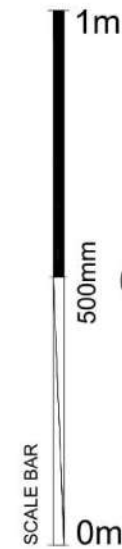

Side View  
Scale: 1:10@A3

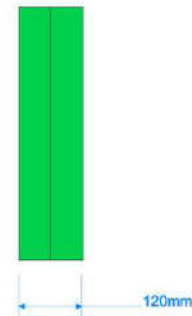

**SUBWAY**

D01R01

Subway  
UNIT5  
THECLOCKHOUSE  
WATERLOOVILLE

### Projecting Sign Detail

Constructed from 2 folded aluminium panels with stencil cut text. Illumination internally from LED modules with translucent vinyls applied in white and yellow. Sandwiched onto an internal steel framework complete with fixing bracket.

**\*SUBJECT TO SITE SURVEY**


Drawn by:  
TS

Date:  
30/11/2018


Scale: 1:10@A3

Approved by:


### INDICATIVE PERSPECTIVE (NOT TO SCALE)

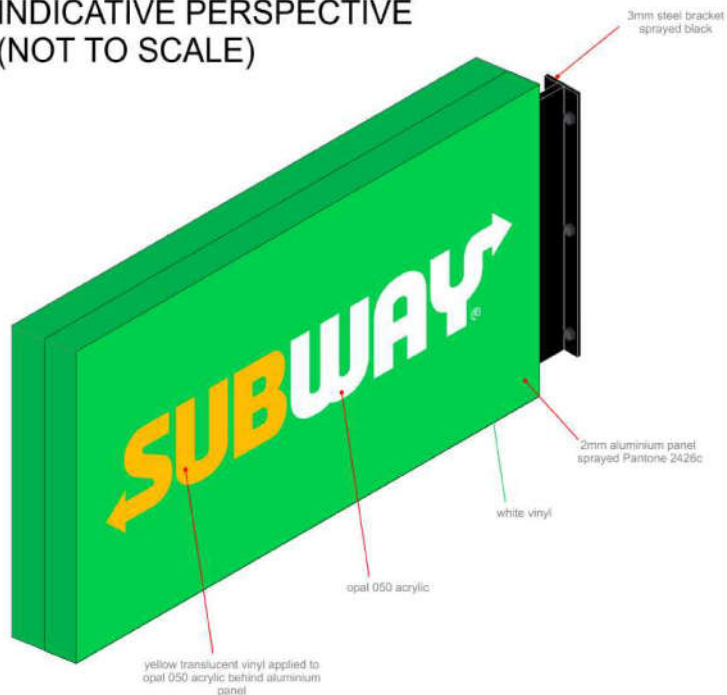

Through Section  
Scale: NTS

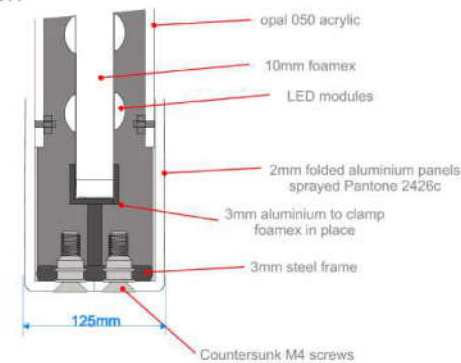

Steel bracket detail (plan view)  
Scale: NTS

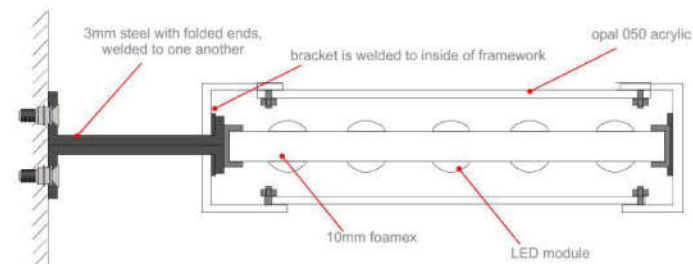

**MAIN STREET**  
signs & displays

5 Bradbury Drive, Braintree, Essex. CM72SD