


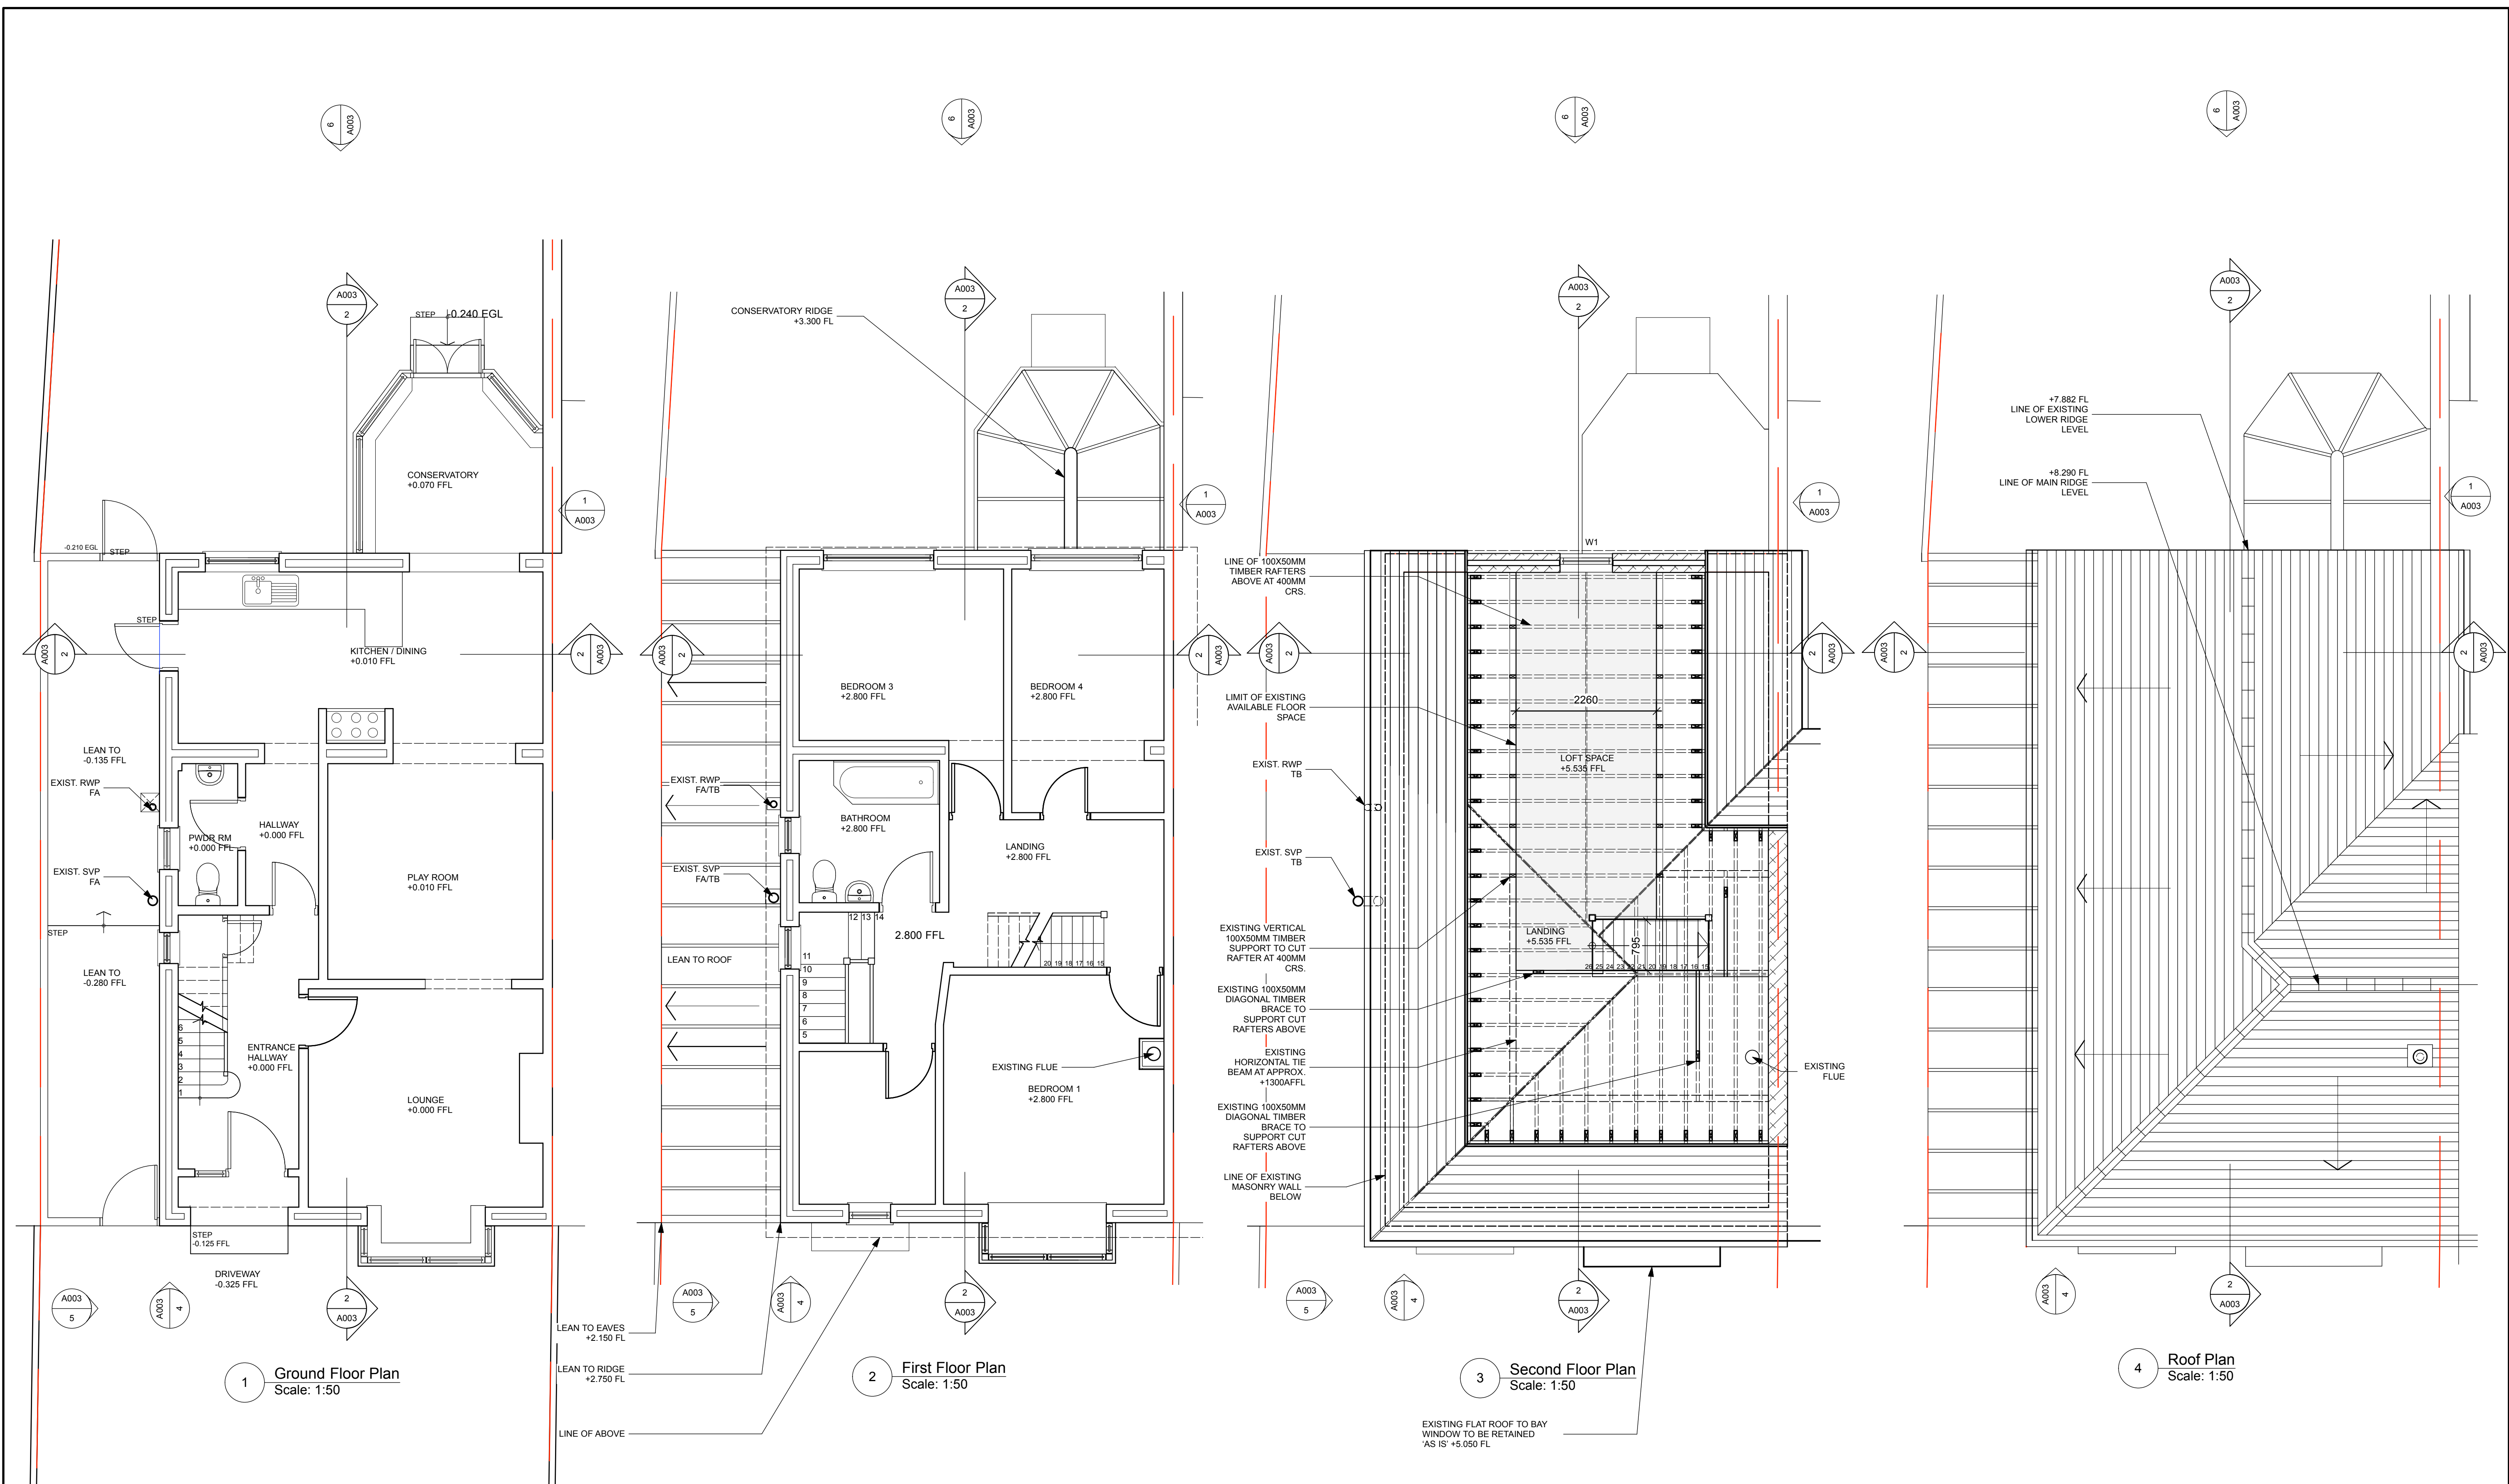

Project Name	
Residential Refurbishment	
Client Name and Address	
Mr & Mrs Austin/63 Hulbert Road, P09 3TB	
Sheet Number	Sheet Title
A004	Exist. Elev/Sect