


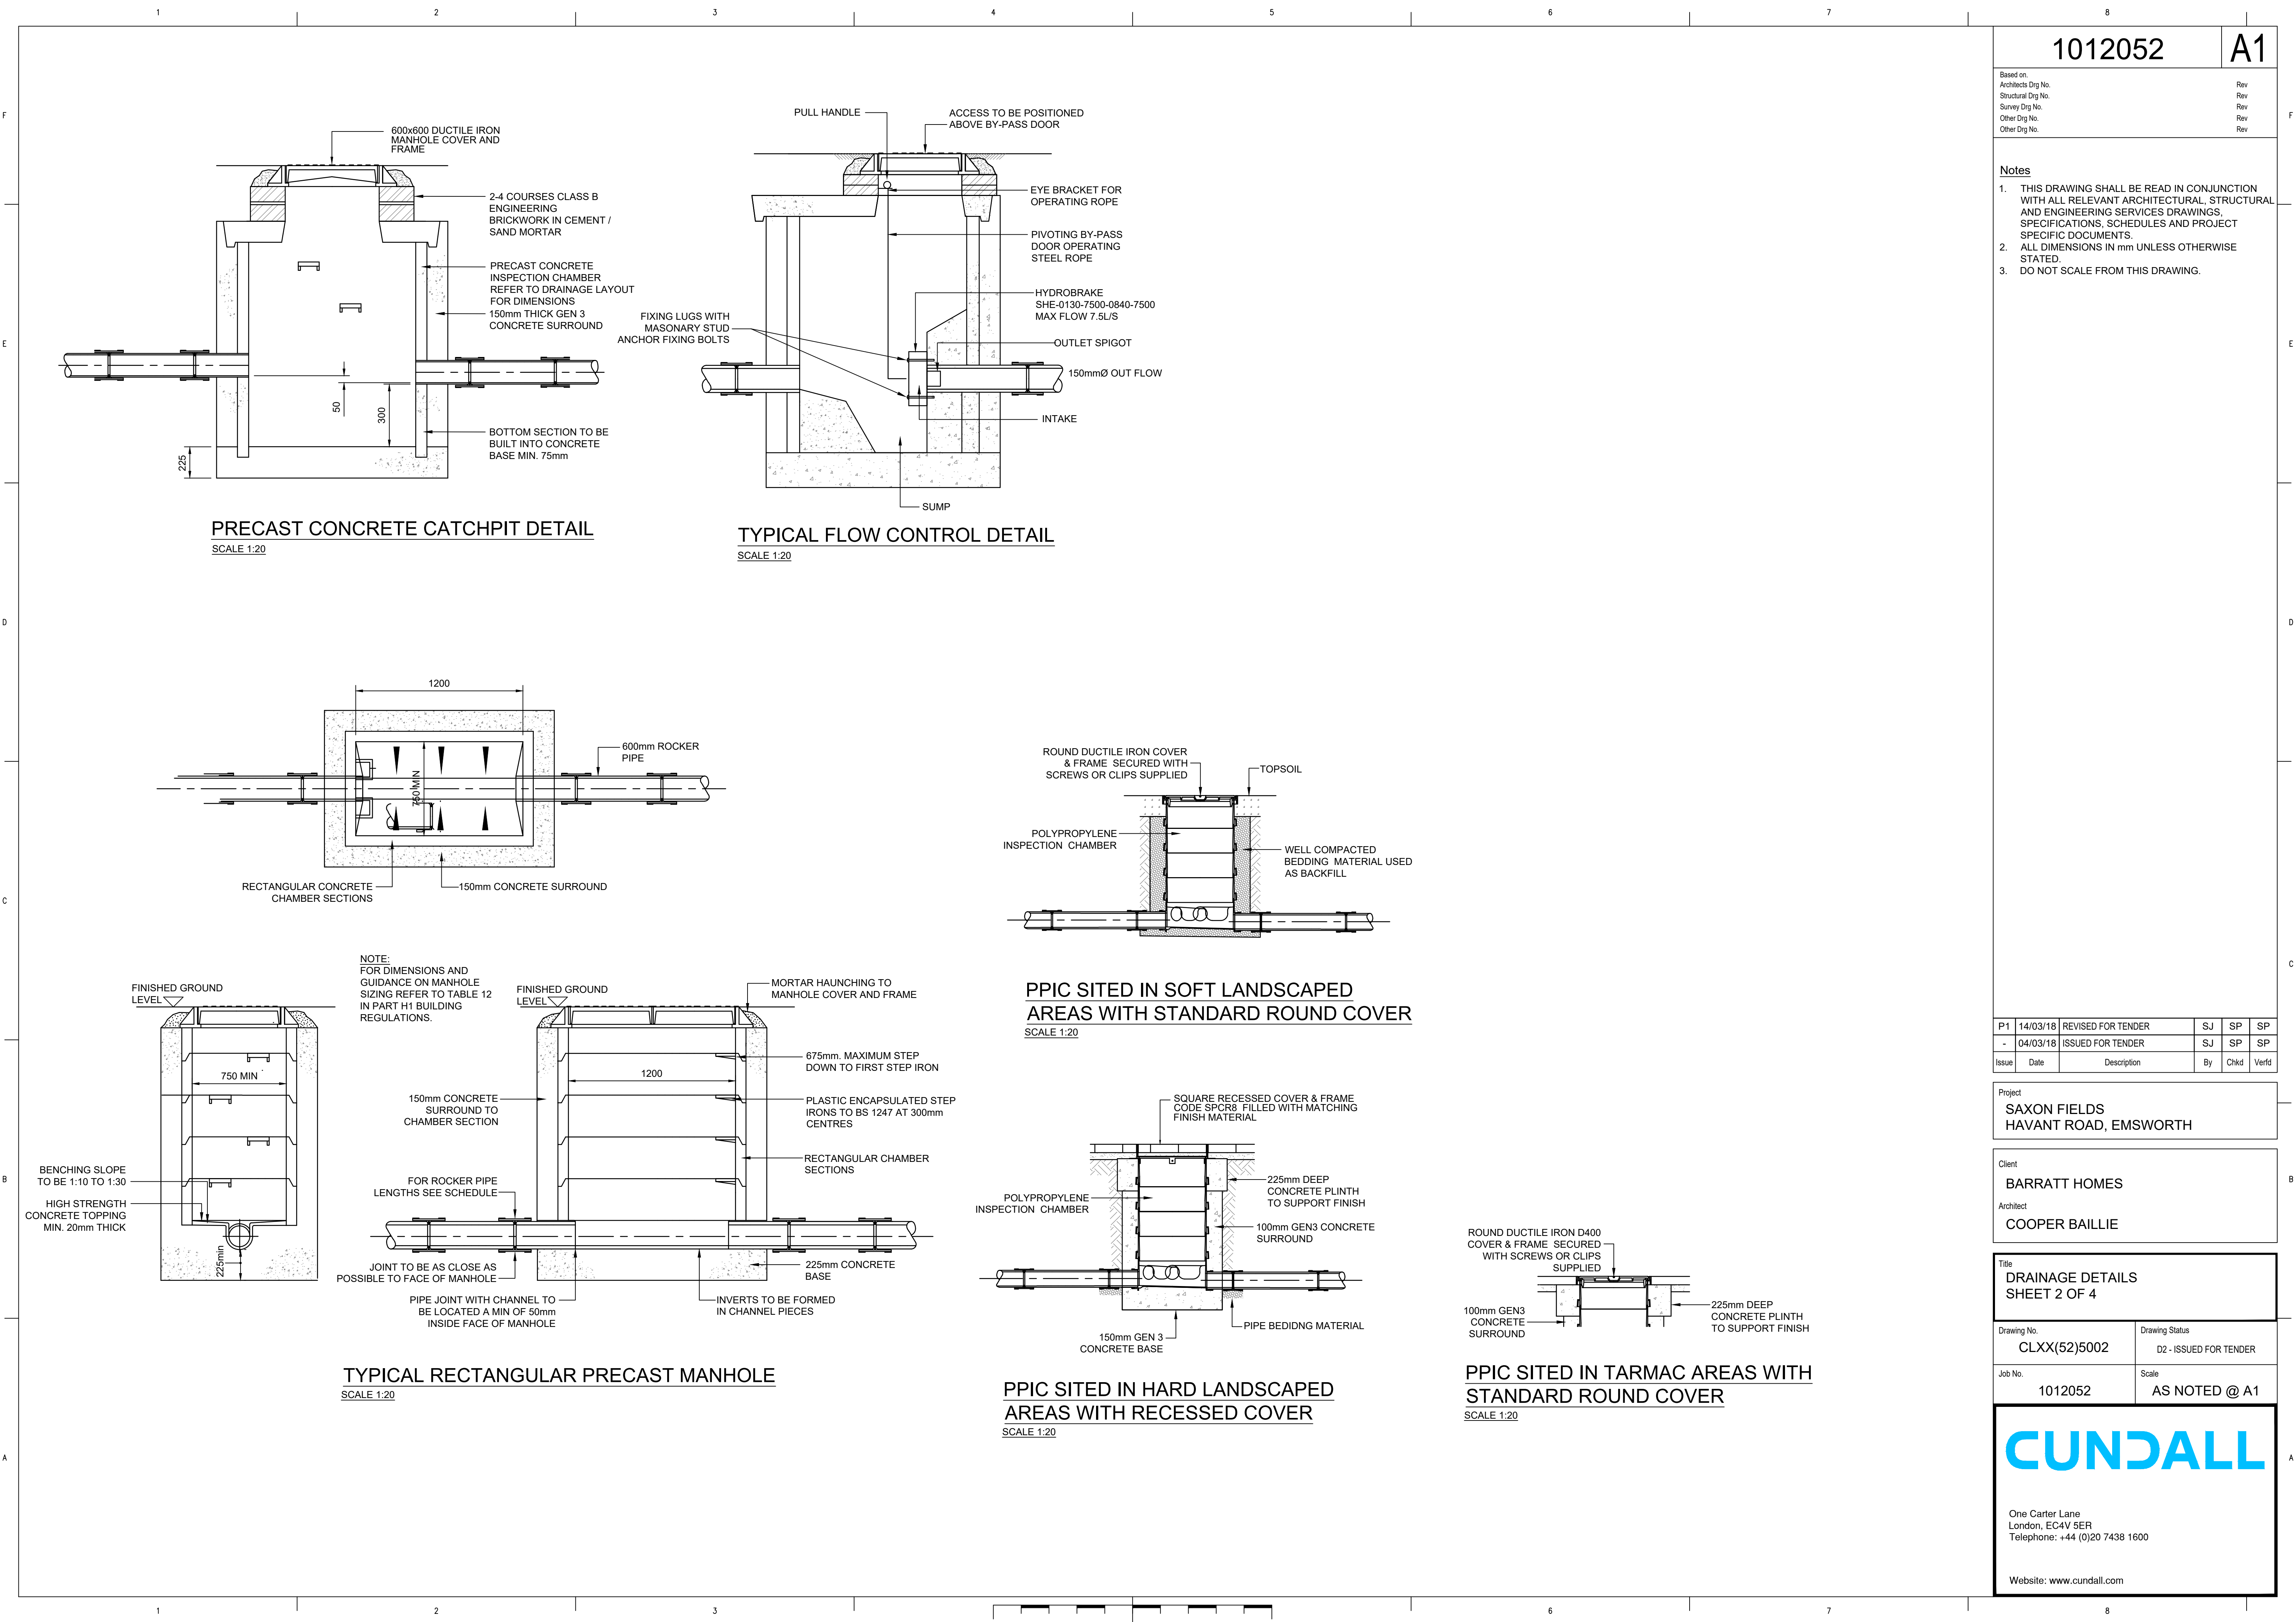

1012052

A1

Based on:	Rev
Architects Drg No.	Rev
Structural Drg No.	Rev
Survey Drg No.	Rev
Other Drg No.	Rev
Other Drg No.	Rev

- Notes**
- THIS DRAWING SHALL BE READ IN CONJUNCTION WITH ALL RELEVANT ARCHITECTURAL, STRUCTURAL AND ENGINEERING SERVICES DRAWINGS, SPECIFICATIONS, SCHEDULES AND PROJECT SPECIFIC DOCUMENTS.
 - ALL DIMENSIONS IN mm UNLESS OTHERWISE STATED.
 - DO NOT SCALE FROM THIS DRAWING.

P1	14/03/18	REVISED FOR TENDER	SJ	SP	SP
-	04/03/18	ISSUED FOR TENDER	SJ	SP	SP
Issue	Date	Description	By	Chkd	Verfd

Project
SAXON FIELDS
HAVANT ROAD, EMSWORTH

Client
BARRATT HOMES
Architect
COOPER BAILLIE

Title
DRAINAGE DETAILS
SHEET 2 OF 4

Drawing No.
CLXX(52)5002
Drawing Status
D2 - ISSUED FOR TENDER

Job No.
1012052
Scale
AS NOTED @ A1

CUNDALL

One Carter Lane
London, EC4V 5ER
Telephone: +44 (0)20 7438 1600

Website: www.cundall.com