



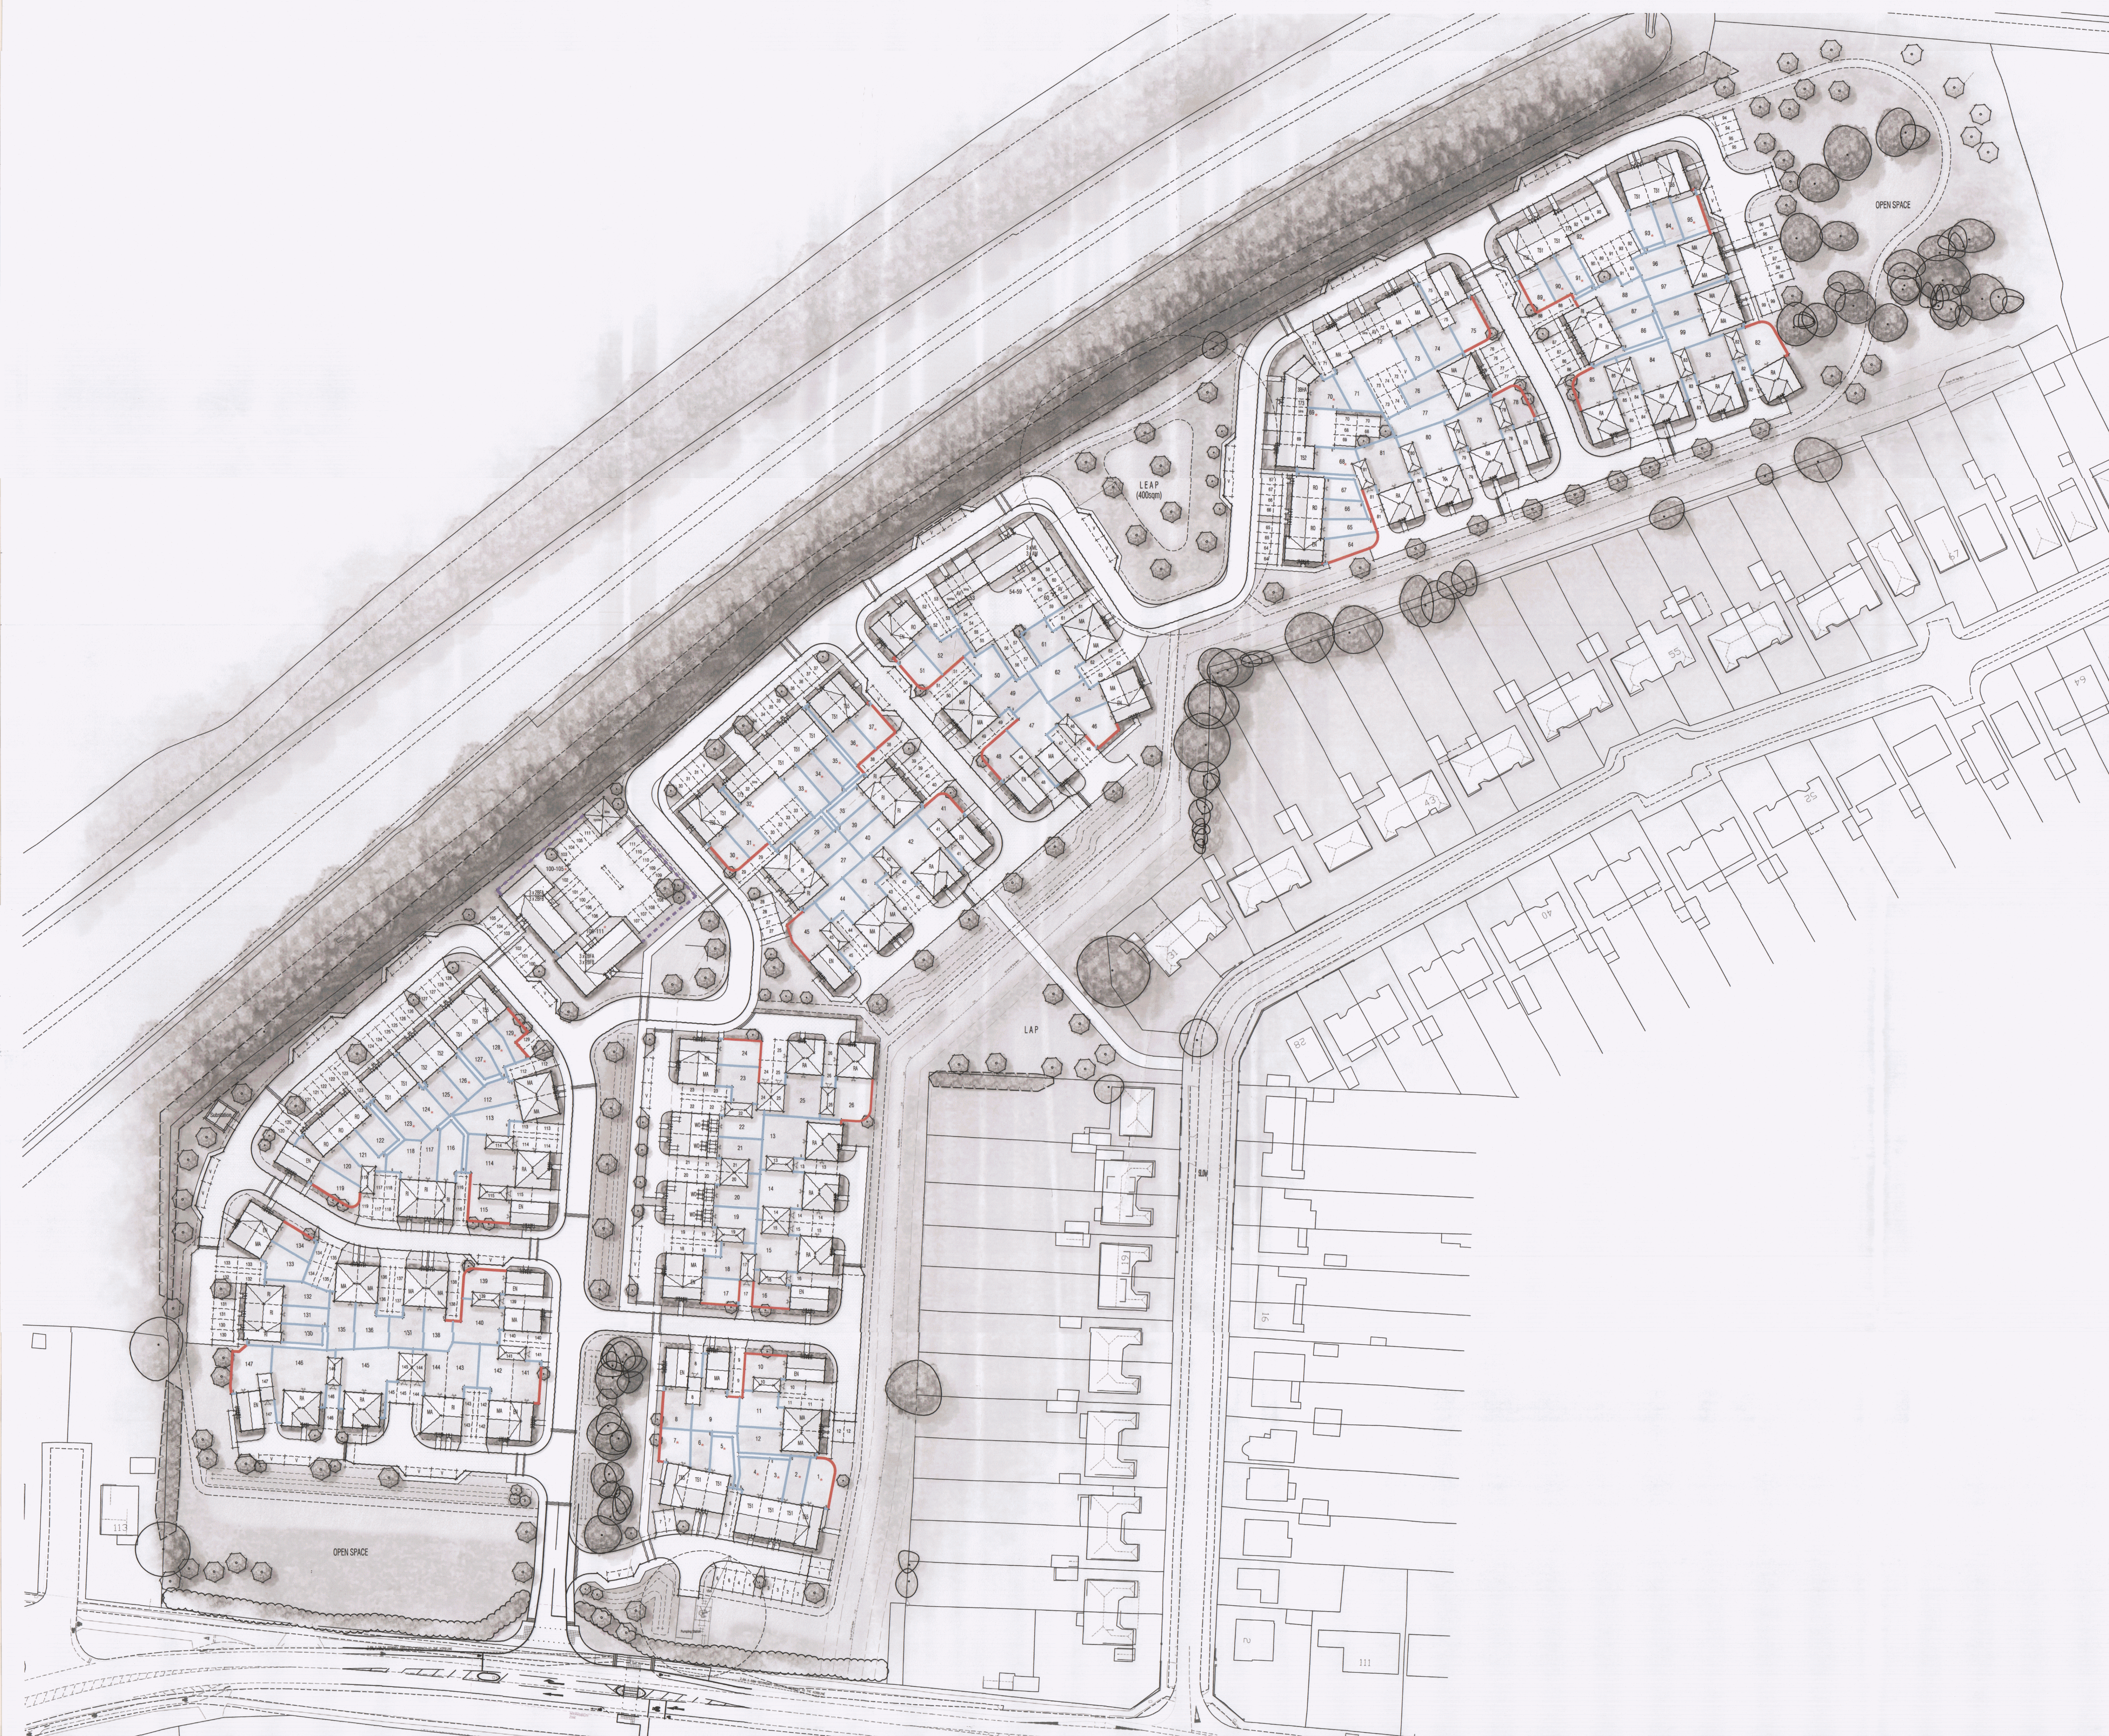


KEY


- 1.8m Brick Wall
- 1.8m Larch Lap Fence
- 1.2m Estate Railings

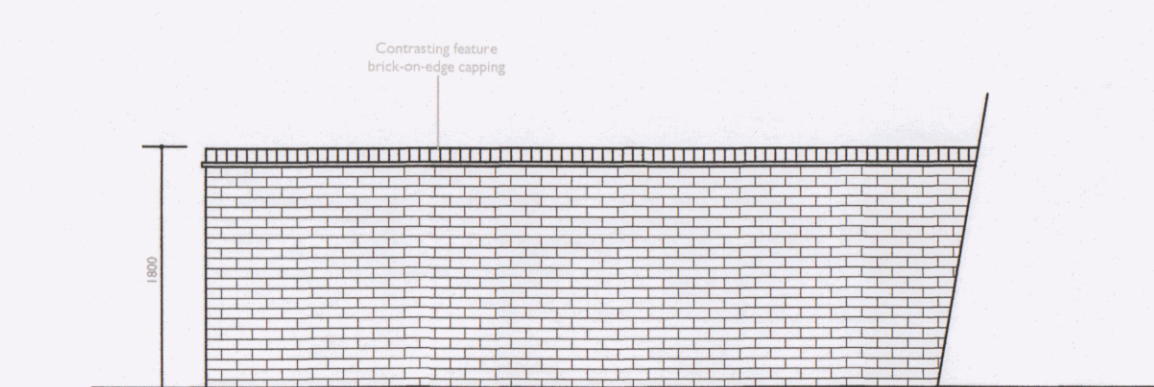

1800mm Brick Wall (Scale 1:50)

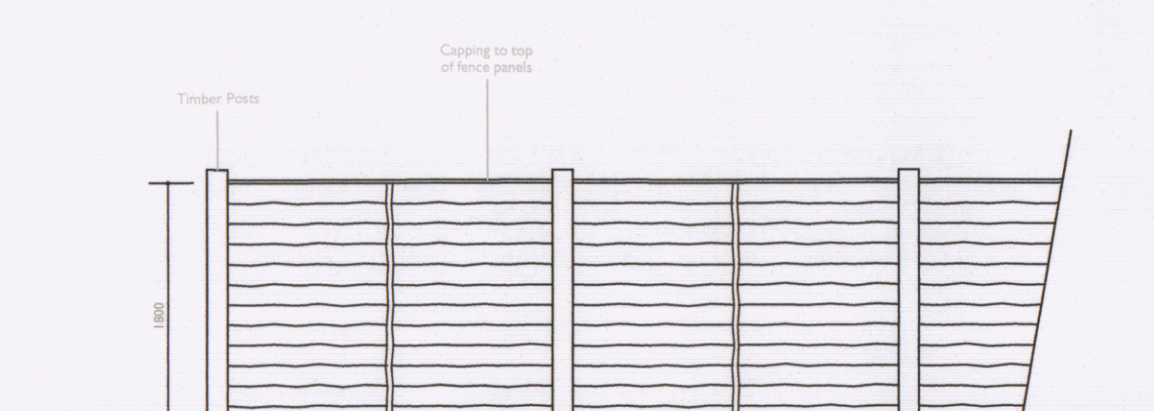

1800mm High Larch Lap Panel Fence (Scale 1:50)

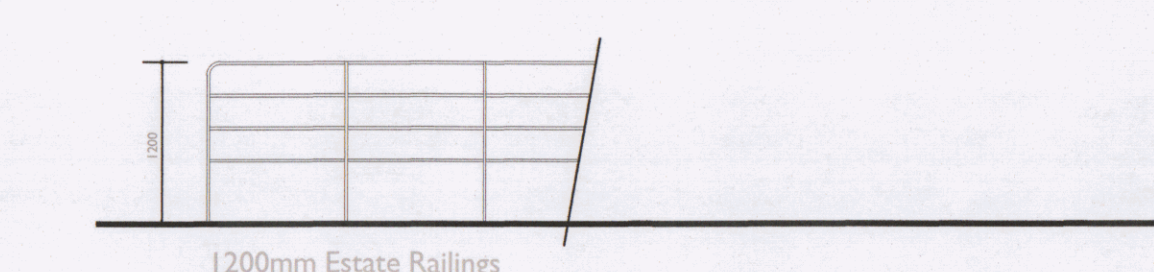

1200mm Estate Railings



Scale $\otimes$ AD:



Rev	Date	Drawn
-----	------	-------

E 21.02.19 RKDB
UPDATED TO MATCH LATEST LAYOUT REV E

D 14.02.19 MAH
UPDATED TO LATEST LAYOUT REV D

Date: OCTOBER 2017

Drawn by: MAH

Cooper Baillie Limited - Connought House, 24 Gildford

Project: **HAVANT ROAD,
EMSWORTH**

Title: **EXTERNAL ENCLOSURES**

Client:     


BARRA
HOMES

COOPERBAILUE
 100, Surrey GU19 5JN - Telephone 01276 450039 - www.cooperbailue.co.uk